


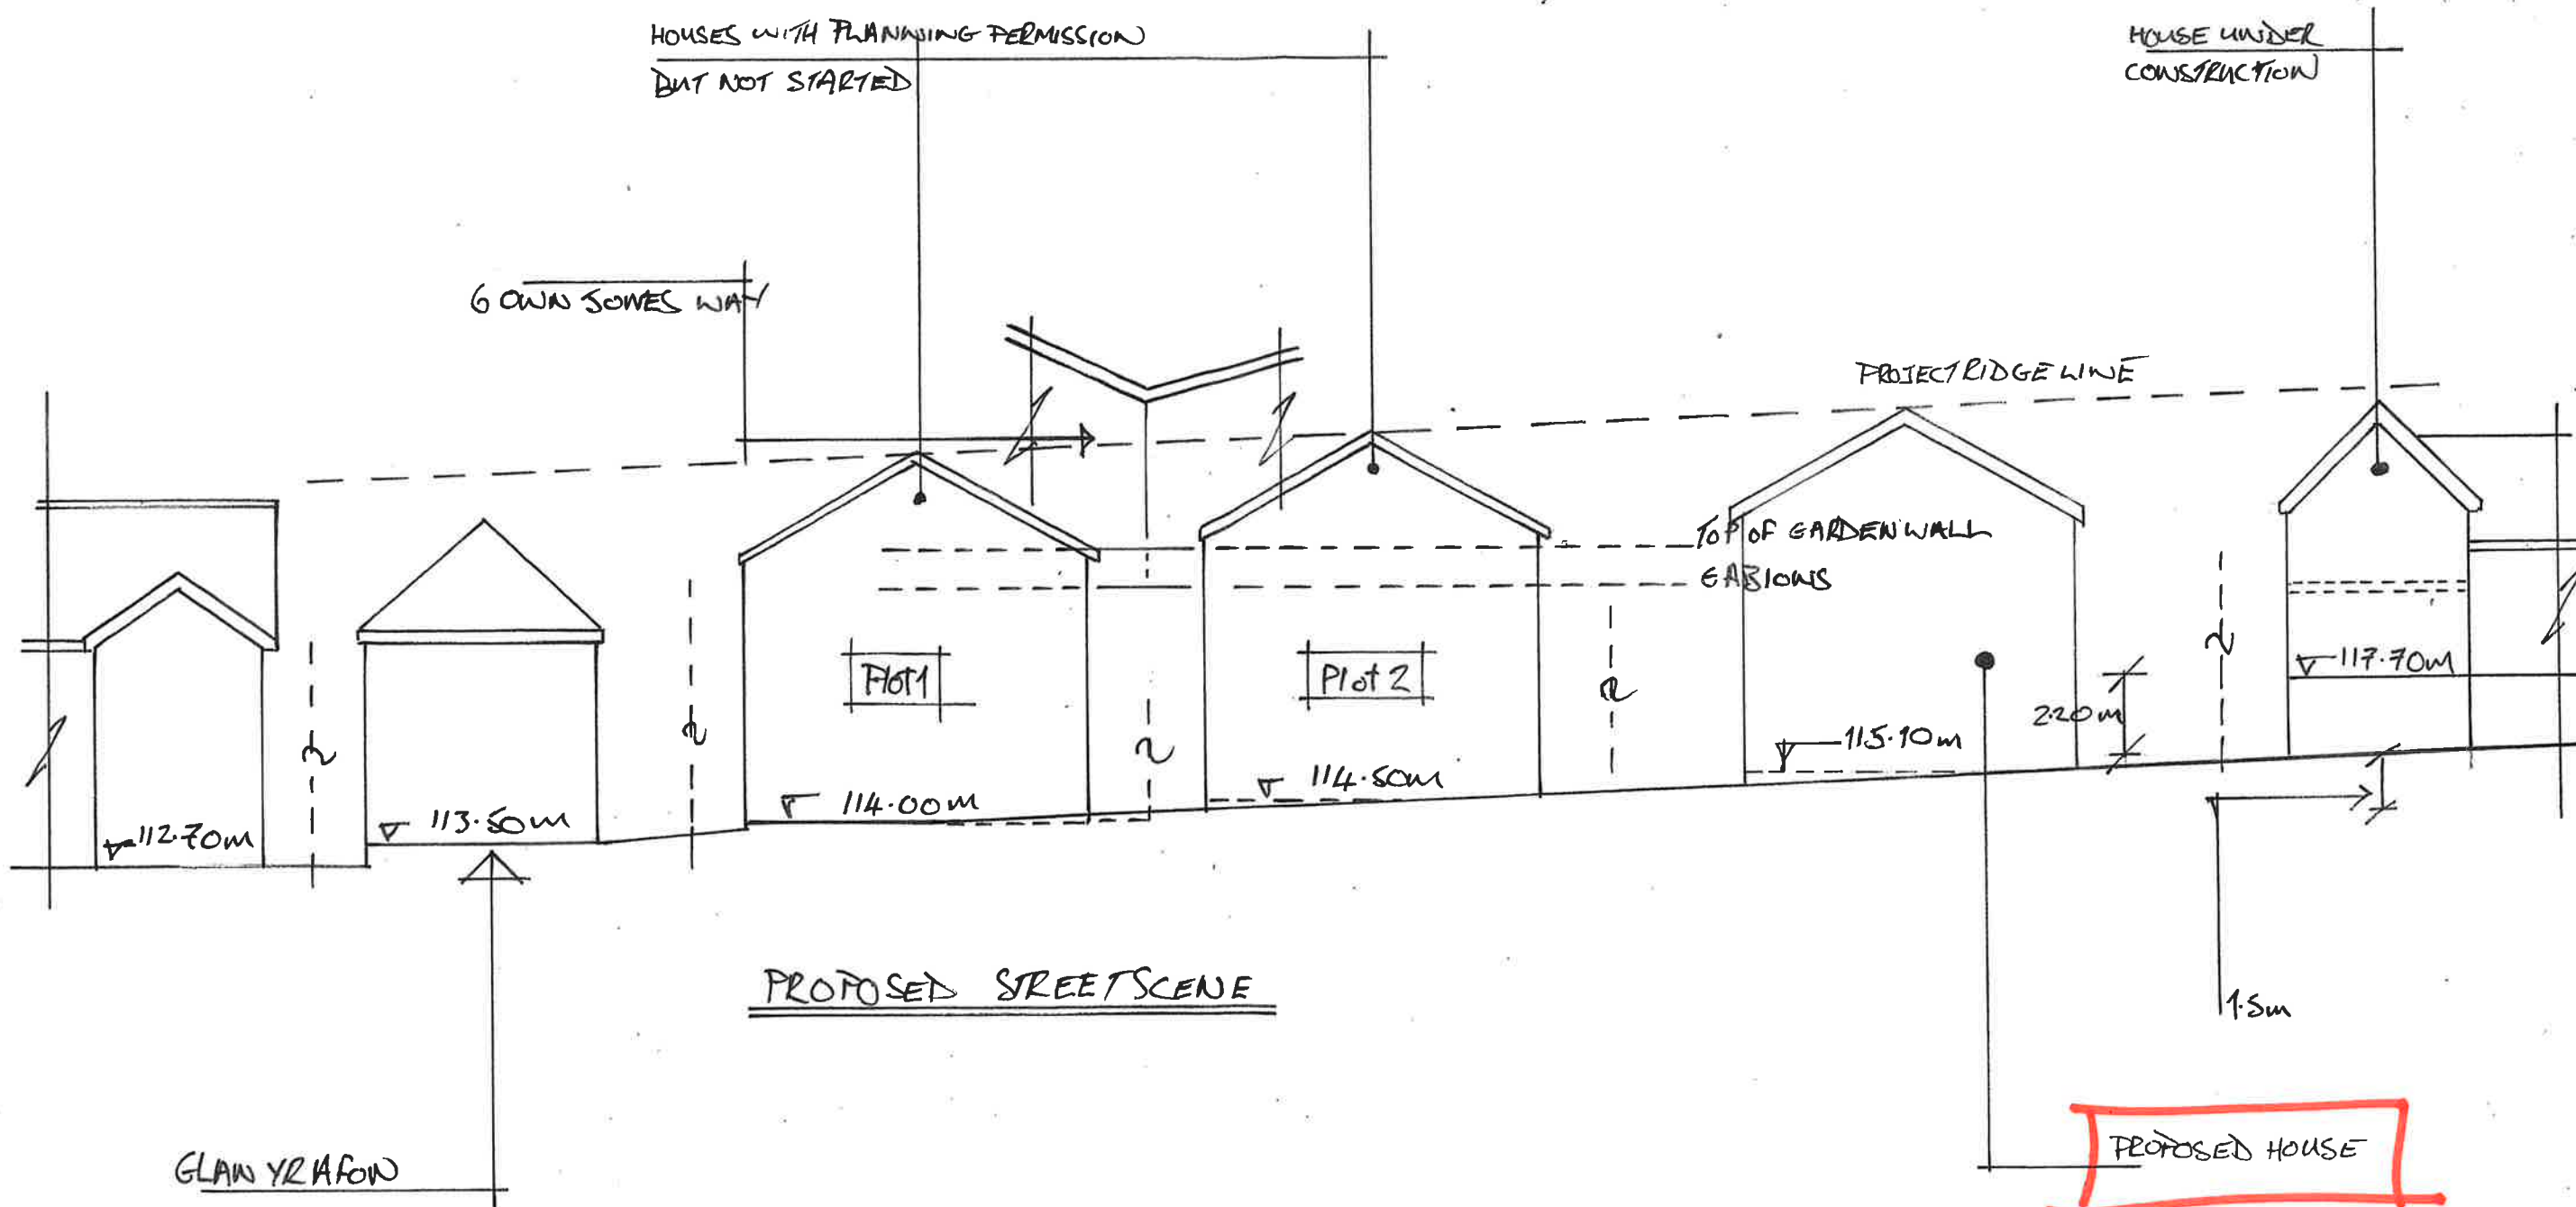

NOTES:

All dimensions must be checked on site and
not scaled from this drawing.

Client

Mr I SOLOMON

Job Title

Scale

1:200

Drawn by

MD

Date 2/11/2022

Drawing Title

Drg No.

Rev