


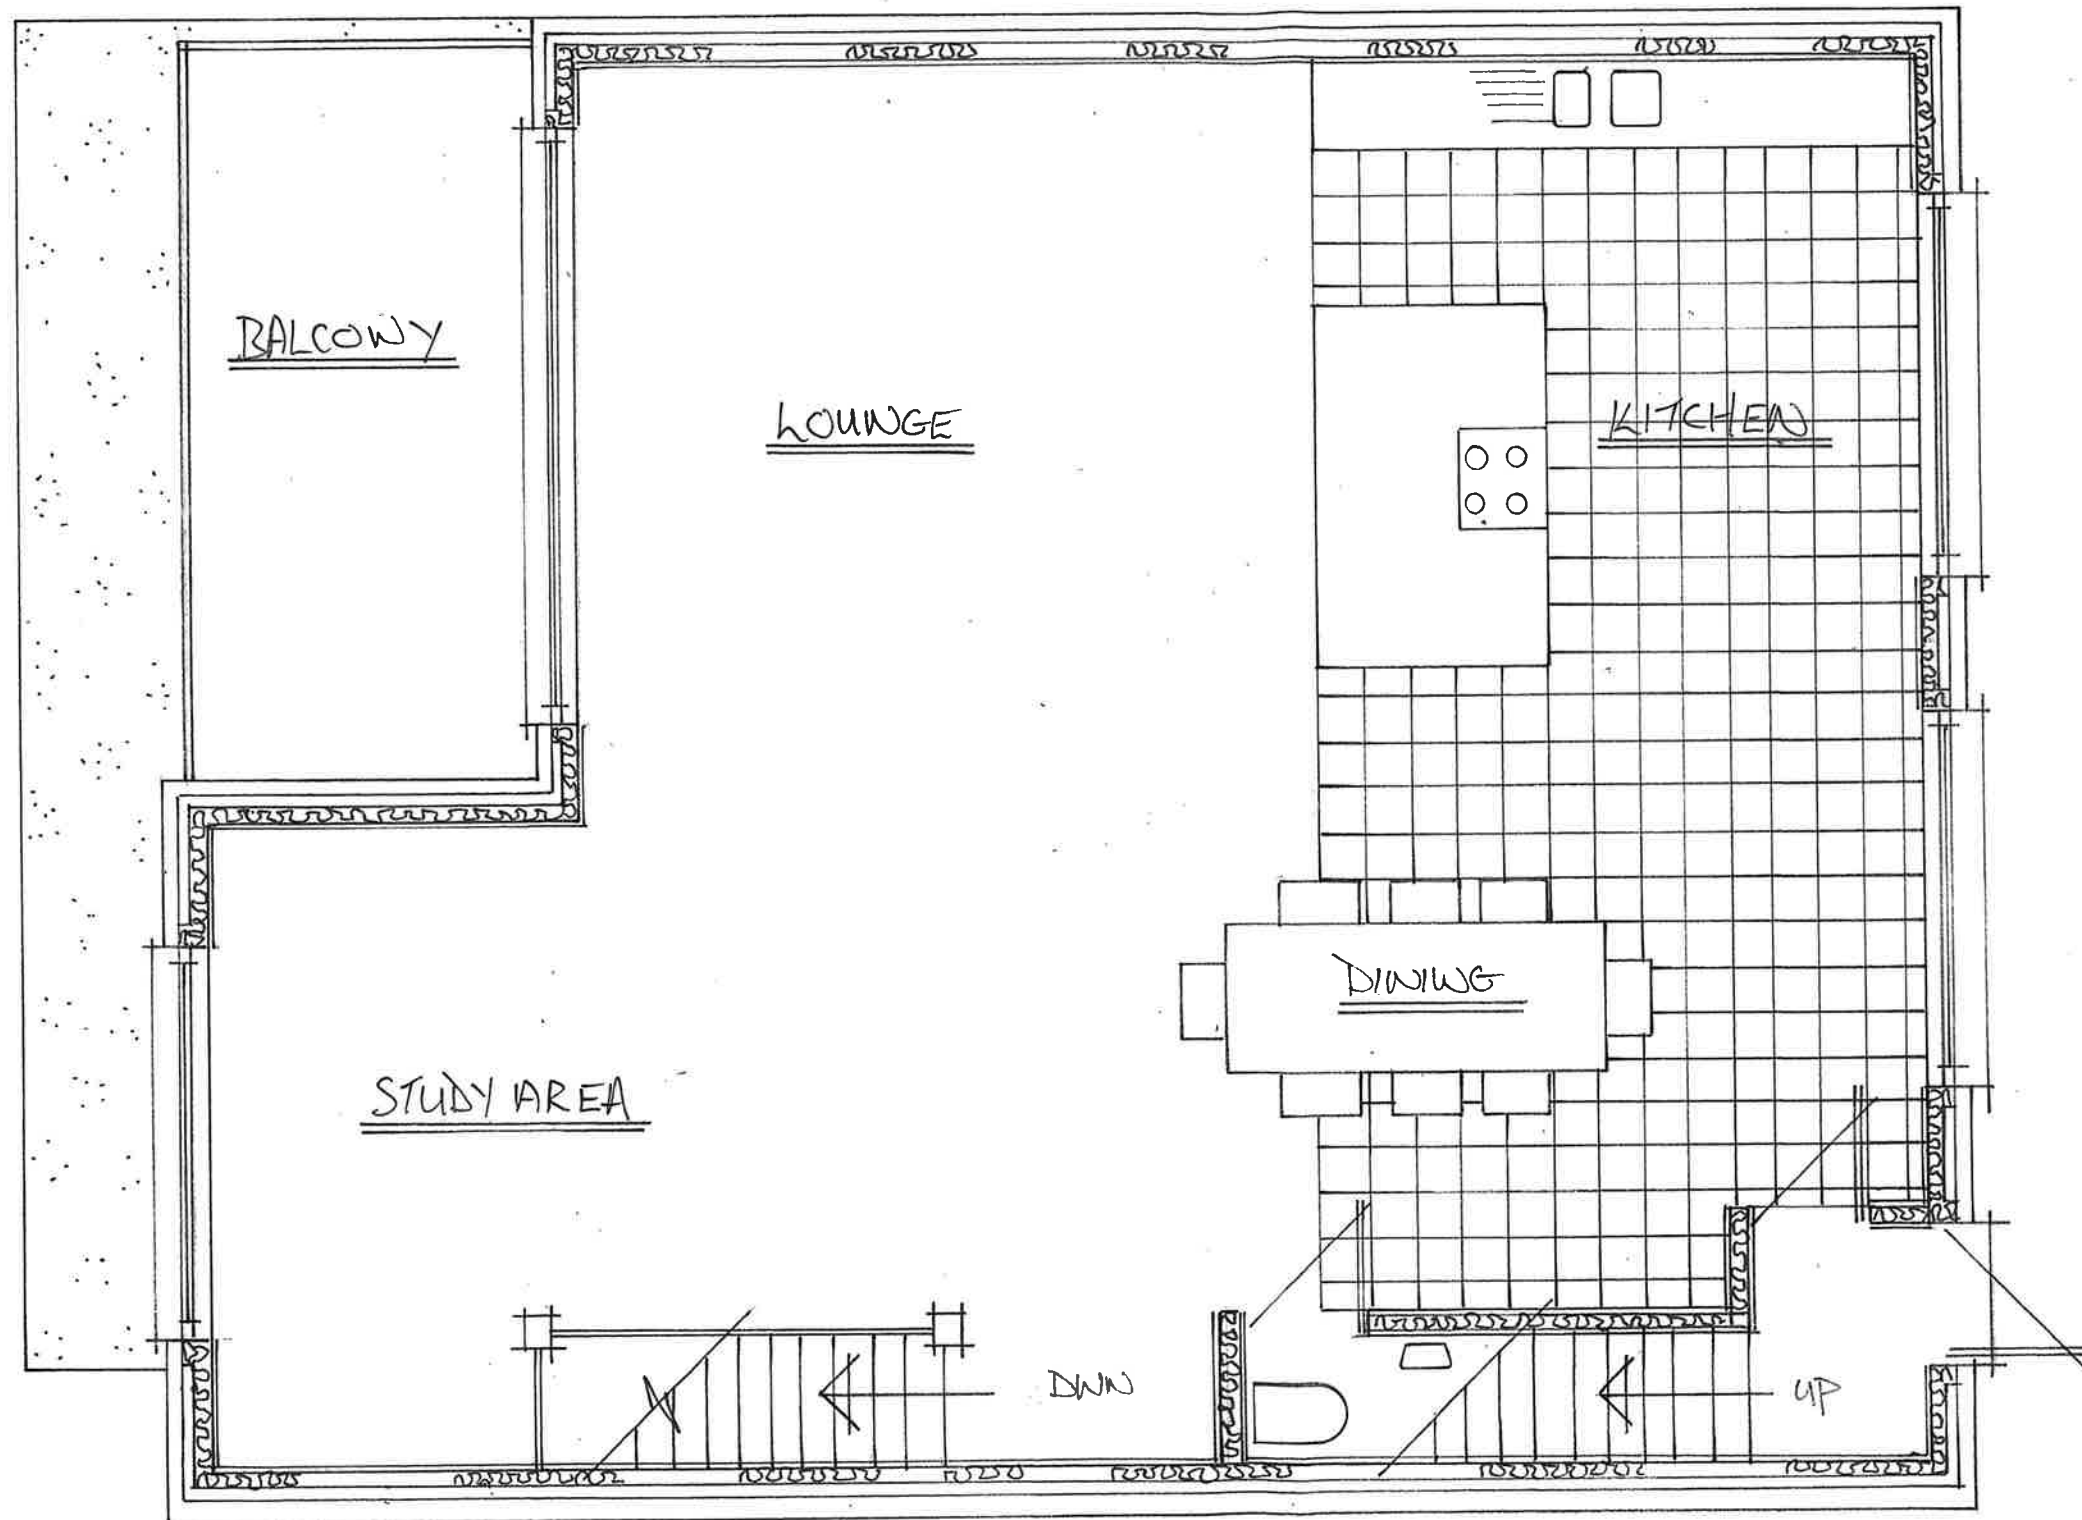

PROPOSED FIRST FLOOR

	NOTES: All dimensions must be checked on site and not scaled from this drawing.	Client Mr IAN SOLOMON	Scale 1:50	Drawing Title	
		Job Title PROPOSED FIRST FLOOR	Drawn by	Drg No.	Rev
			Date		