


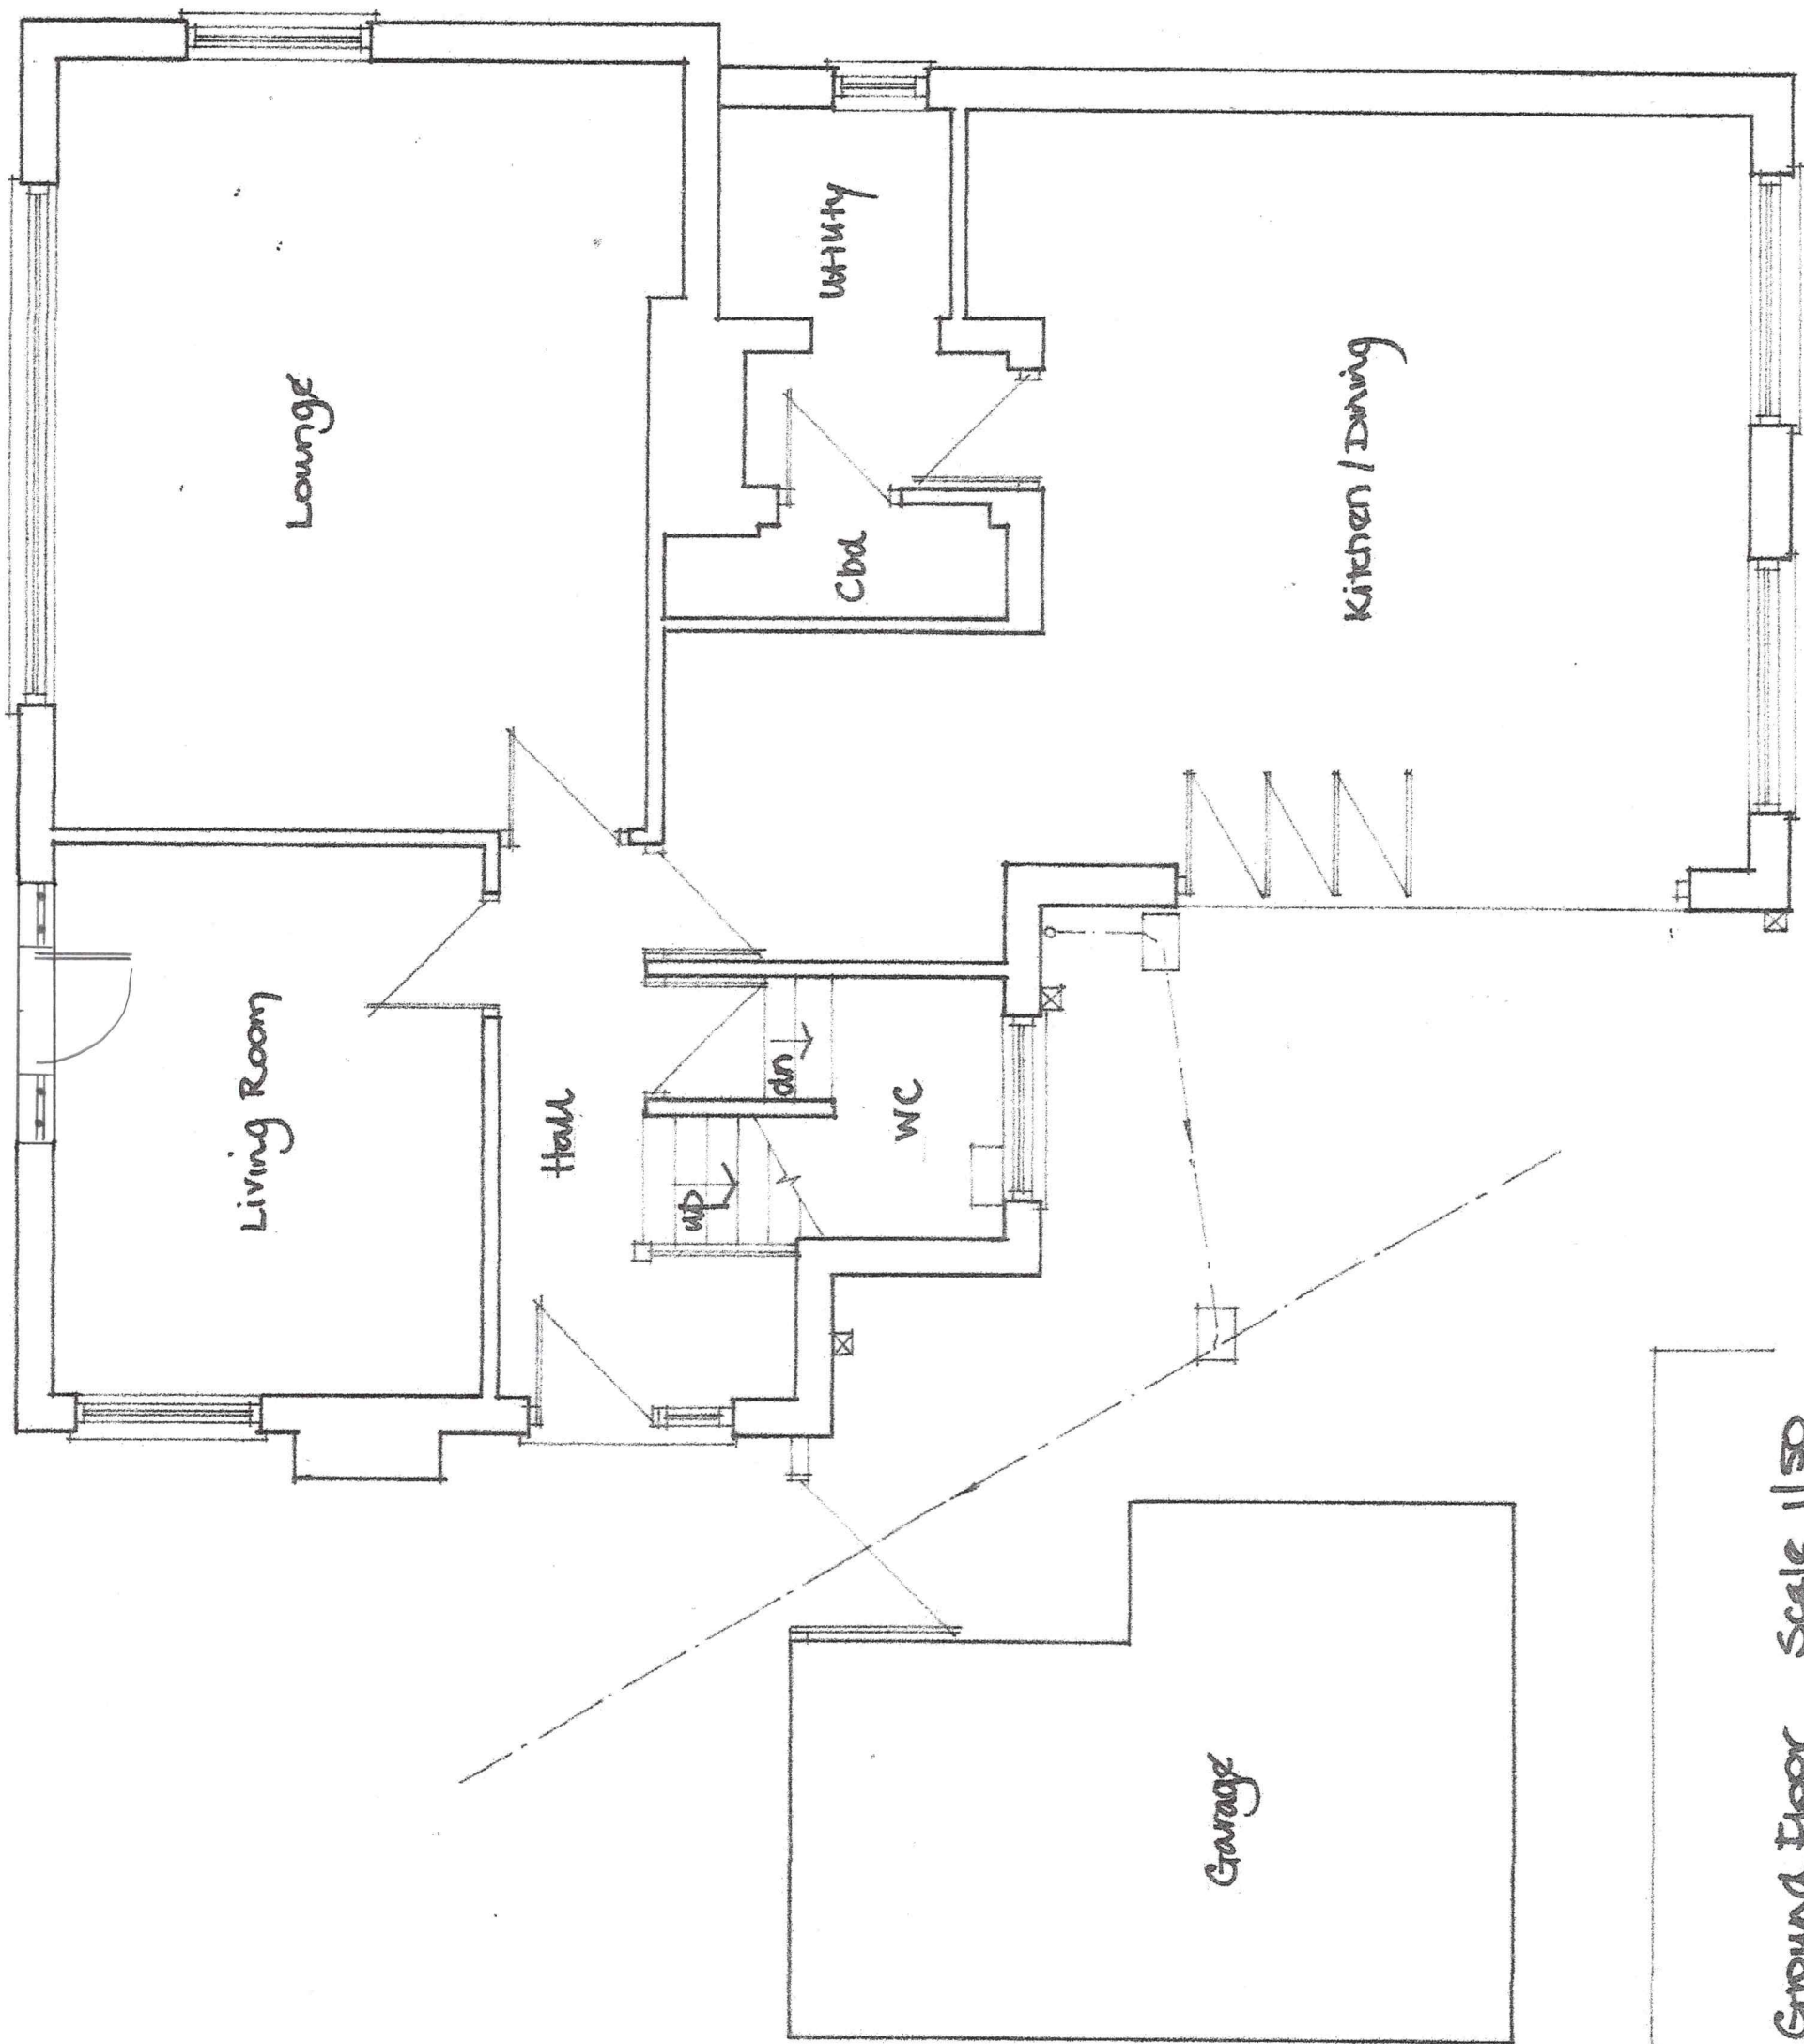

Existing Ground Floor    Scale 1/50