


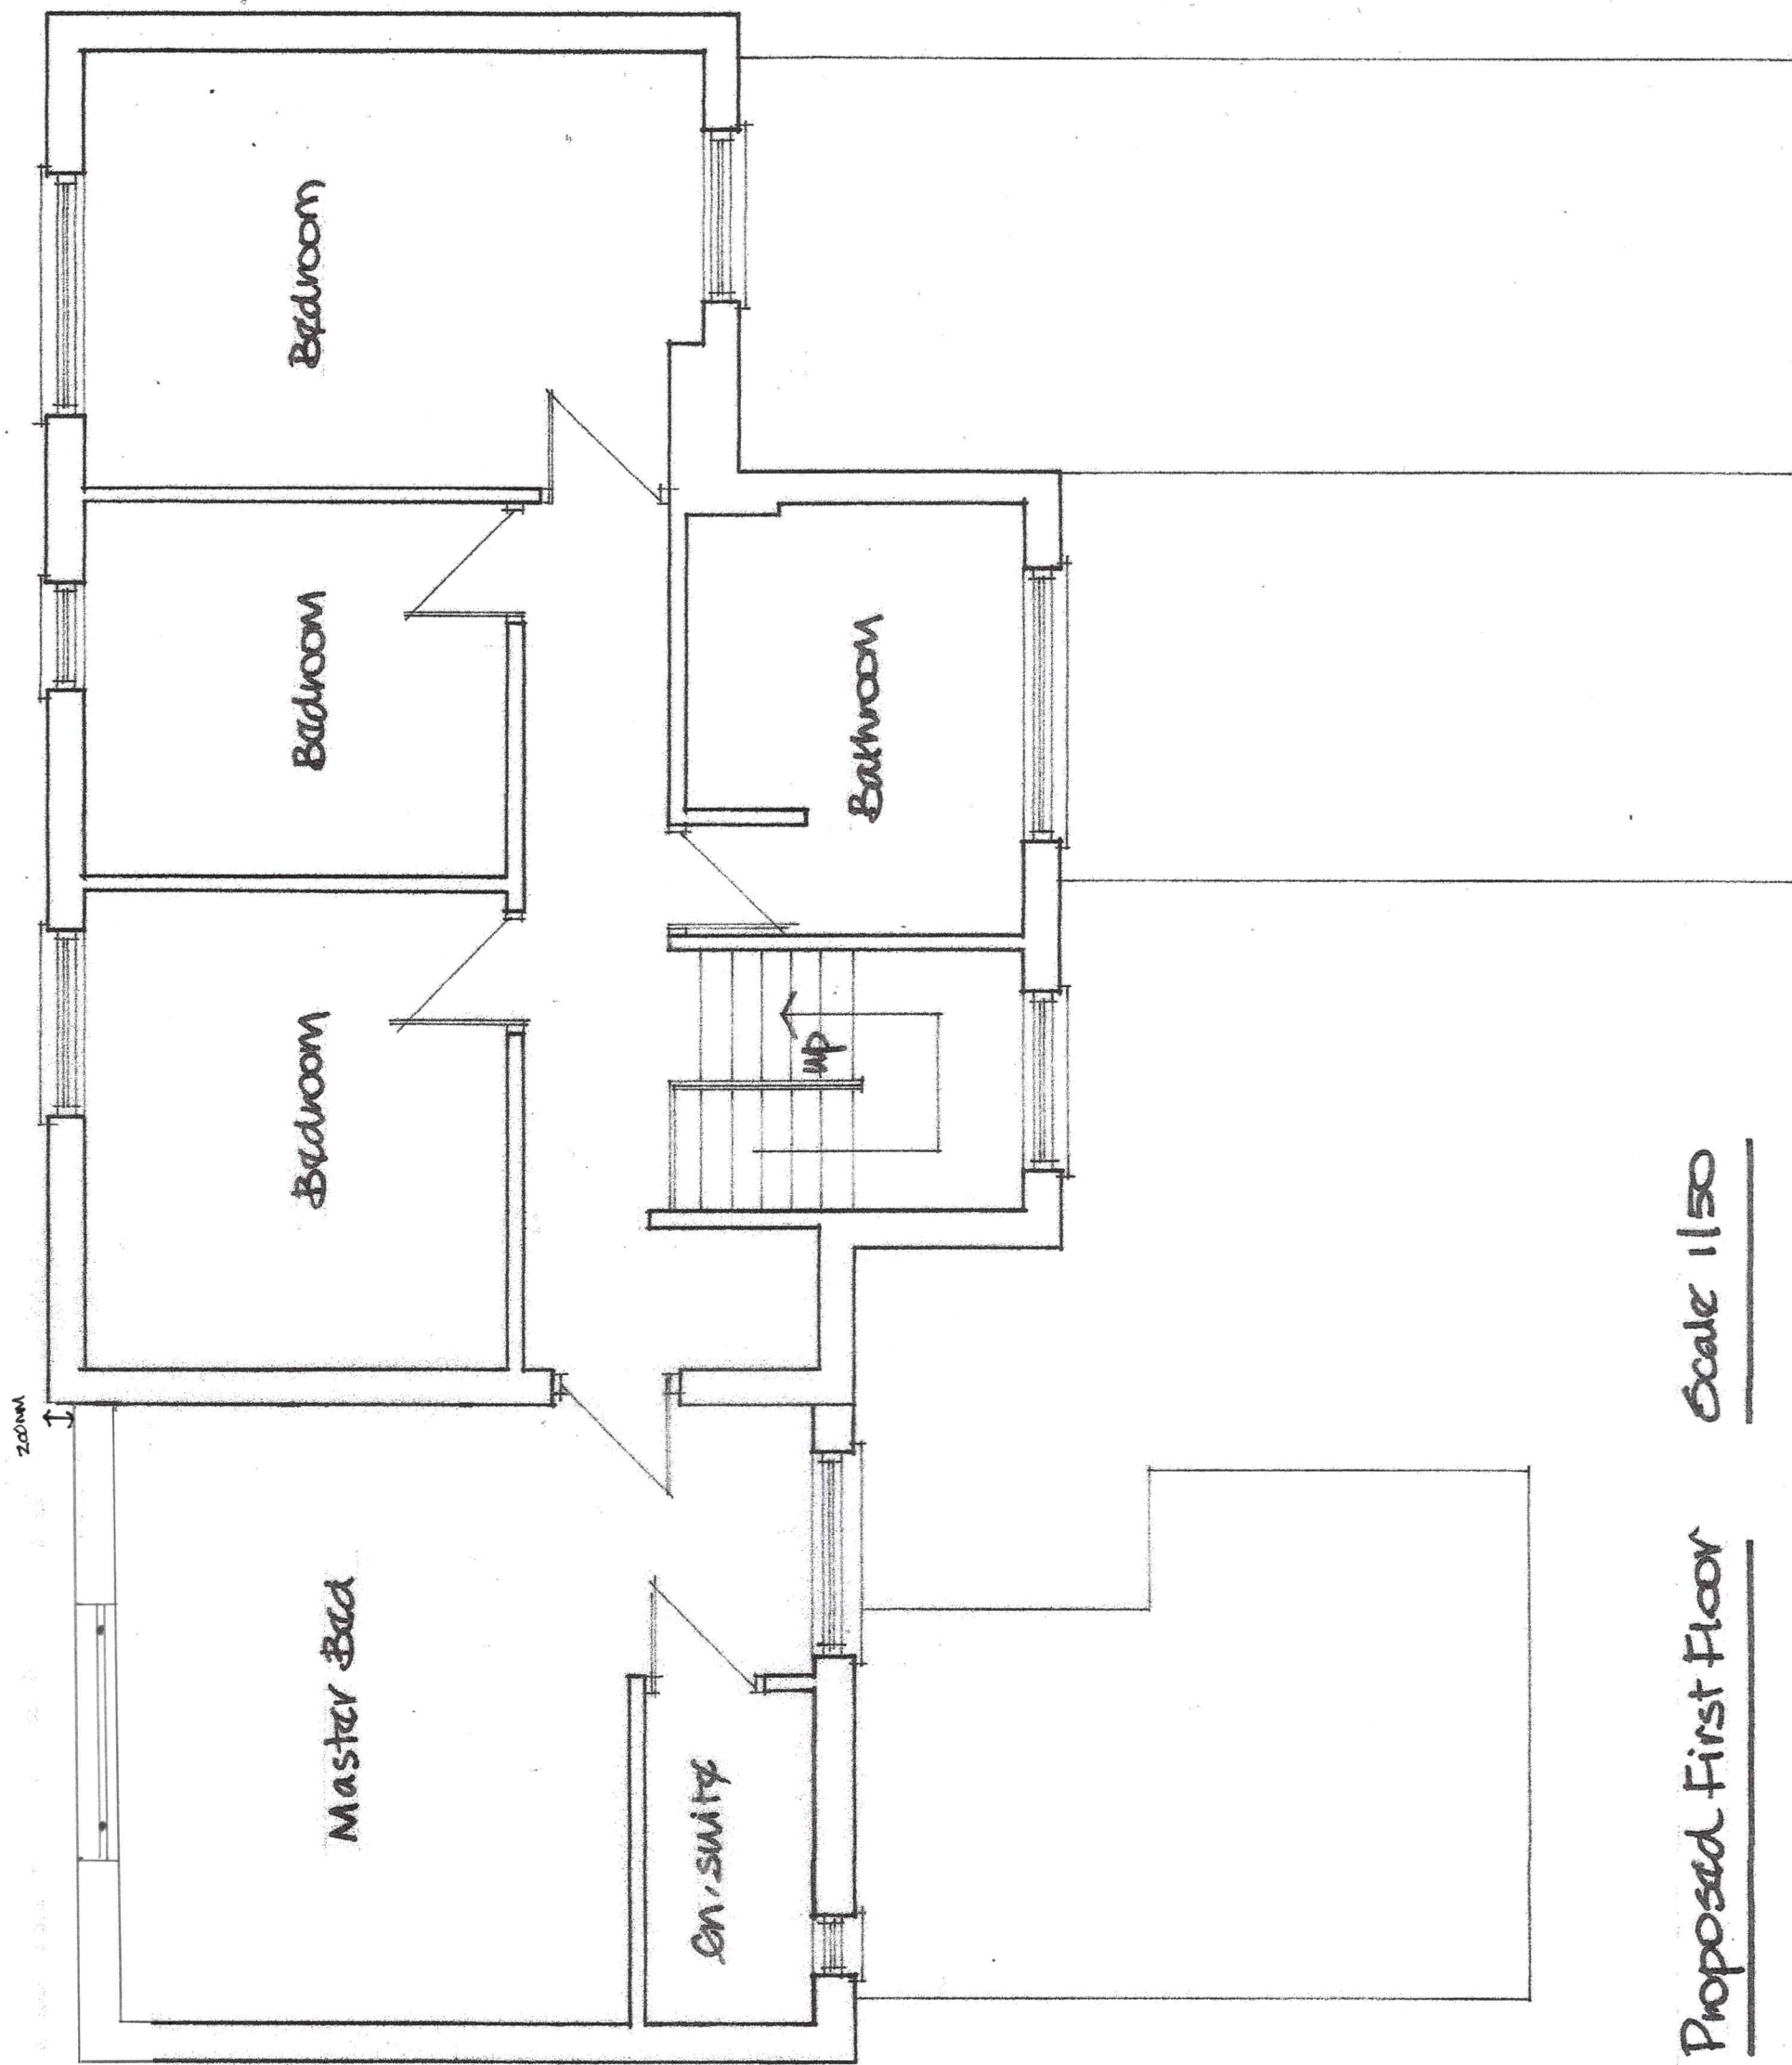

Scale 1/50

Proposed First Floor