


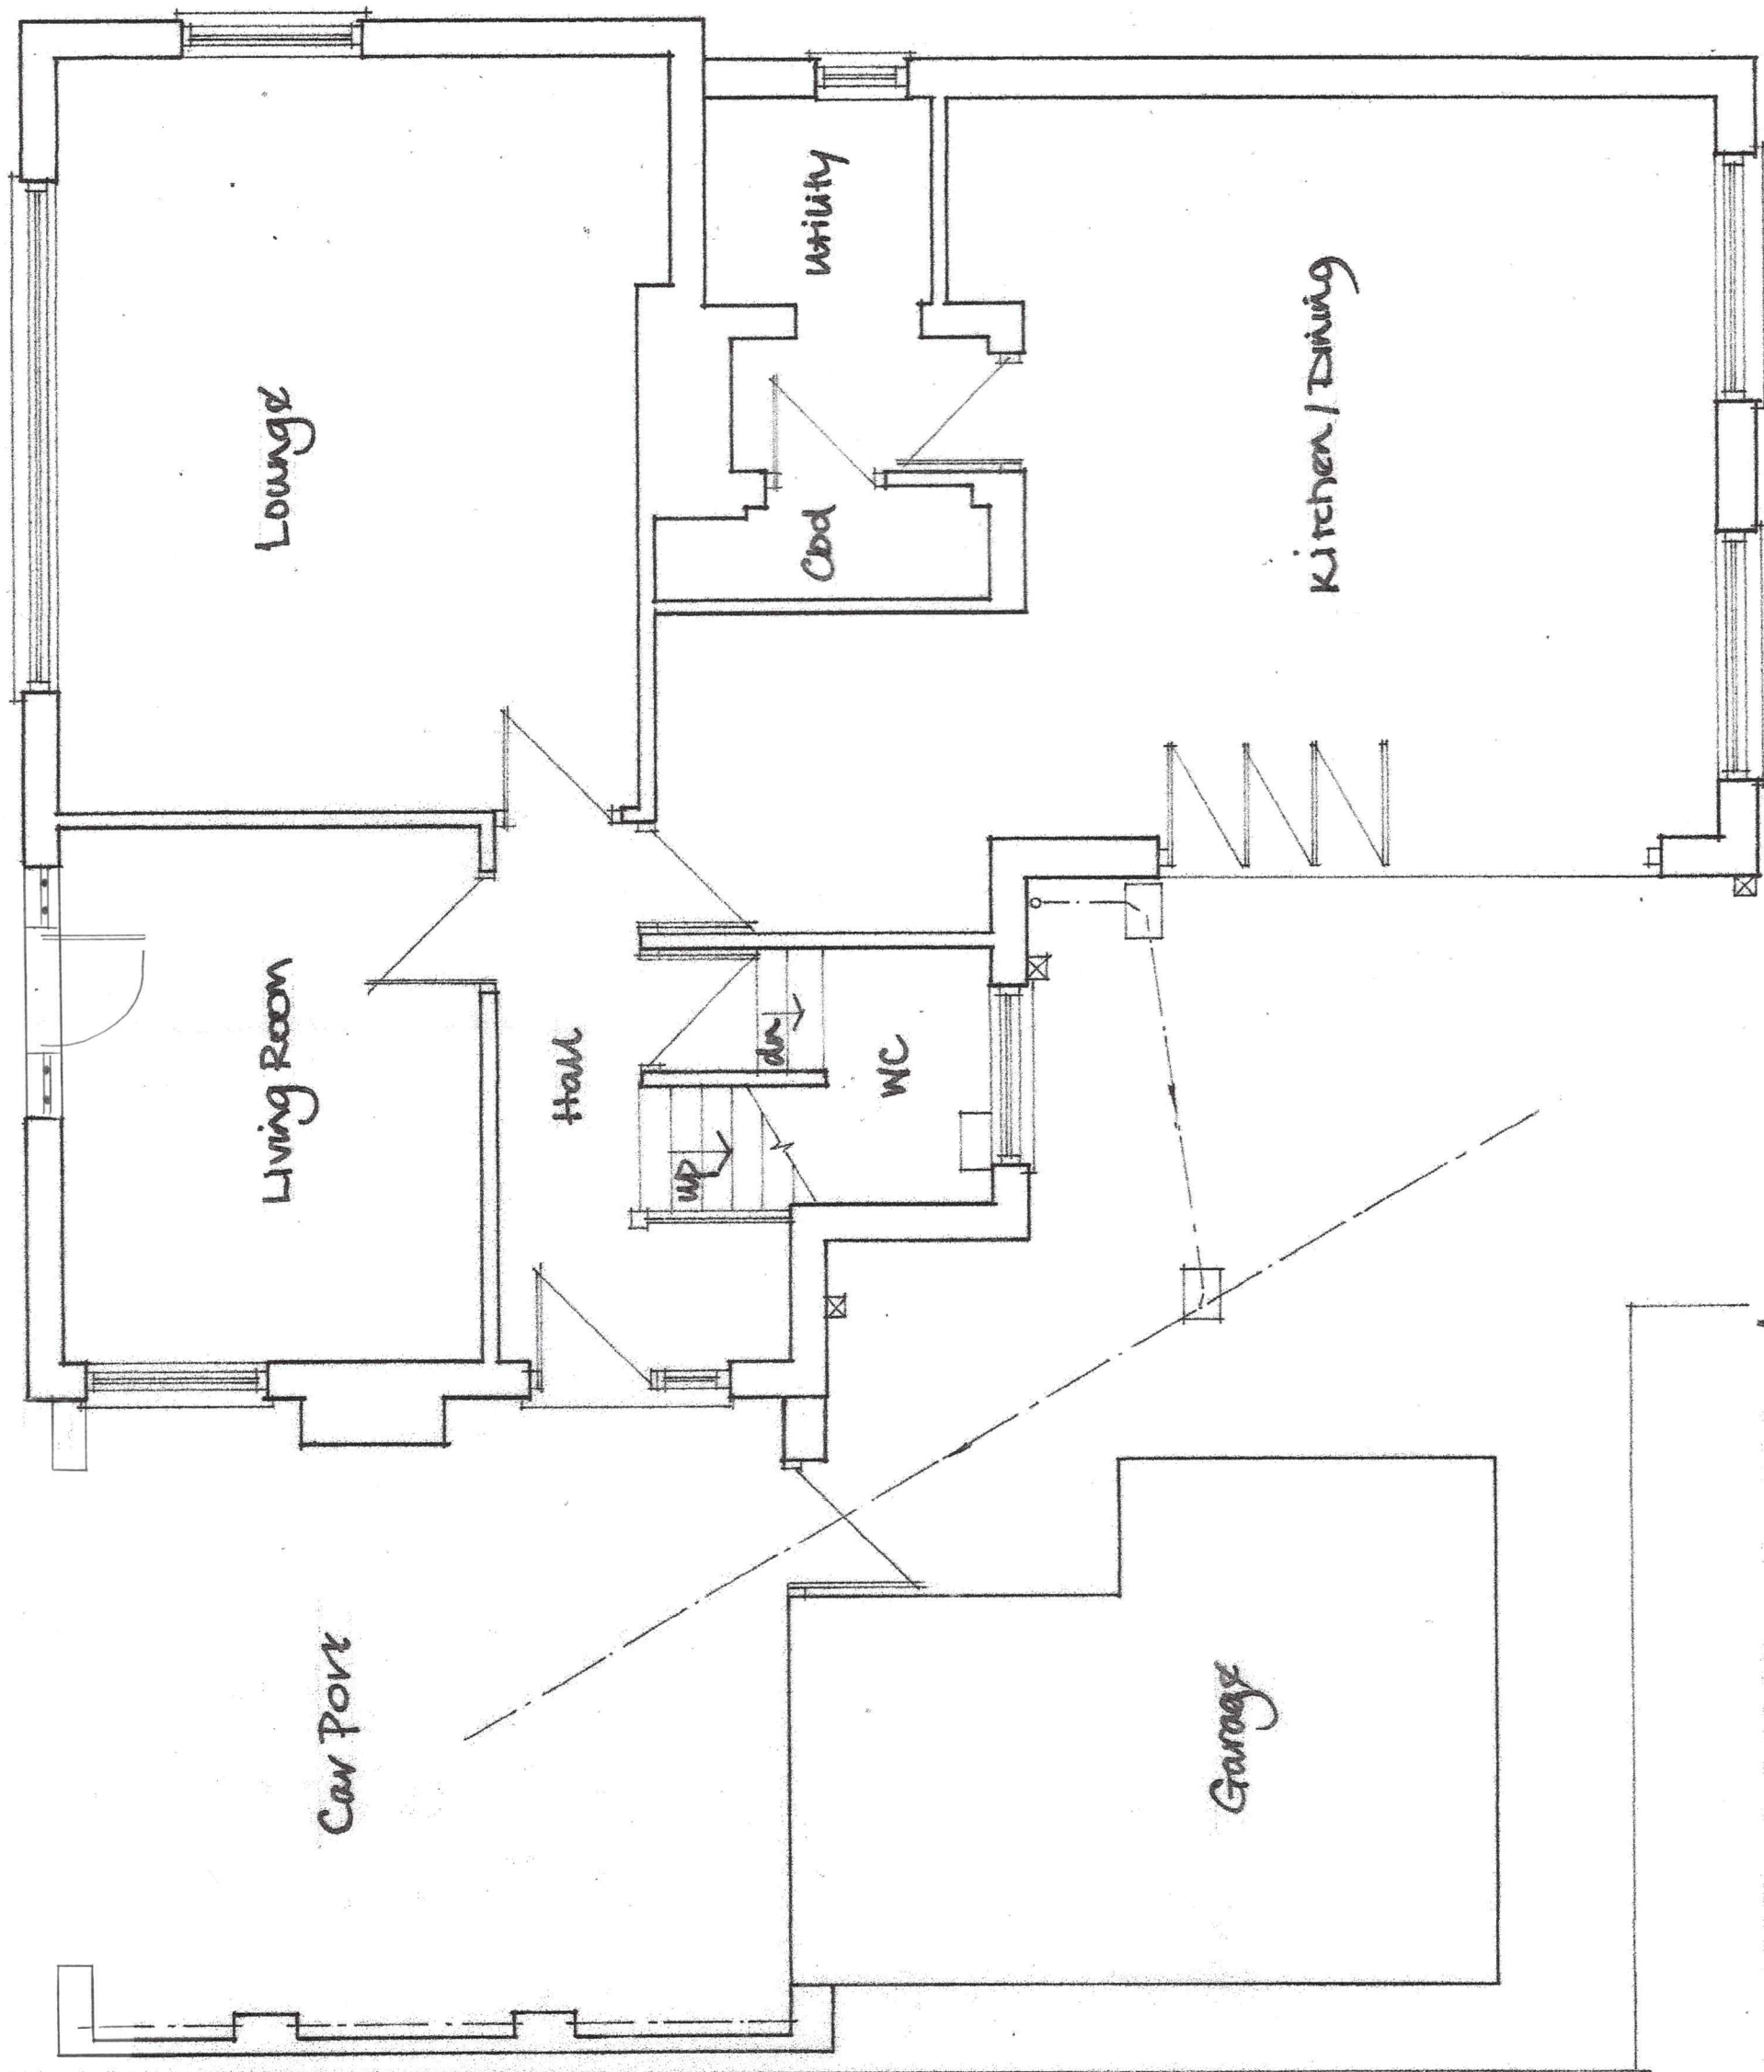

Proposed Ground Floor    Scale 1/50