




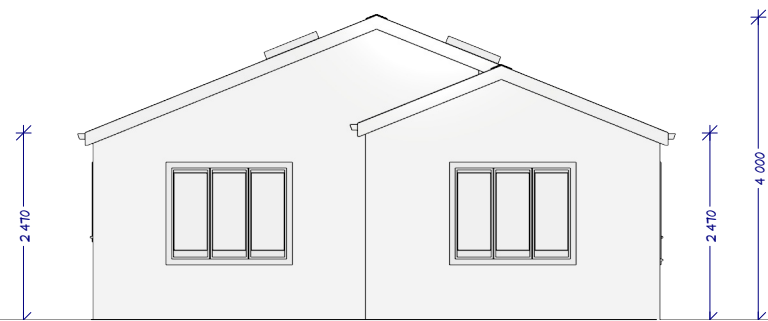


FRONT ELEVATION PROPOSED

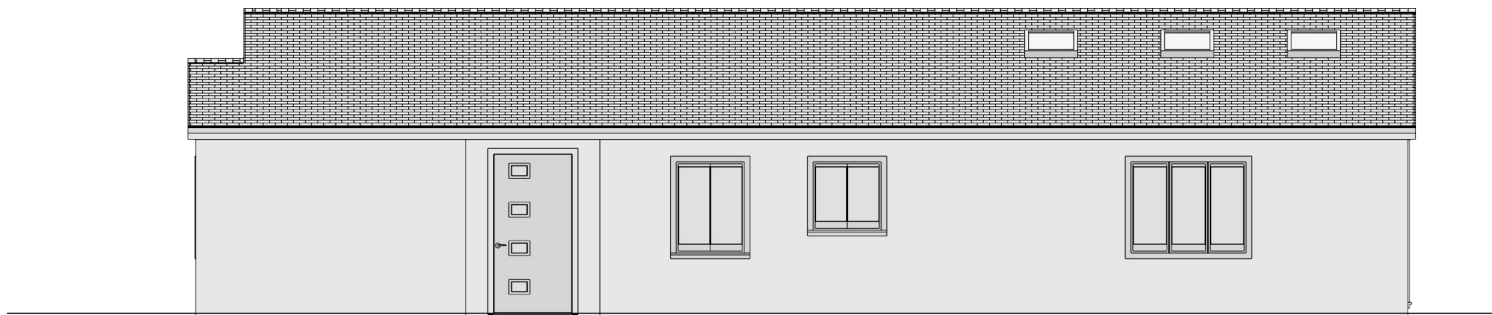


SIDE ELEVATION PROPOSED

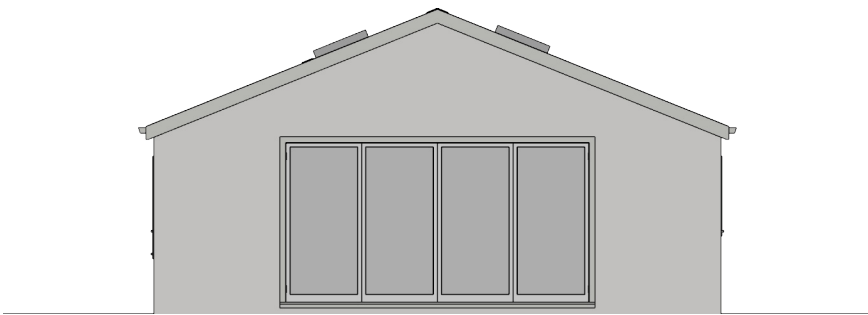


REAR ELEVATION PROPOSED

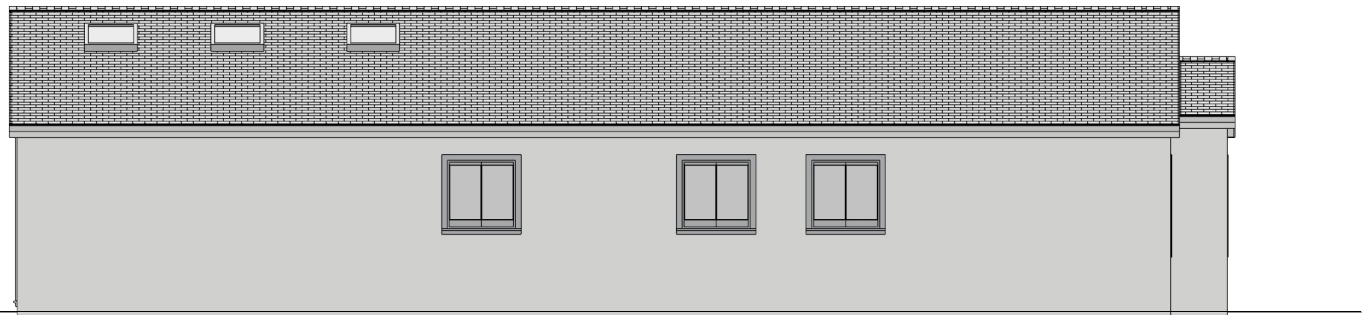

SECOND SIDE ELEVATION PROPOSED

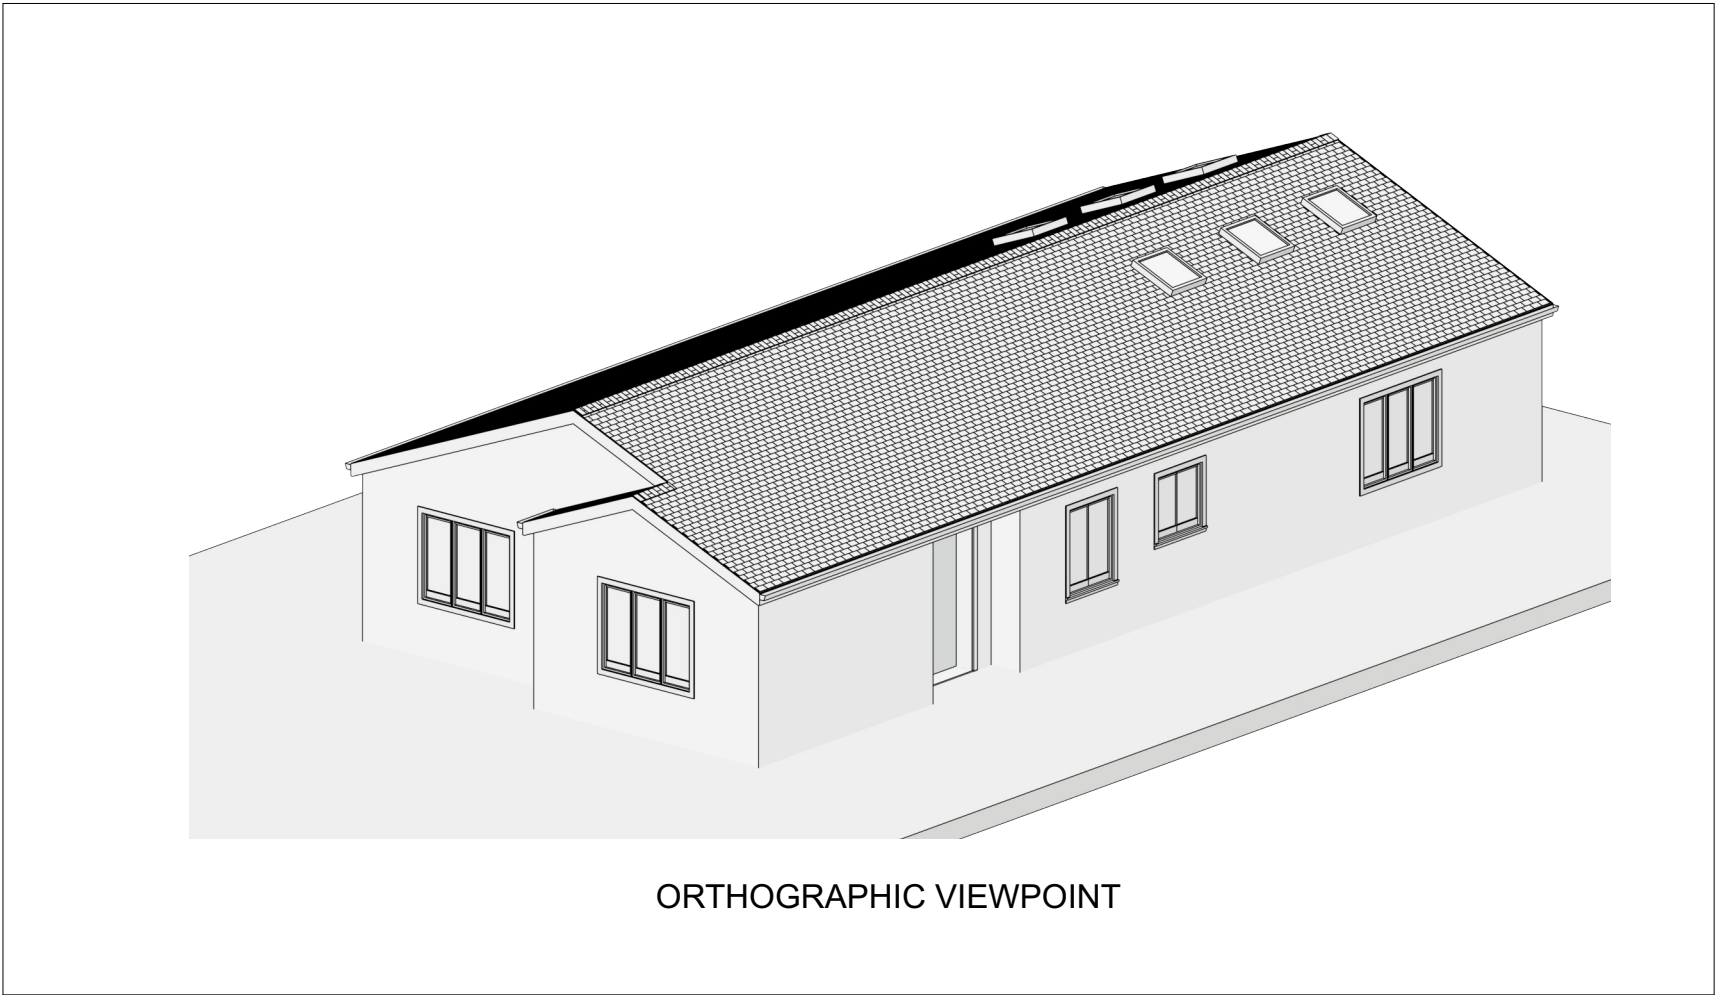


ORTHOGRAPHIC VIEWPOINT

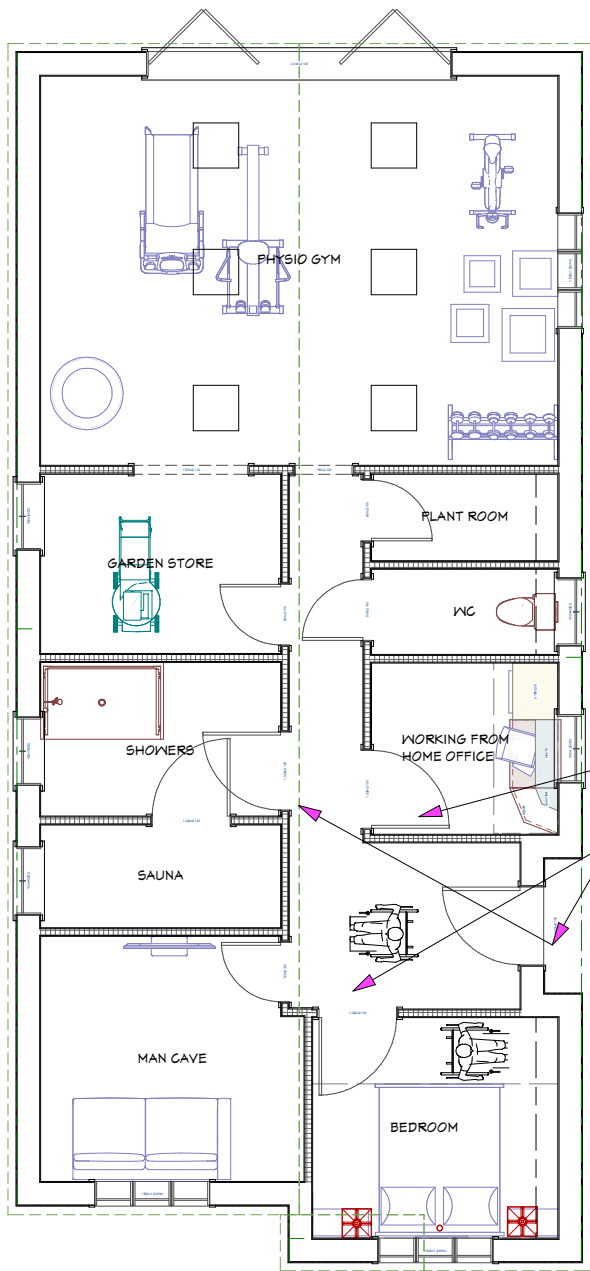


FLOOR PLAN PROPOSED

Doors have been increased in size from 900mm to 1026 mm to future proof for the clients physical degradation.

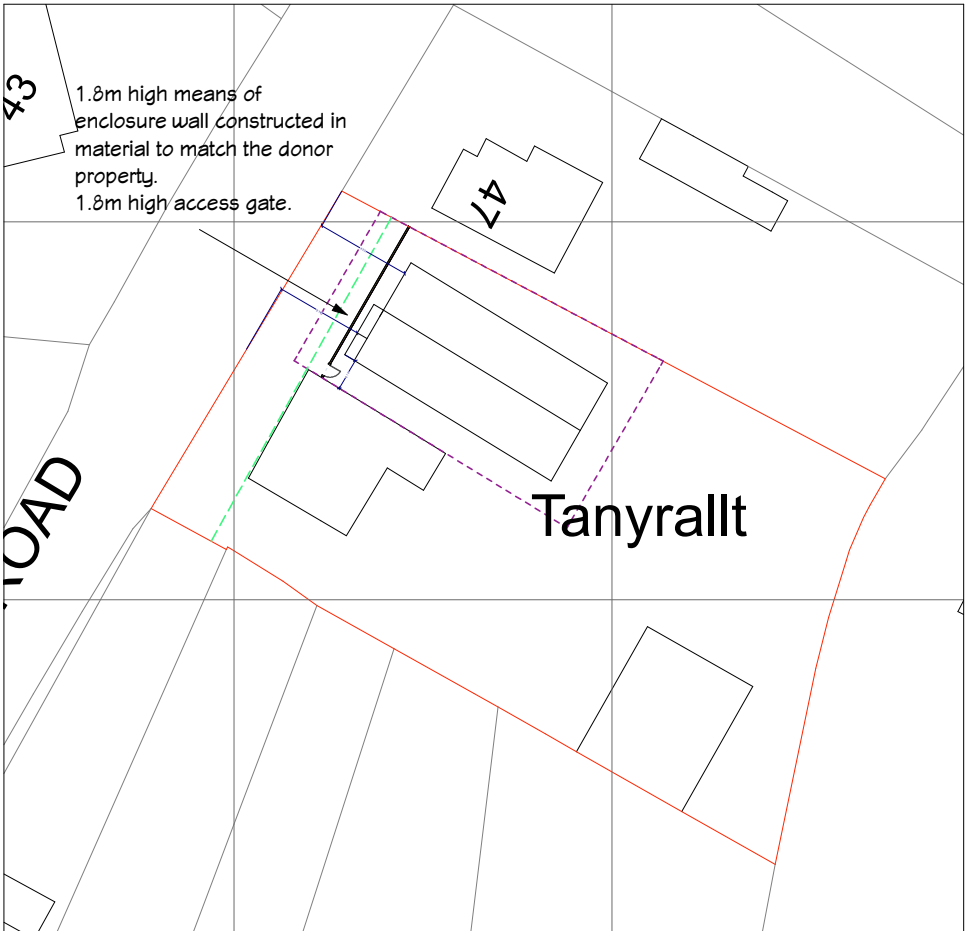

PROPOSED SITE PLAN 1:500

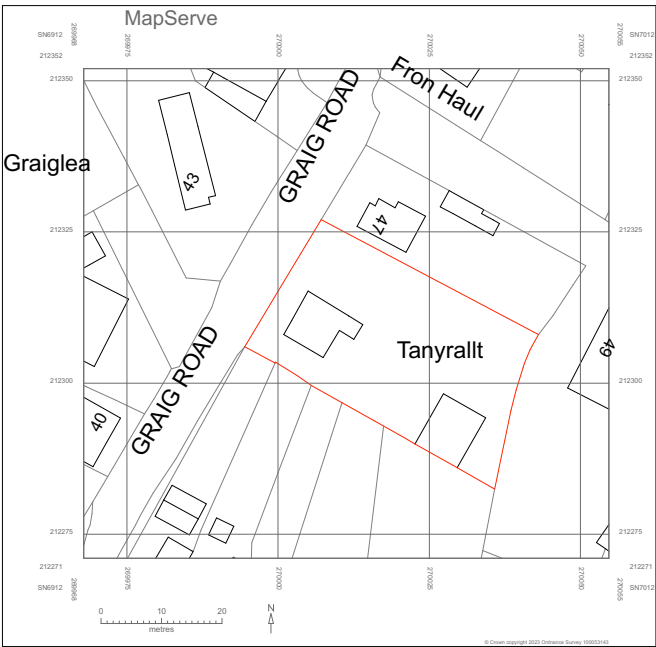

RED LINE LOCATION PLAN 1:1250

