


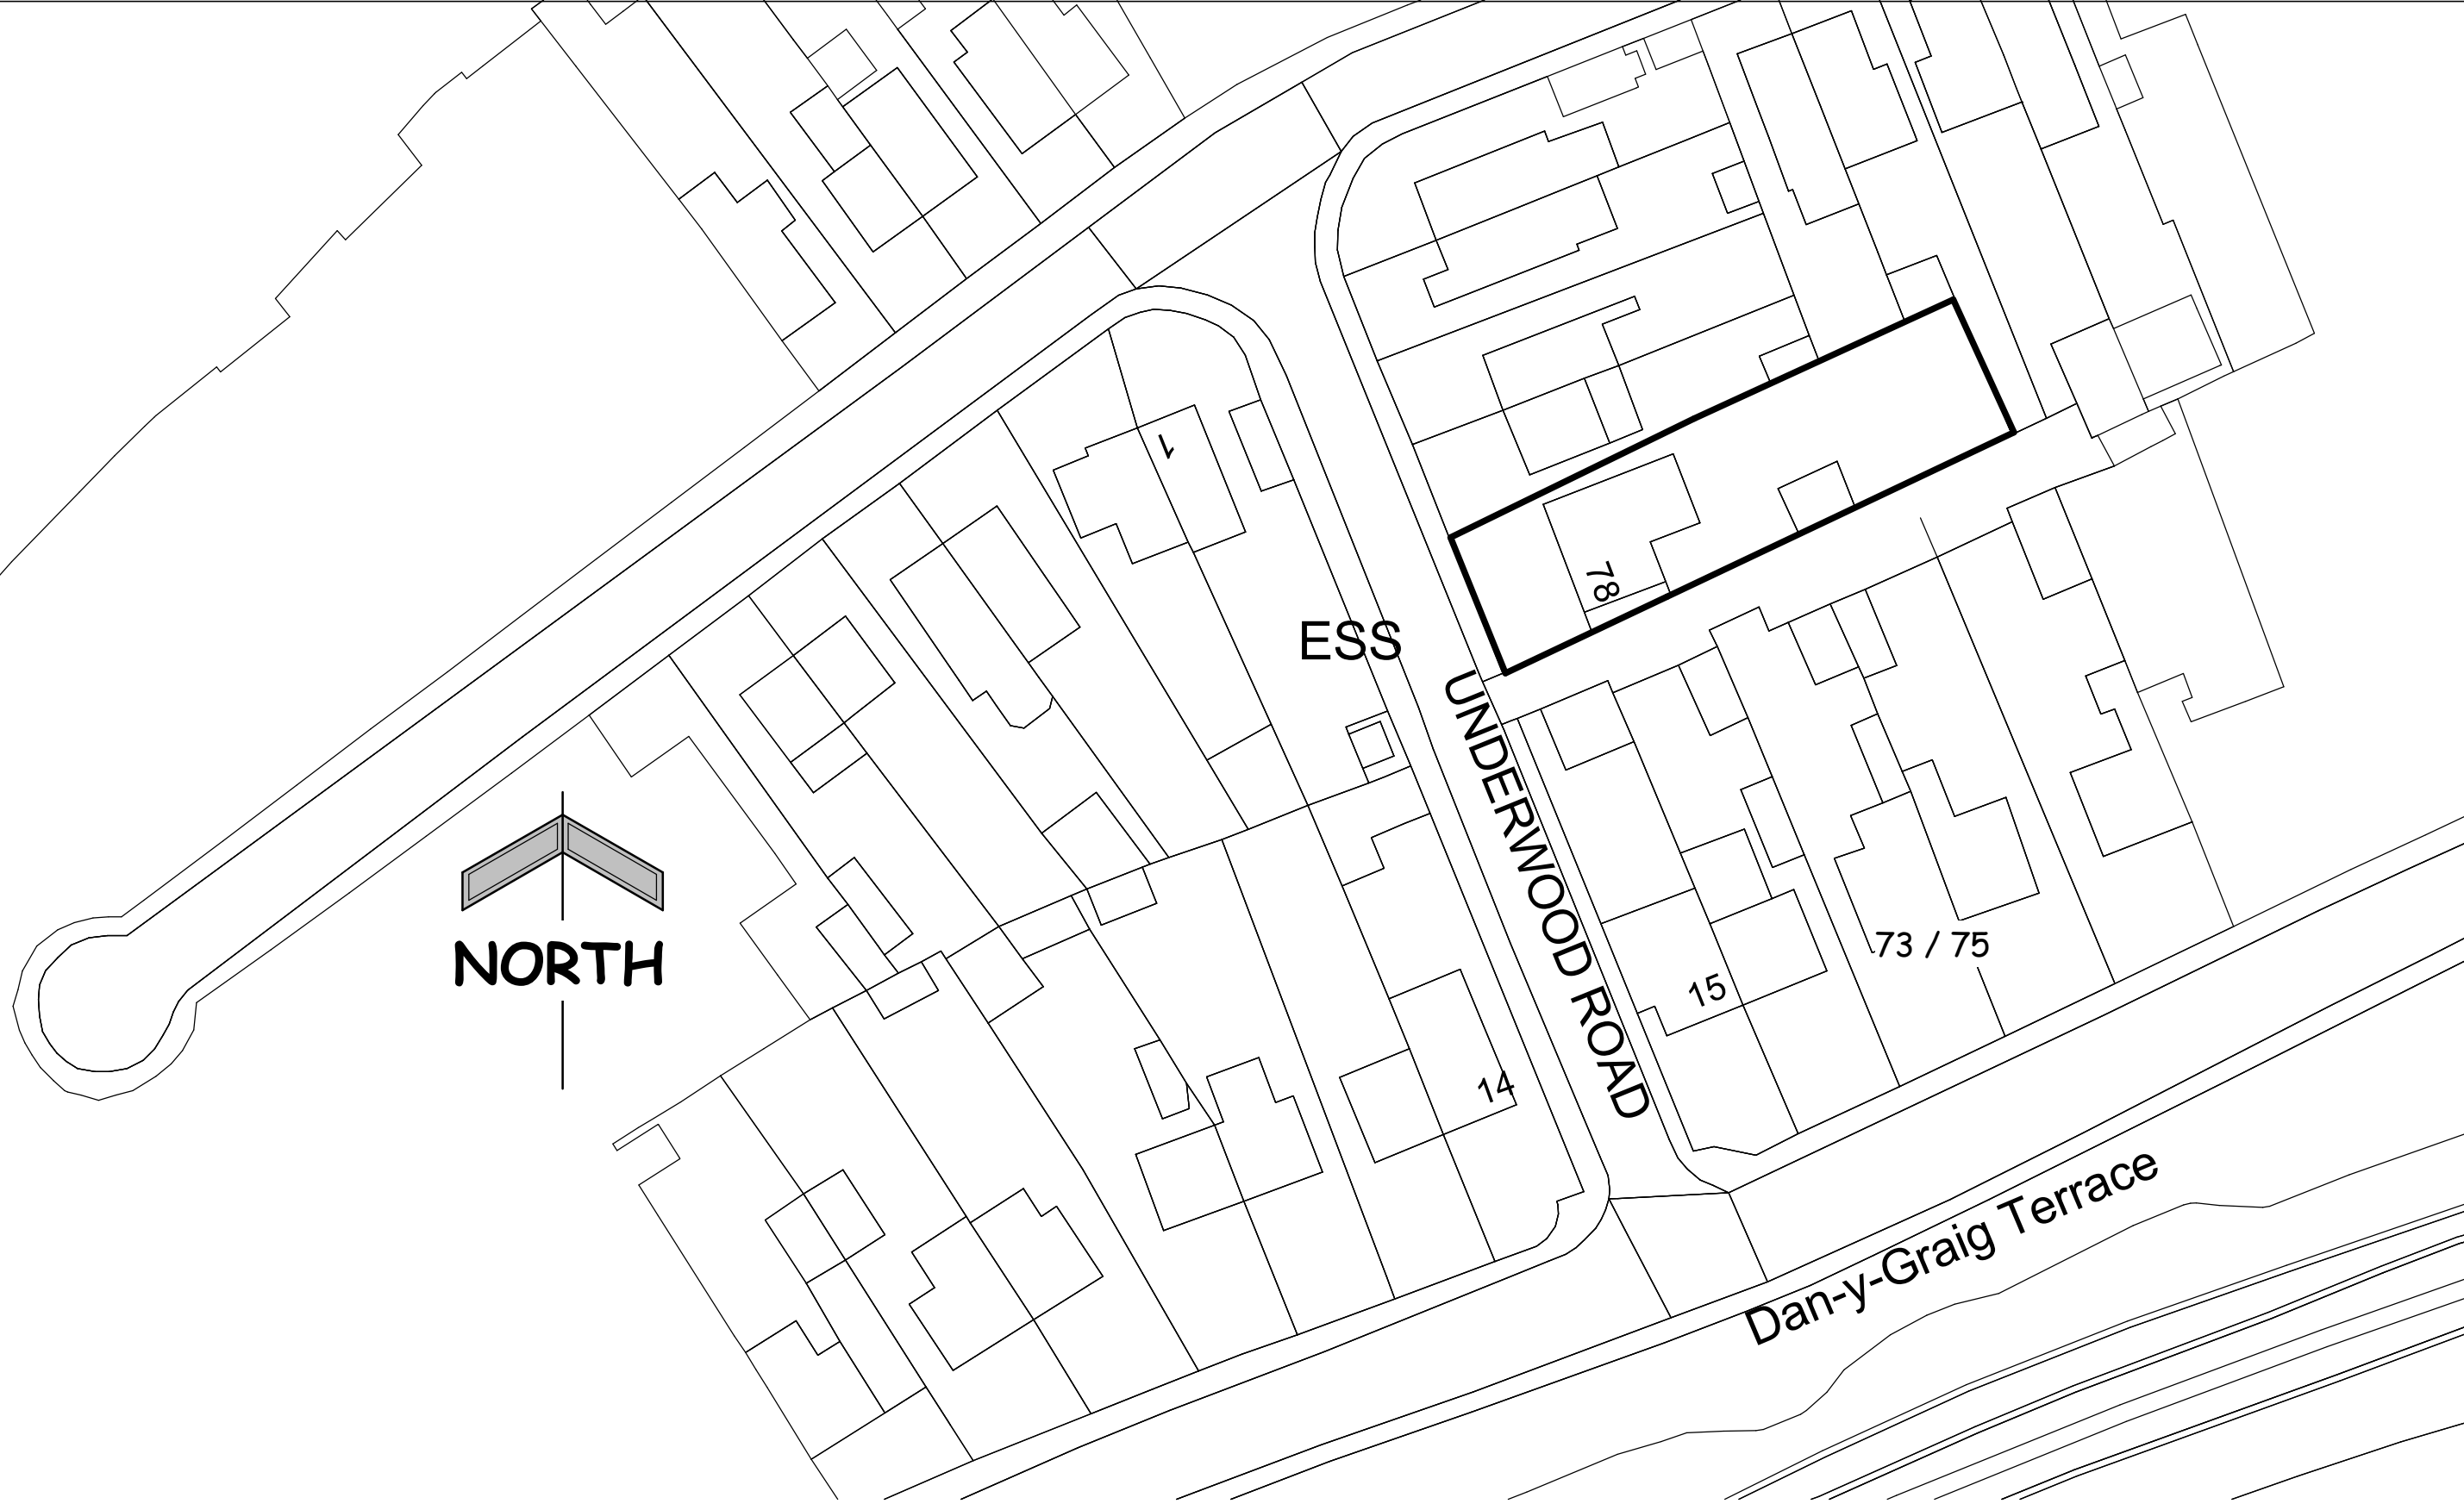

PROPOSED LOFT CONVERSION at
78 UNDERWOOD ROAD, CADOXTON,
NEATH. SA10 8BY

BLOCK PLAN

Date 16.02.23 Scale 1:500 Drawn DG	Dwg No 21.26 / 02	REV
--	----------------------	-----