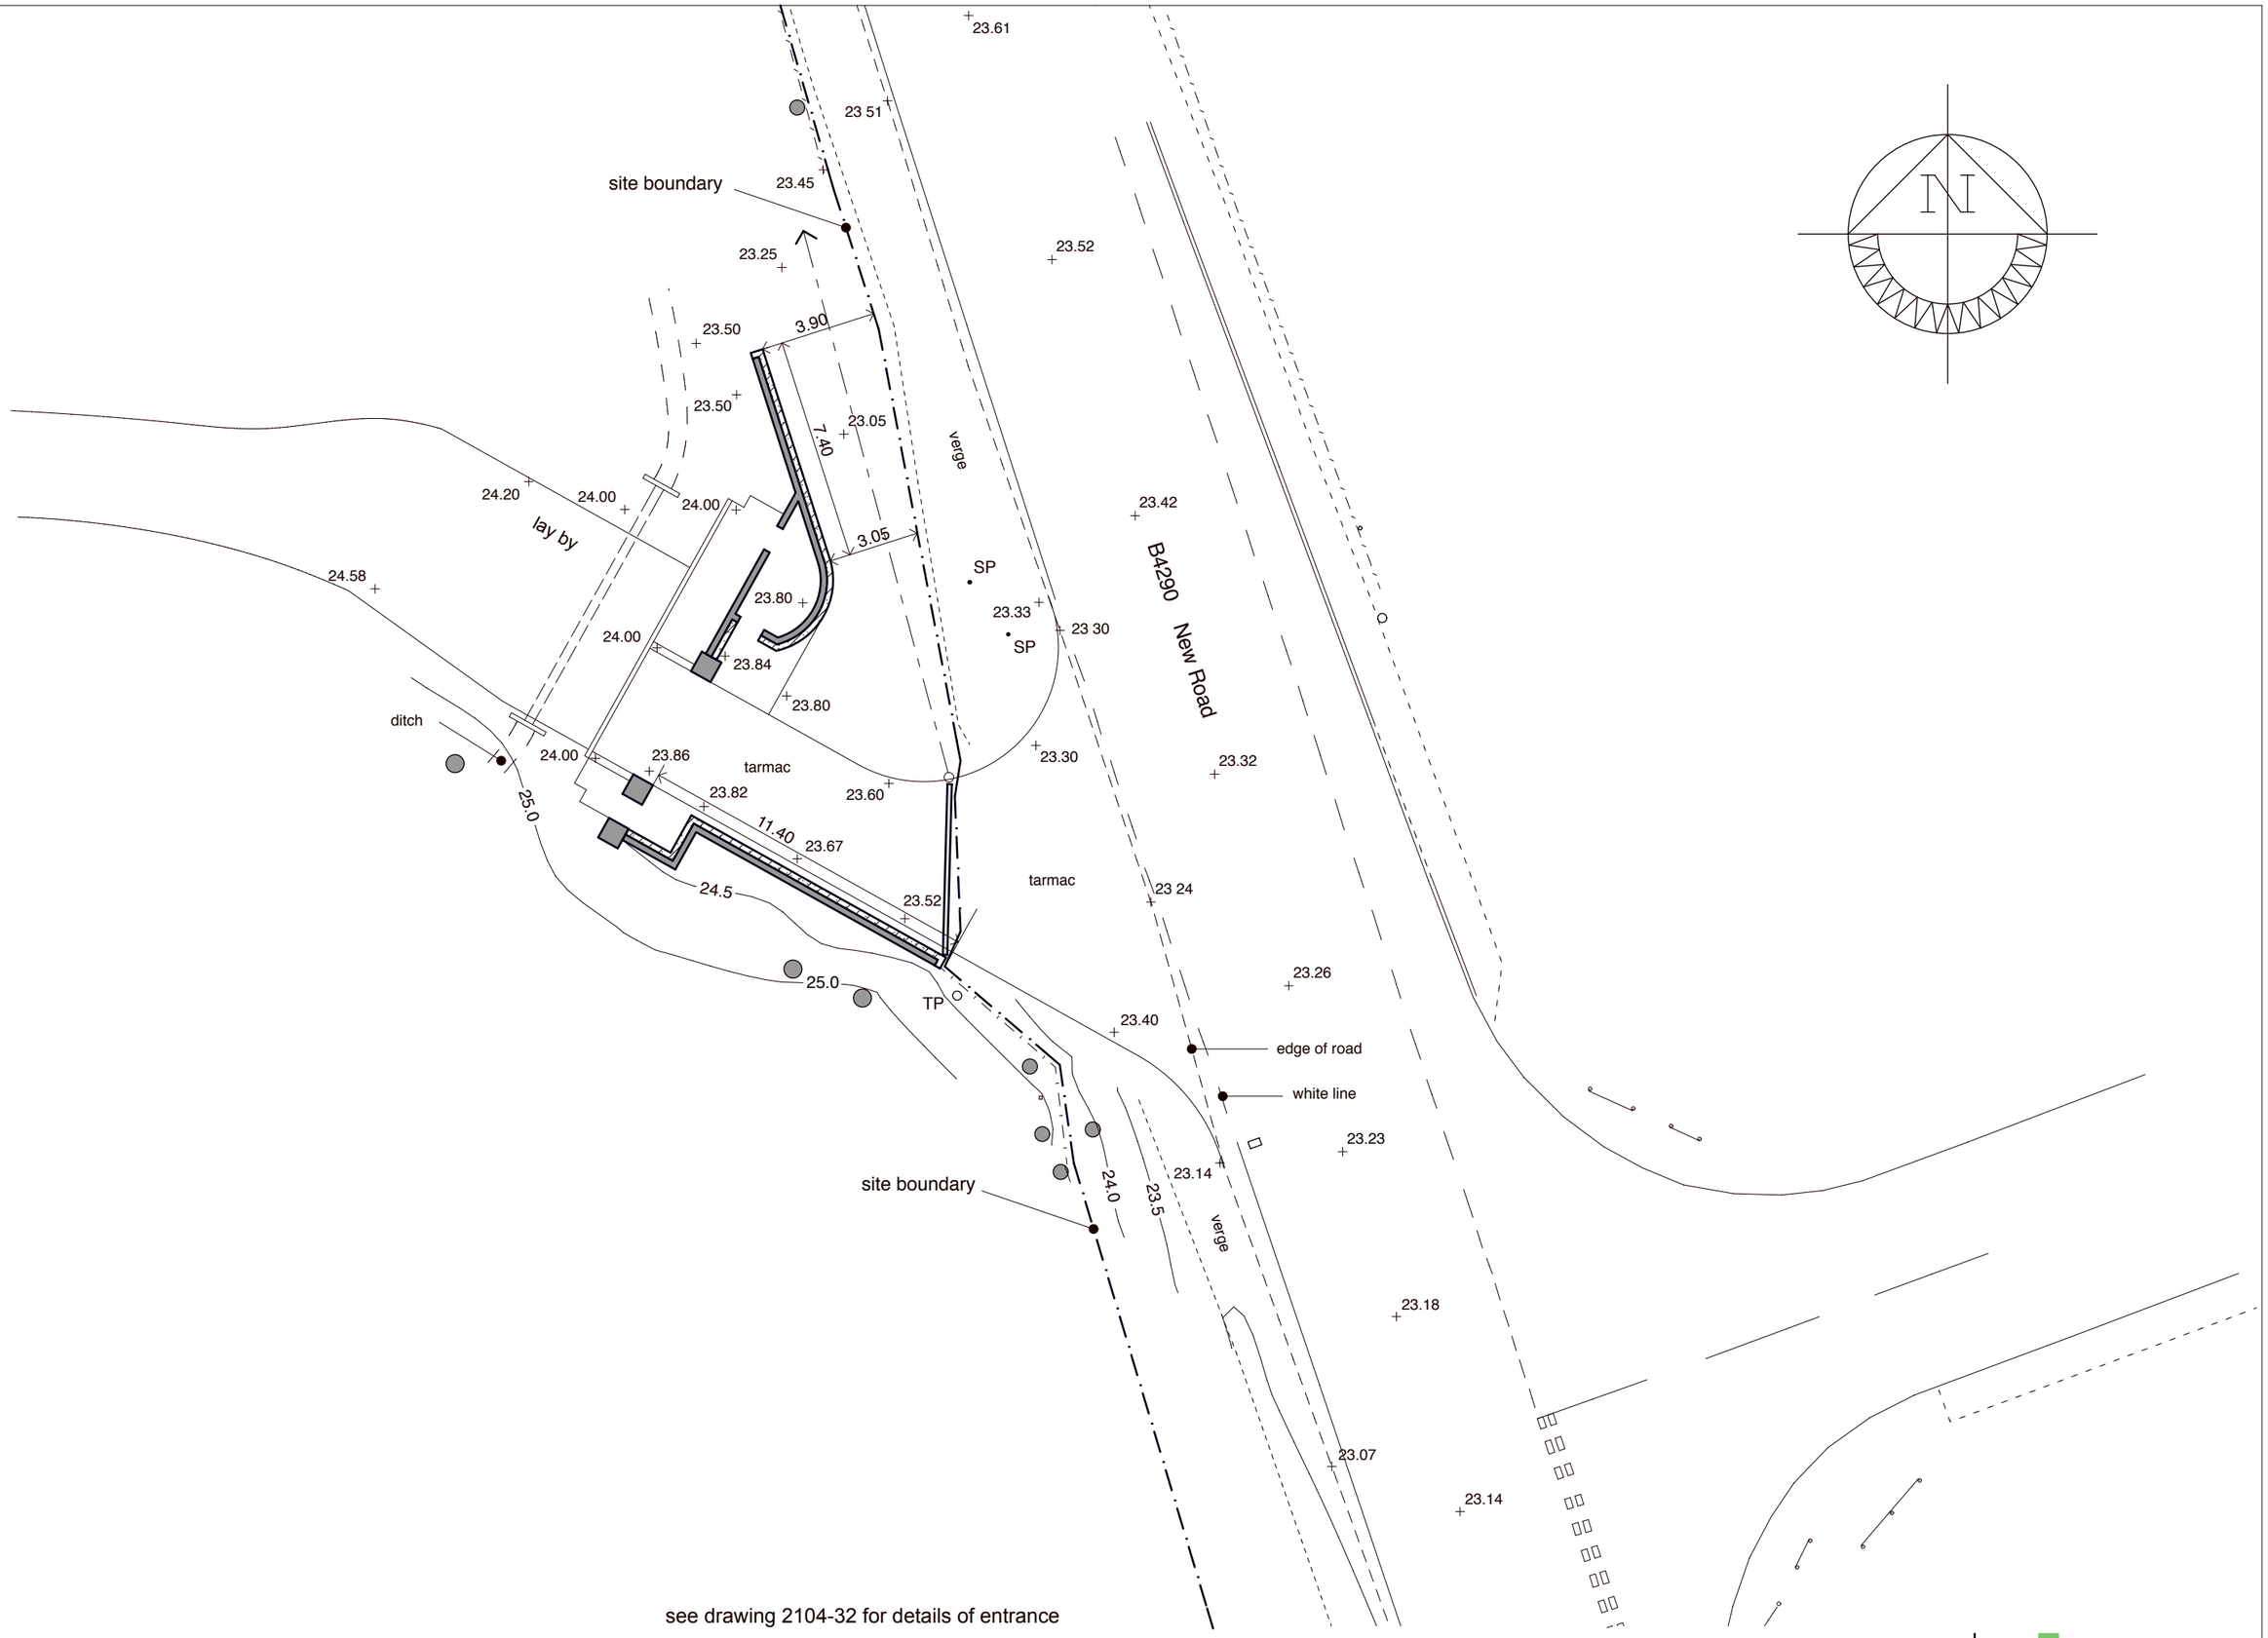

DREAM FIELDS, LLANDARCY, NEATH

SITE ENTRANCE - Proposed Plan

2104-31
1:200 @ A3
July 2023

Hale