


# Superseded

## LOCATION PLAN 1:1250



**BLOCK PLAN 1:500**

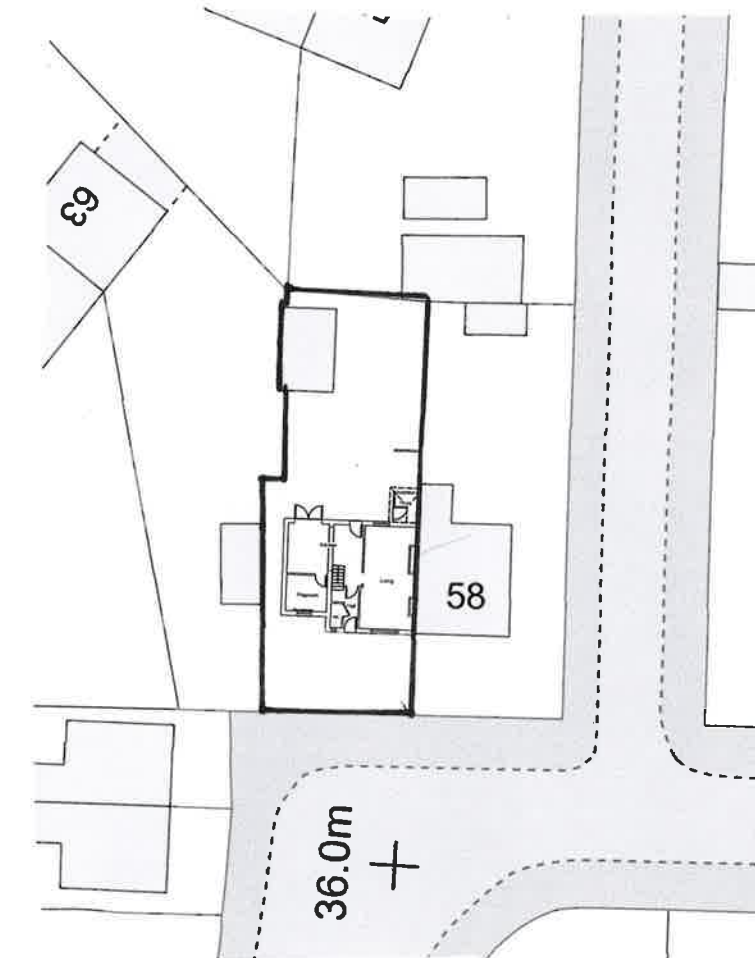



|                                                                         |
|-------------------------------------------------------------------------|
| <b>Proposed FF Extension<br/>At<br/>60 Glanymor St<br/>Briton Ferry</b> |
| <b>Scales as Shown</b>                                                  |
| <b>July 2023</b>                                                        |
| <b>Dwg 01</b>                                                           |

# Superseded


## PROPOSED ELEVATIONS

**1:100**

ALL MATERIALS TO  
MATCH EXISTING

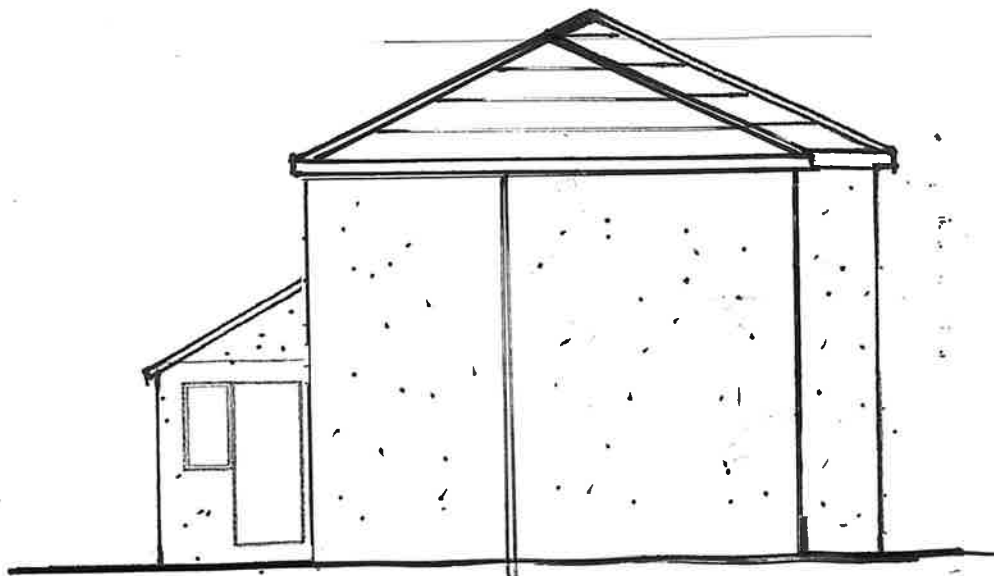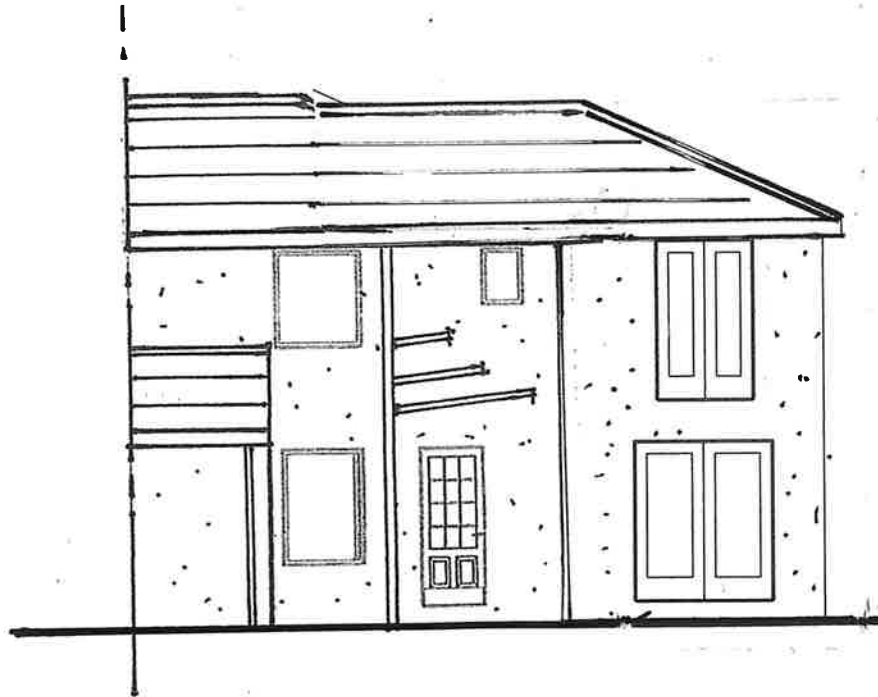

## PROPOSED FIRST FLOOR 1:50

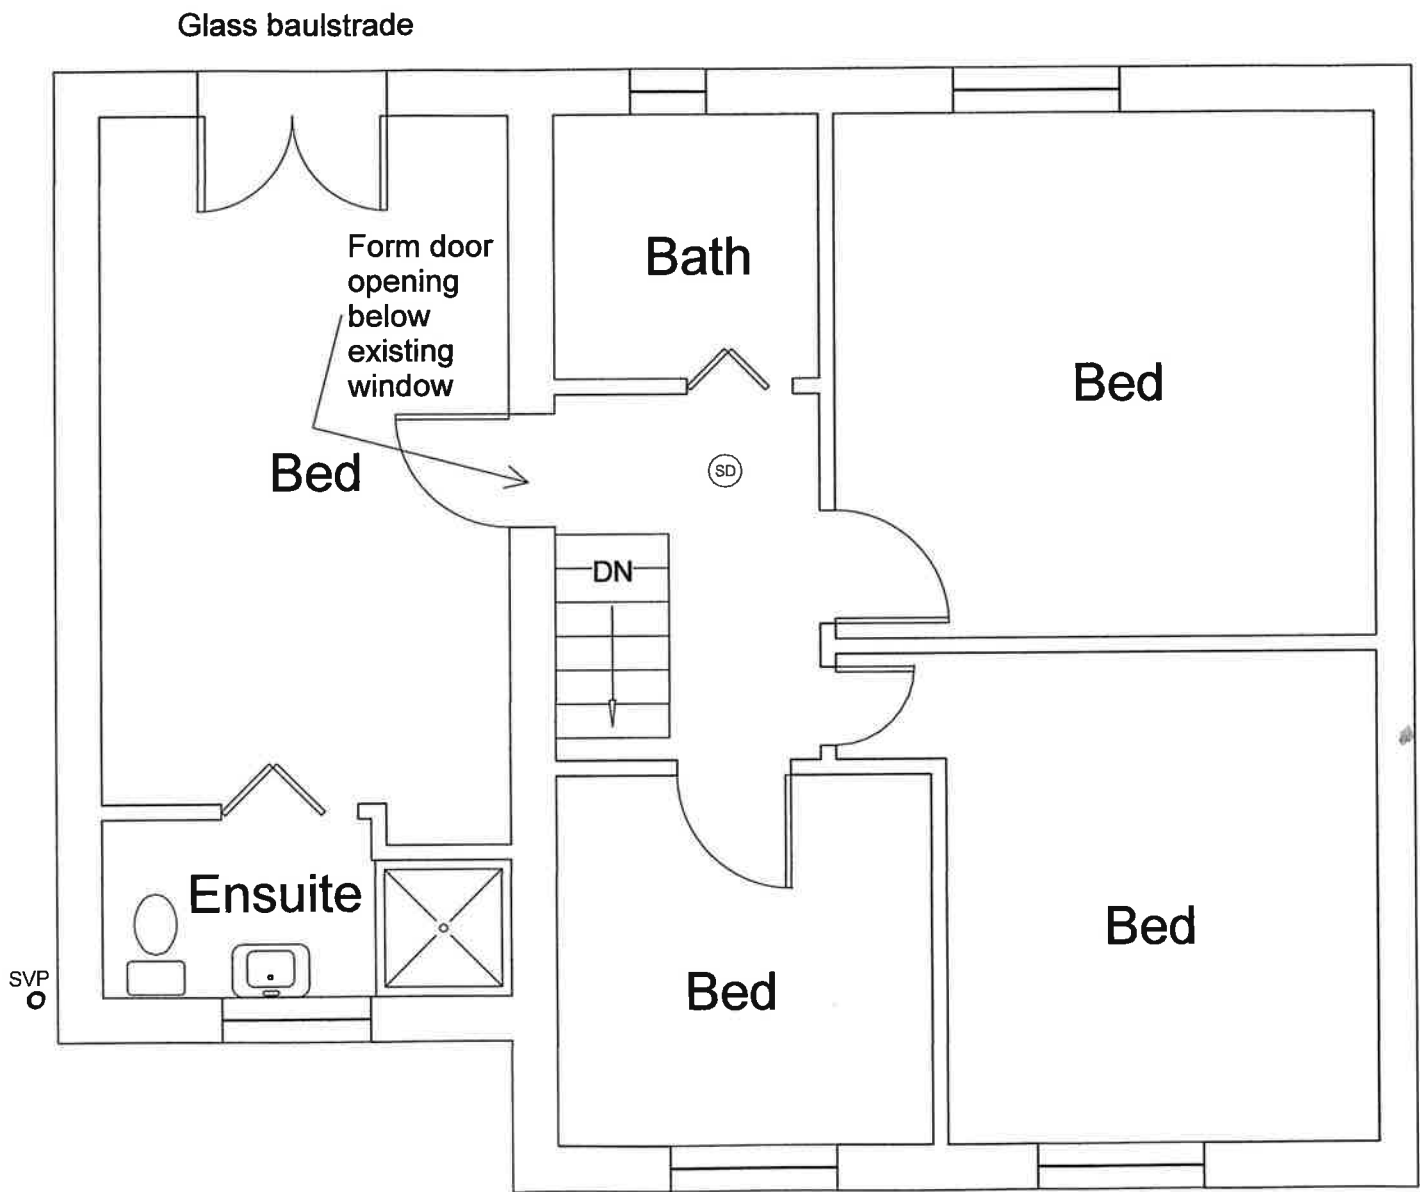


Proposed FF Extension  
At  
60 Glanymor St  
Briton Ferry  
Scales as Shown  
July 2023  
Dwg 02


# Superseded

## EXISTING ELEVATIONS

1:100

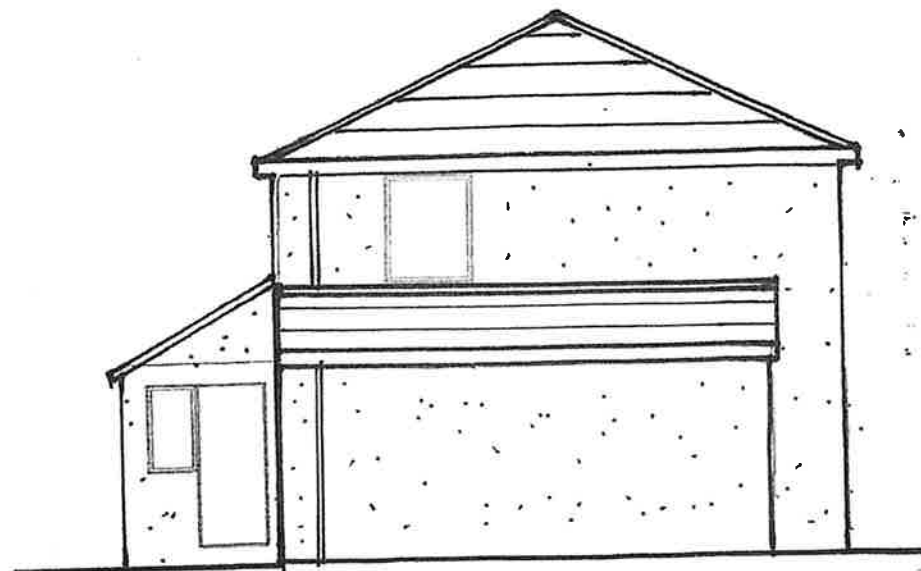


## ROOF PLAN 1:100

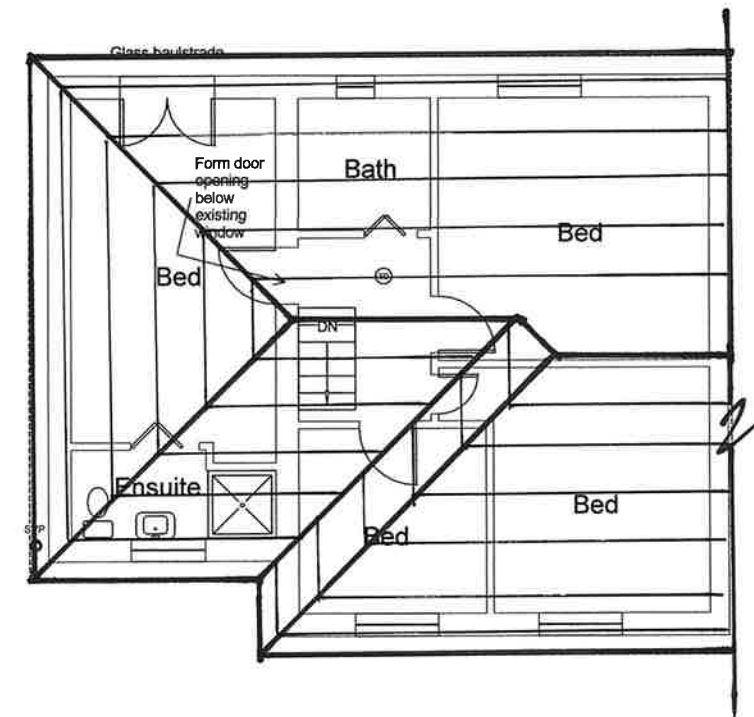

|                       |
|-----------------------|
| Proposed FF Extension |
| At                    |
| 60 Glanymor St        |
| Briton Ferry          |
| Scales as Shown       |
| July 2023             |
| Dwg 03                |

# Superseded

**GROUND FLOOR EXISTING 1:100**

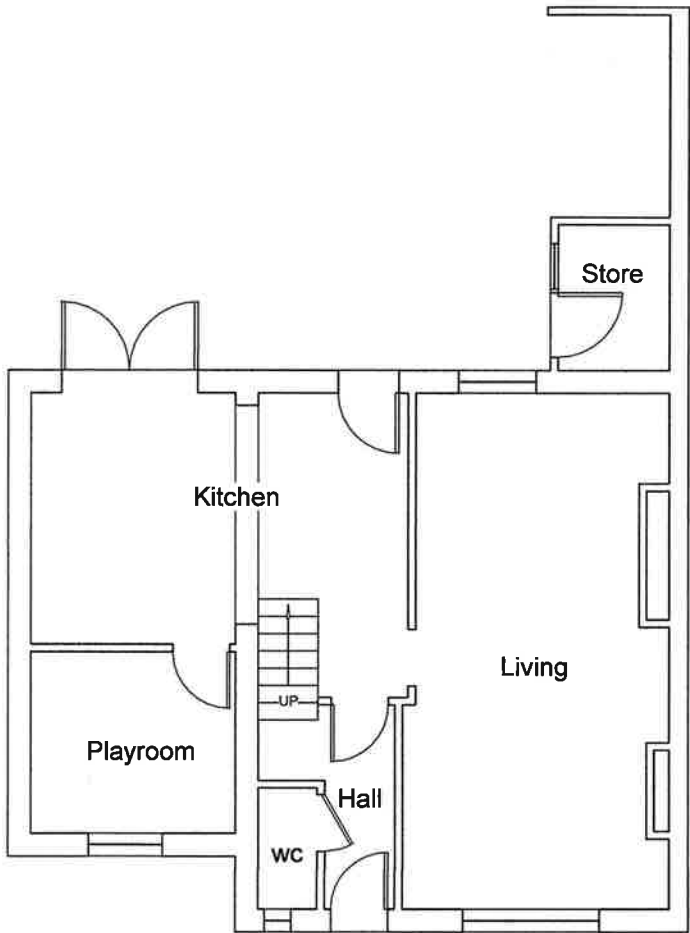

**FIRST FLOOR EXISTING 1:100**

