


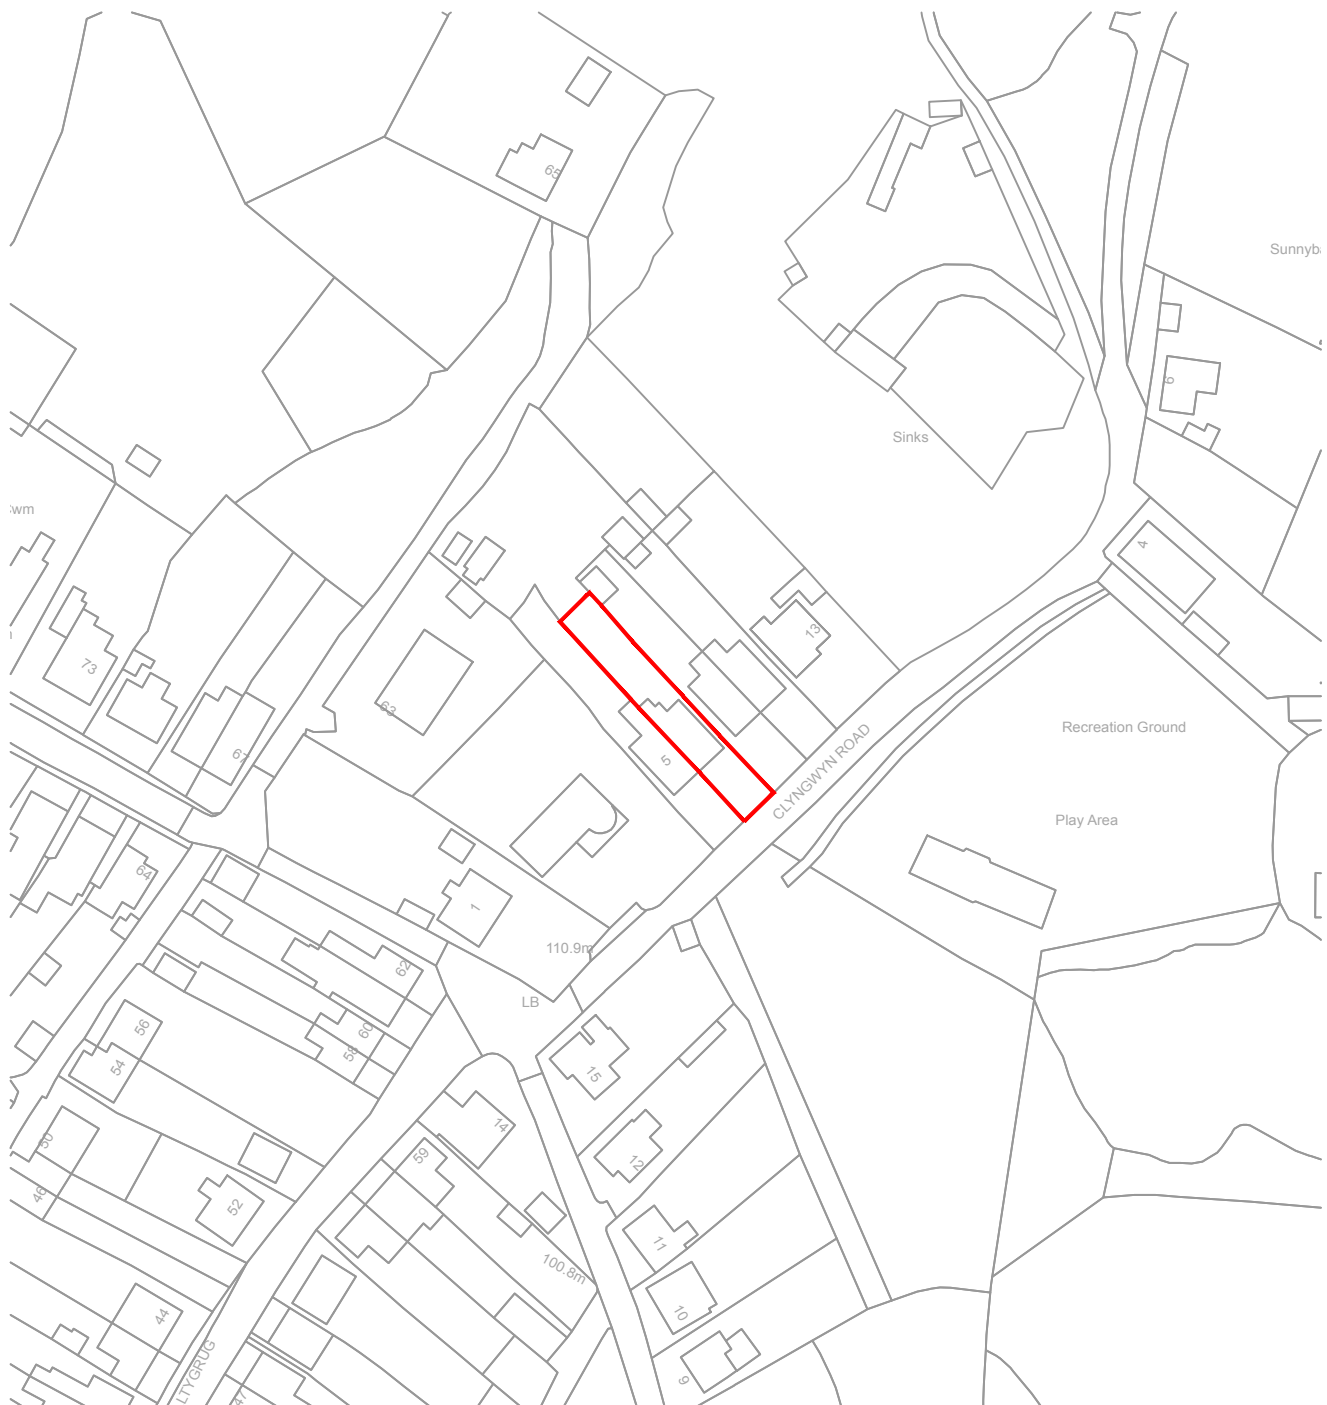

Reproduced from an Ordnance Survey map with the permission of the
Controller of Her Majesty's Stationary Office.
©Crown Copyright. All rights reserved. Licence no. 100051661



SITE LOCATION PLAN
Scale 1:1250

Client:

Mr & Mrs Gareth Hickey,
7 Clyngwyn Road,
Ystalyfera,
SA9 2AE

Project Title:

PROPOSED ATTIC CONVERSION
WITH DORMER TO FRONT

General Notes:

1. Do not scale from this drawing,
take figured dimensions only.
2. Dimensions are in millimeters
unless otherwise stated.

Drawing Issue:

PLANNING

Drawing Title:

SITE LOCATION PLAN

Drawing No: 100

Revision:

Date: November 2022

Revised:

Scale(s): 1:1250

Paper Size: **A4**