




UPPER OGMORE
WIND FARM

FIGURE 4

TYPICAL FORESTRY TRACK
WIDENING DETAIL

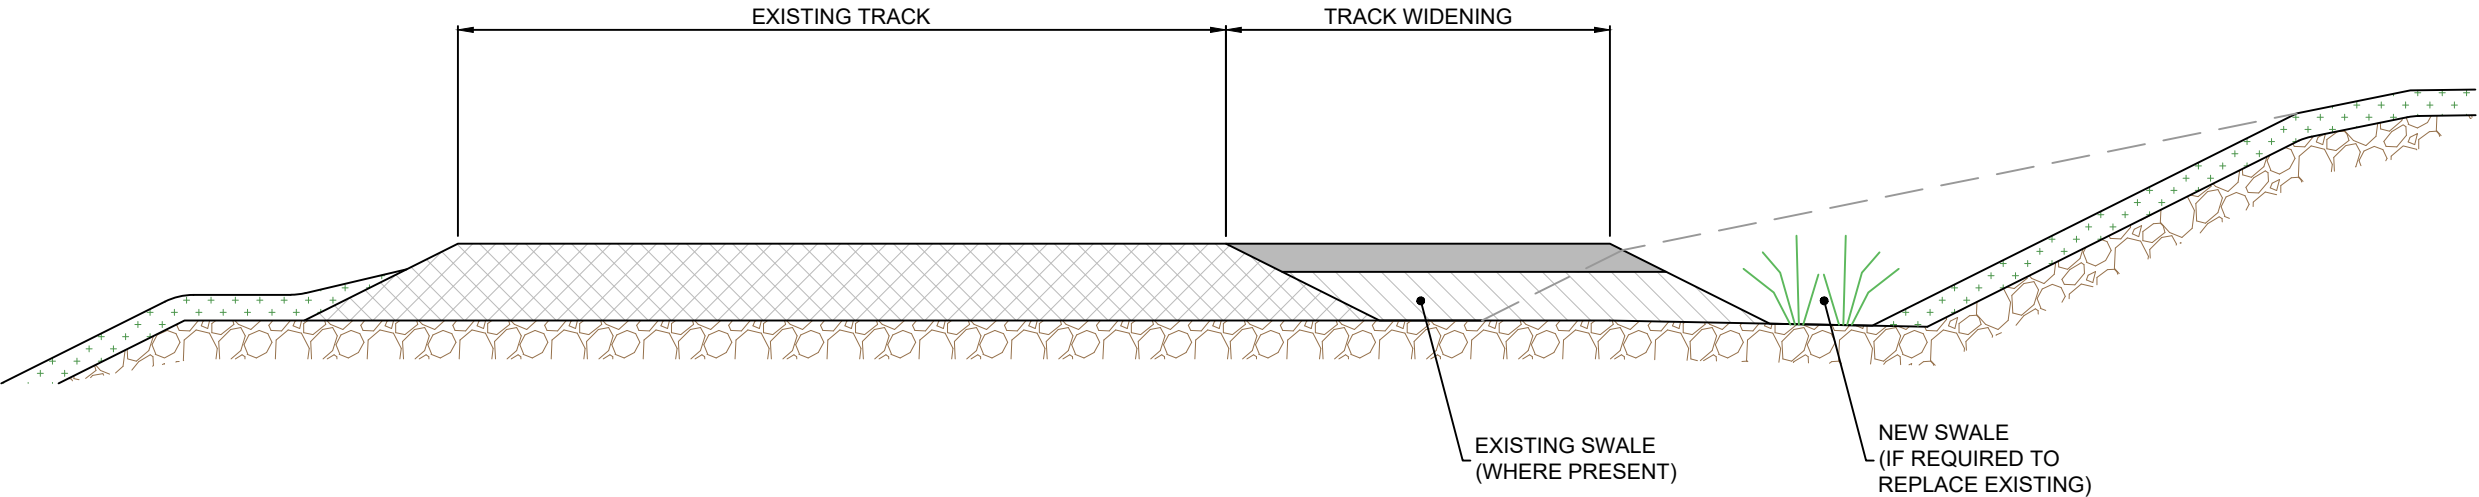

TYPICAL TRACK WIDENING SECTION

KEY:

- RUNNING SURFACE
- BASE / CAPPING LAYER
- SUBGRADE
- TOPSOIL
- EXISTING TRACK
- EXISTING GROUND LEVEL

NOTES:

- DO NOT SCALE FROM THIS DRAWING.
- TRACK WIDTH TO INCREASE ON BENDS AND PASSING PLACES.
- ALL CUT / EMBANKMENT SLOPES TO BE PROVIDED AT A STABLE ANGLE BASED ON THE PROPERTIES OF THE MATERIAL ENCOUNTERED ON SITE.
- TRACK CONSTRUCTION TYPE AND SWALE LAYOUT TO BE DETERMINED DURING DETAILED DESIGN.
- RUNNING SURFACE AND BASE/CAPPING LAYER TO BE FORMED FROM SUITABLE MATERIALS COMPACTED IN LAYERS.
- GEOSYNTHETIC REINFORCEMENT OR SOIL STABILISATION MAY BE USED TO REDUCE THE DEPTH OF TRACK CONSTRUCTION. REQUIREMENT TO BE DETERMINED DURING DETAILED DESIGN.

LAYOUT DWG	N/A	T-LAYOUT NO.	N/A
------------	-----	--------------	-----

DRAWING NUMBER	REV
02959-RES-ERW-DR-PT-006	1

SCALE - NOT TO SCALE @ A3

ENVIRONMENTAL STATEMENT
2023

THIS DRAWING IS THE PROPERTY OF RENEWABLE ENERGY
SYSTEMS LTD. AND NO REPRODUCTION MAY BE MADE IN WHOLE
OR IN PART WITHOUT PERMISSION