




UPPER OGMORE
WIND FARM

FIGURE 2

DELIVERY ANALYSIS
PORT TO PEN Y CYMOEDD
WIND FARM ACCESS TRACK

© CROWN COPYRIGHT, ALL RIGHTS RESERVED.
2023 LICENCE NUMBER 0100031673.

- KEY:
- ROUTE - PUBLIC HIGHWAY
 - ROUTE - PEN Y CYMOEDD WIND FARM
 - ROUTE - BWLCH FOREST TRACK
 - SITE BOUNDARY

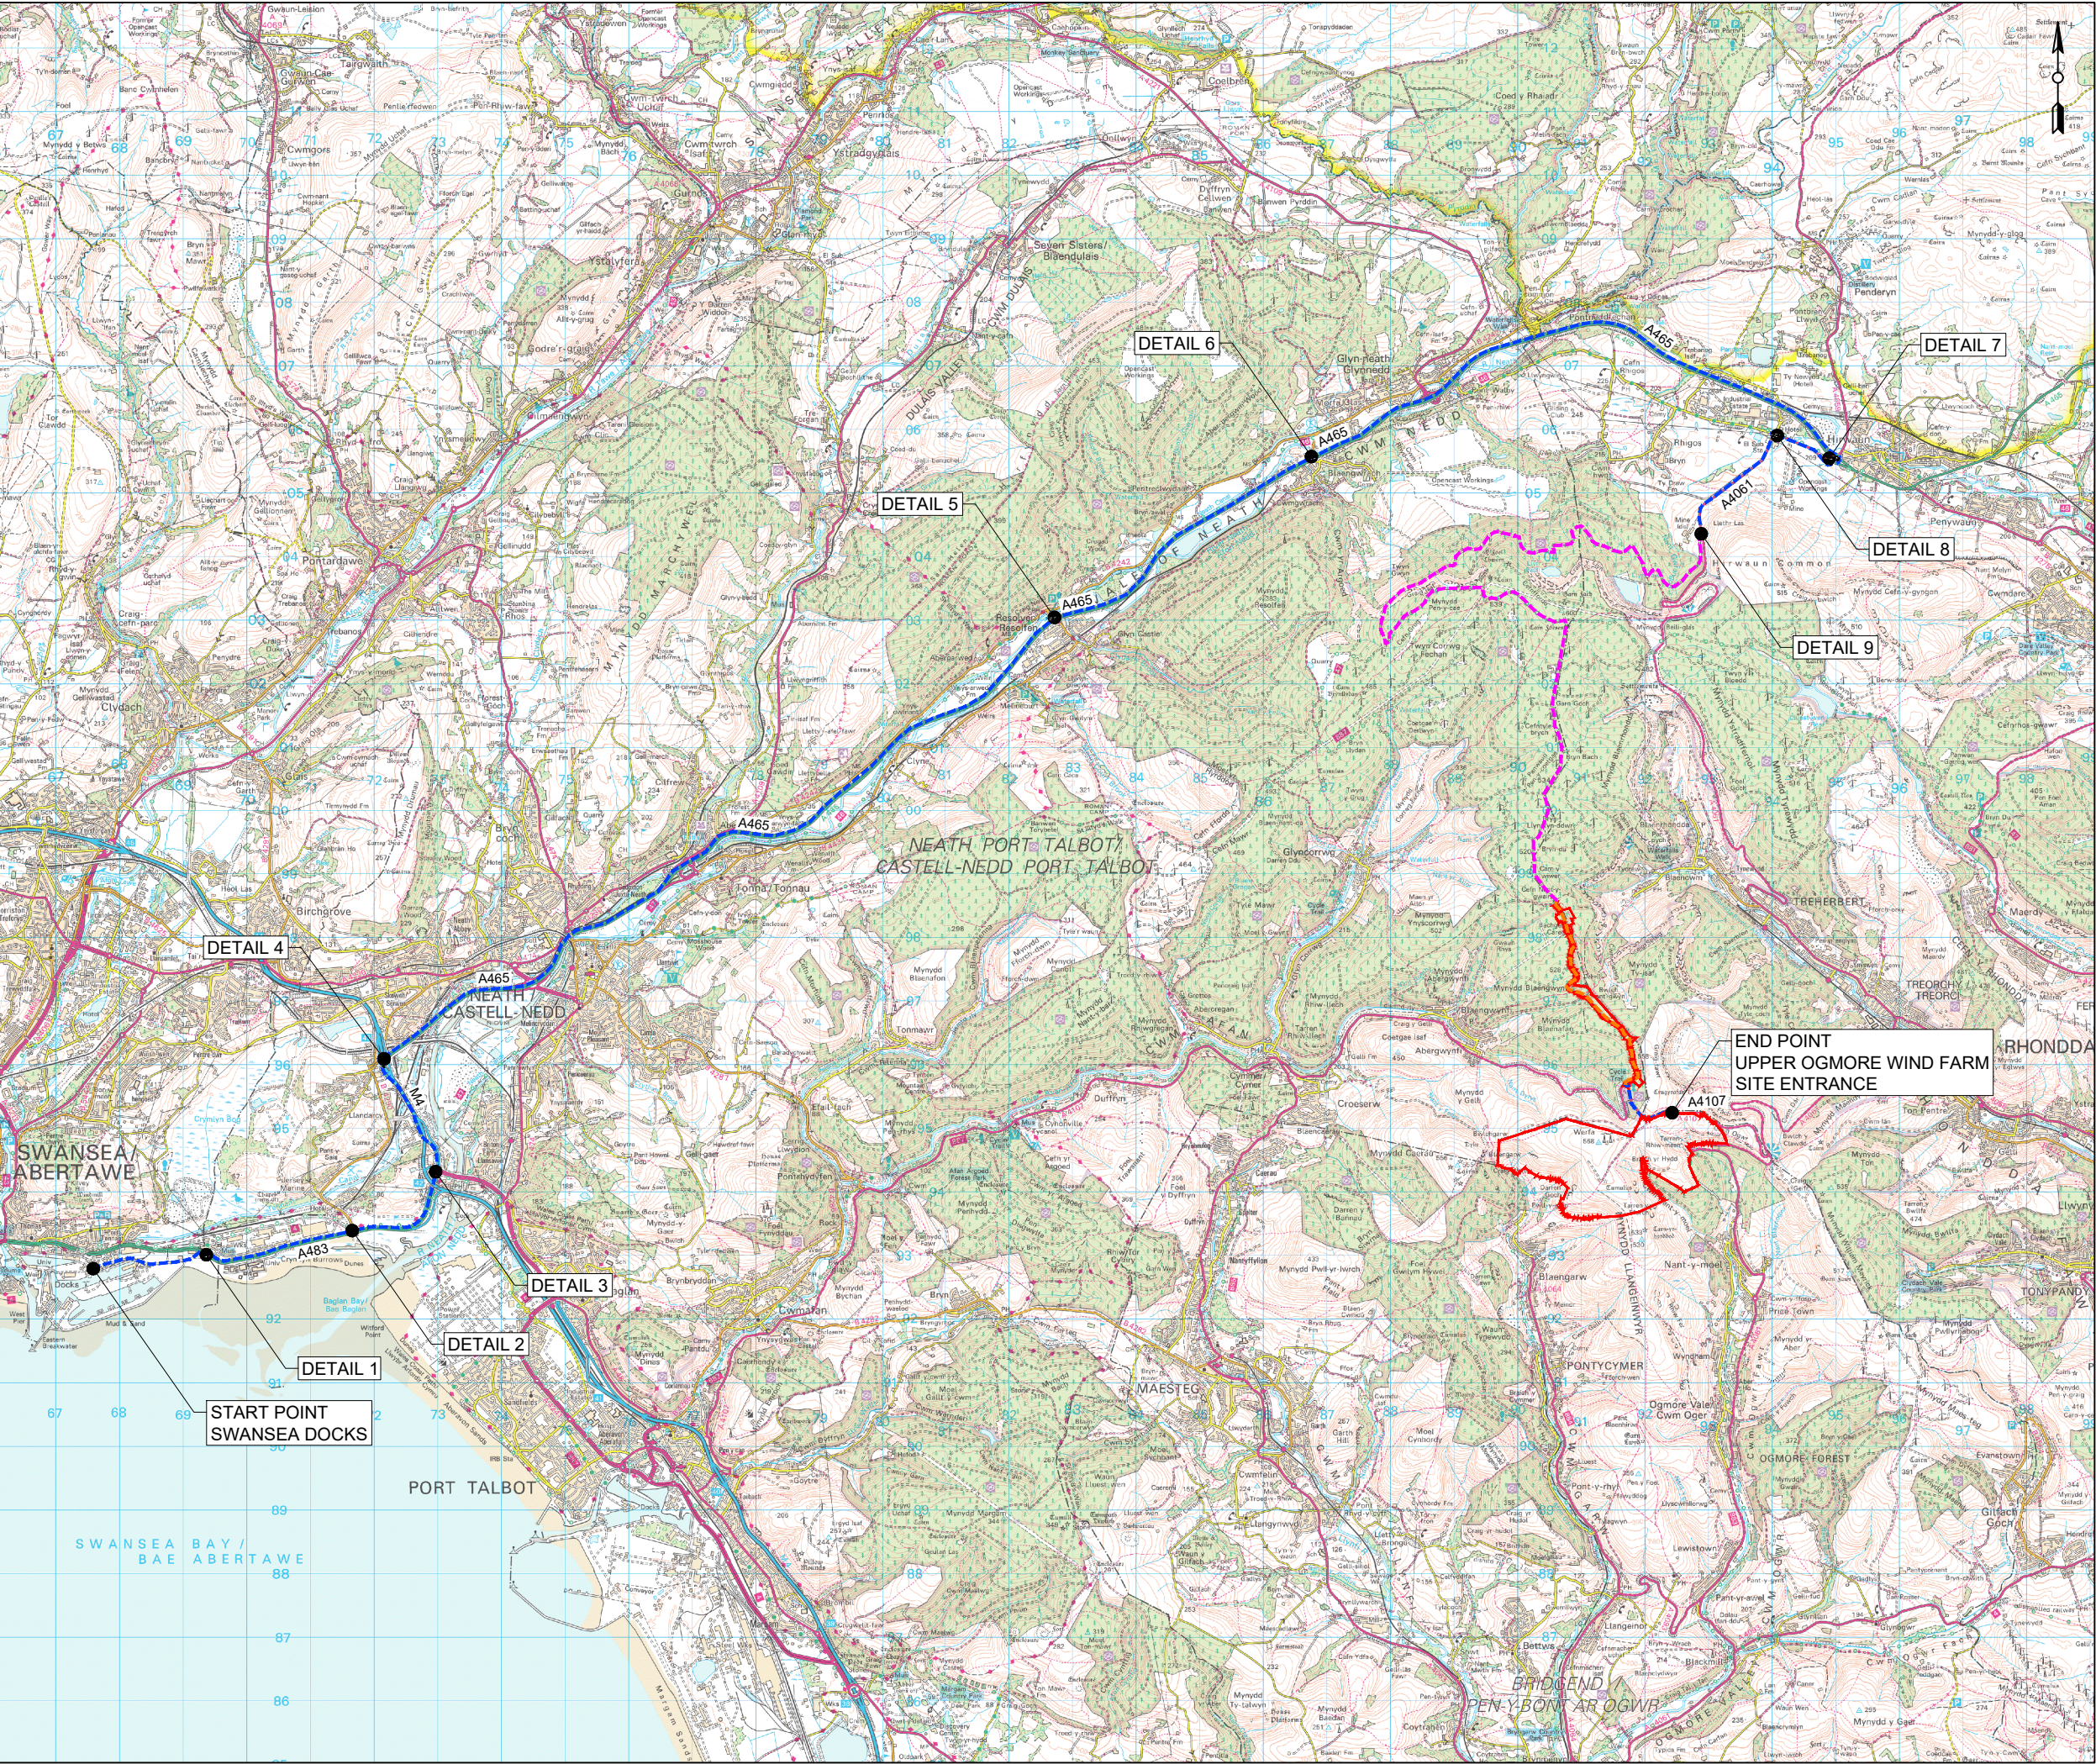

OVERVIEW
SHEET 1 OF 10


LAYOUT DWG N/A T-LAYOUT NO. N/A

DRAWING NUMBER 02959-RES-ACC-DR-PT-002 REV 1

SCALE - AS SHOWN @ A3

ENVIRONMENTAL STATEMENT
2023

THIS DRAWING IS THE PROPERTY OF RENEWABLE ENERGY
SYSTEMS LTD. AND NO REPRODUCTION MAY BE MADE IN WHOLE
OR IN PART WITHOUT PERMISSION

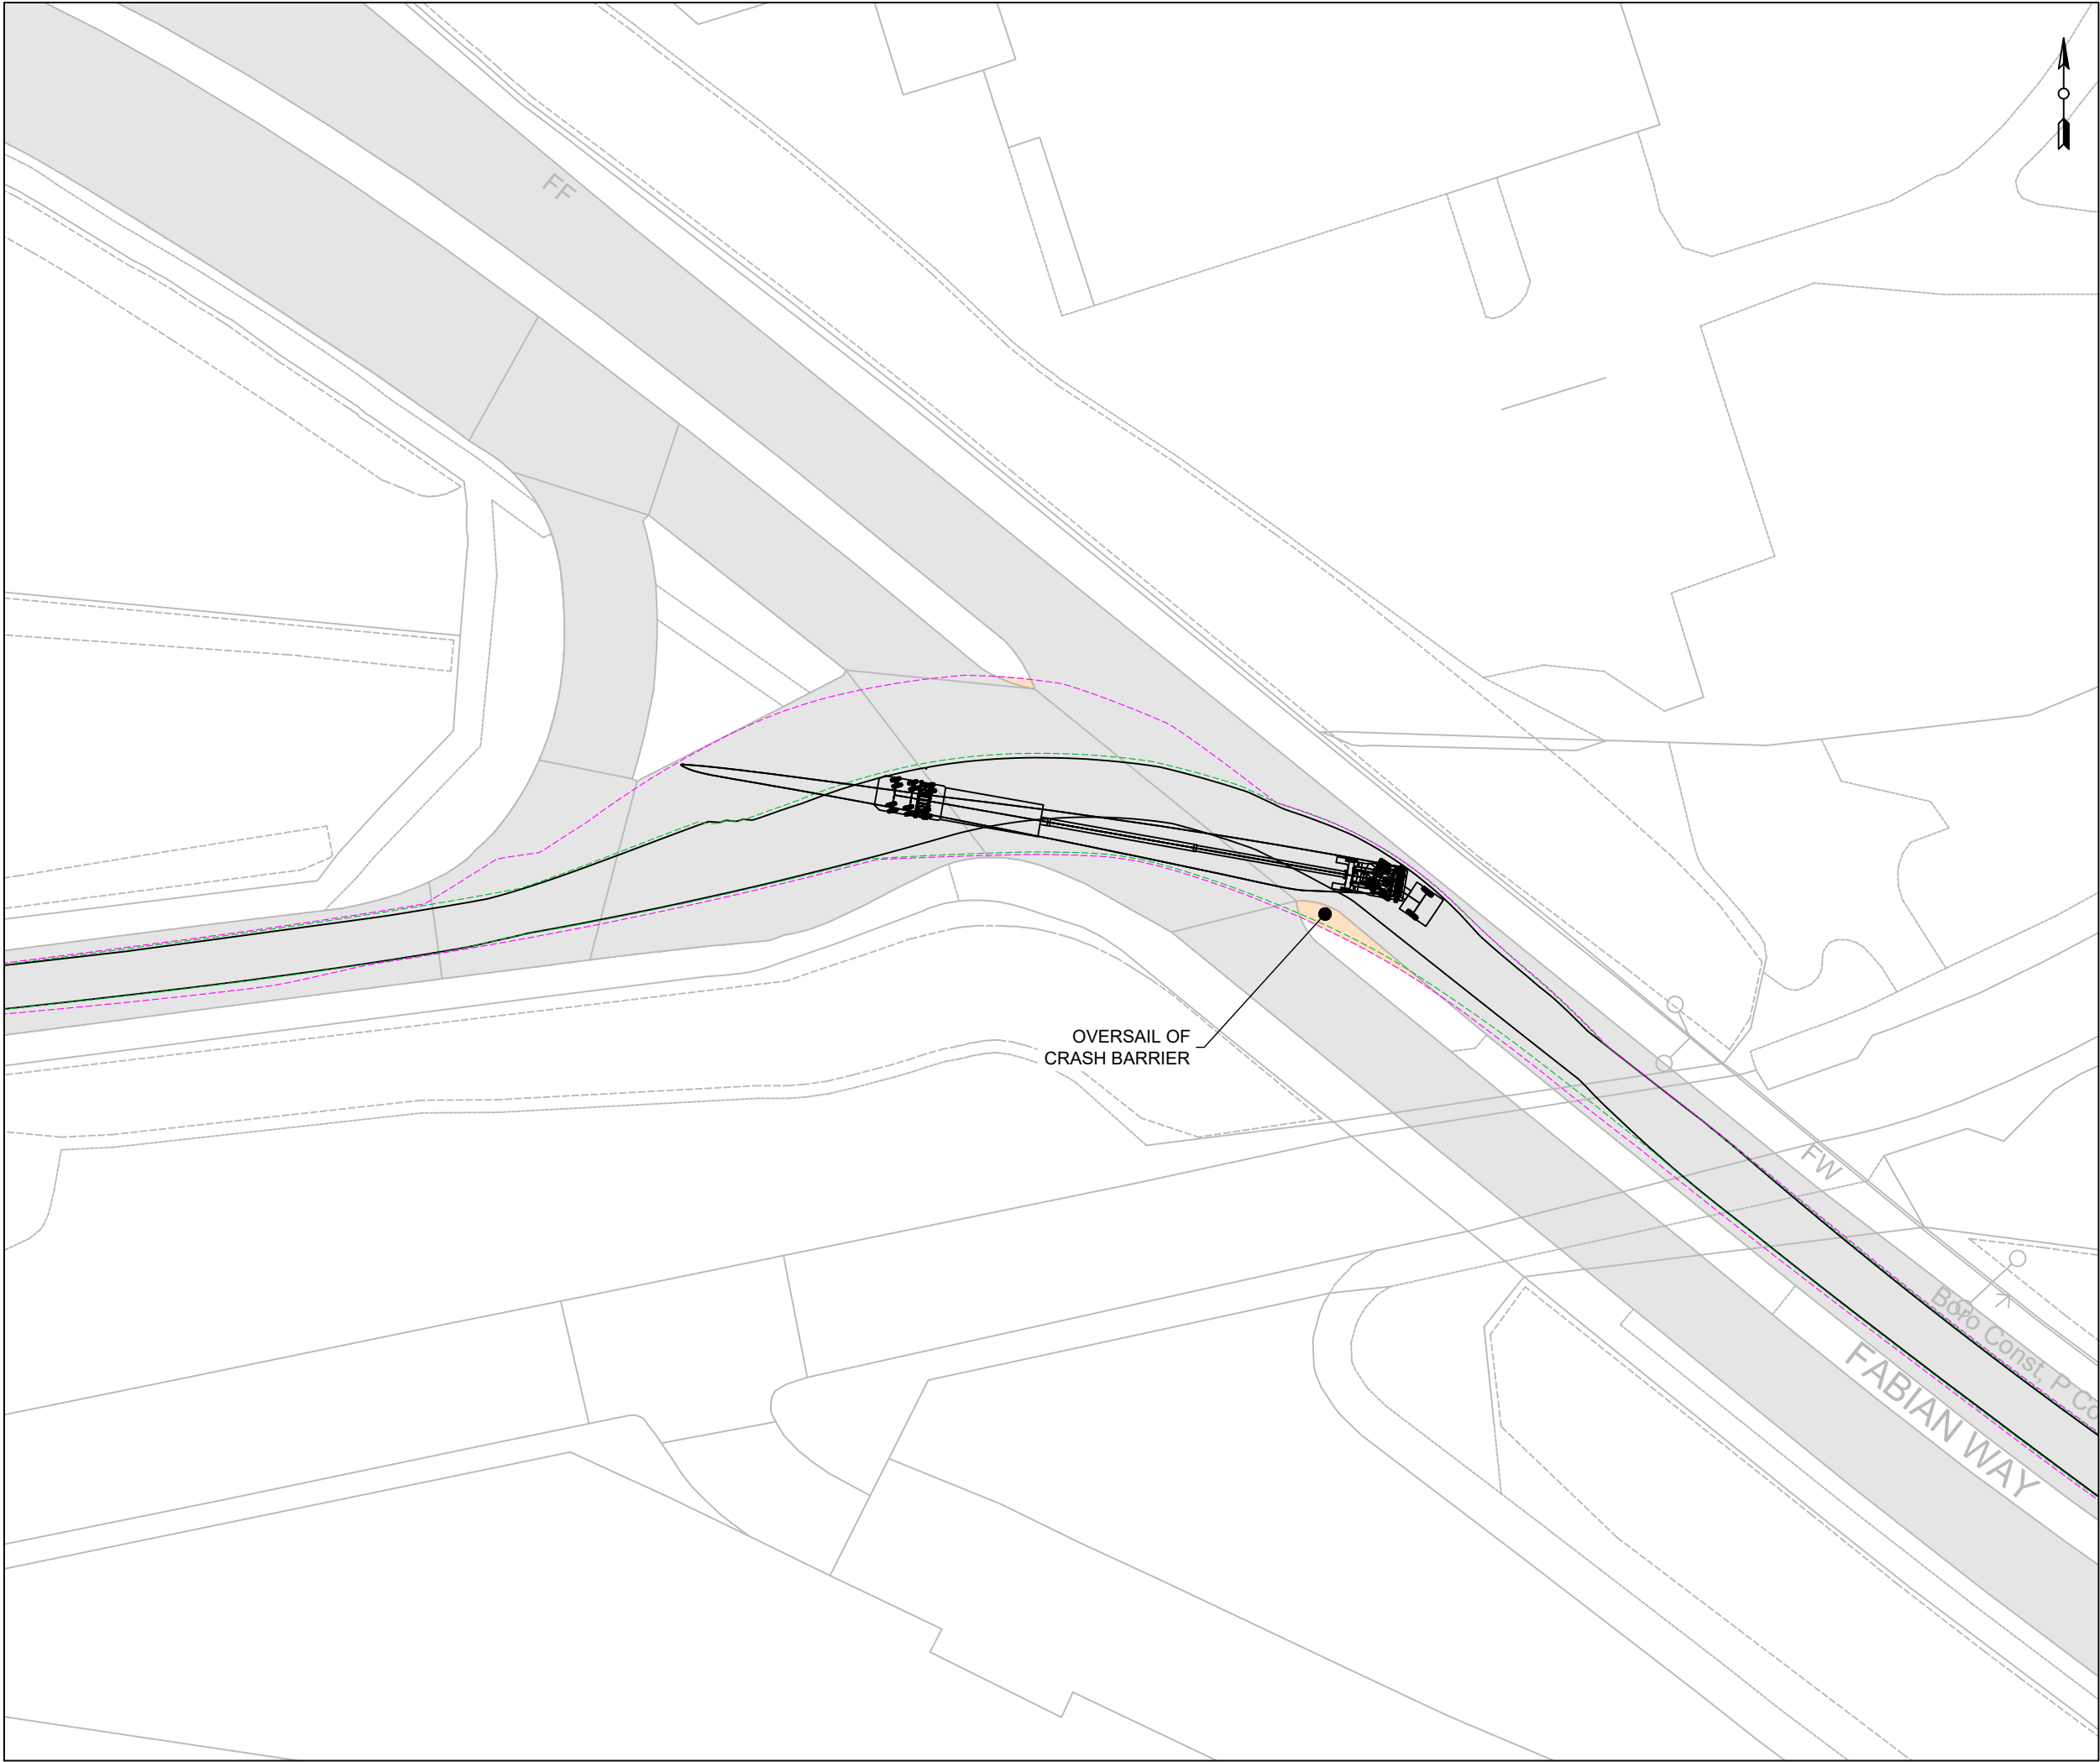

**UPPER OGMORE
WIND FARM**

FIGURE 2

**DELIVERY ANALYSIS
PORT TO PEN Y CYMOEDD
WIND FARM ACCESS TRACK**

© CROWN COPYRIGHT, ALL RIGHTS RESERVED.
2023 LICENCE NUMBER 0100031673.

KEY:

- EXISTING ROAD / TRACK SURFACE
- OVERRUN (HIGHWAY)
- OVERSAIL (HIGHWAY)

VEHICLE TRACKING:

- WHEEL EXTENTS
- BODY EXTENTS
- LOAD EXTENTS

ANALYSIS CARRIED OUT FOR:
N117 DELIVERY VEHICLE SUPER WING BLADE CARRIER.
MANUAL REAR STEER USED.

NOTES

- AREAS OF OVERRUN AND OVERSAIL CONSIDER THE COMBINED AREA FOR ALL ASSESSED VEHICLES.
- VEHICLE DIMENSIONS BASED ON TYPICAL DELIVERY VEHICLES AND SHOULD BE CONFIRMED PRIOR TO DELIVERY.
- VEHICLE MODELS HAVE A 0.3m FACTOR OF SAFETY.
- LAND TAKE IS APPROXIMATE AND INCLUDES OVERRUN, OVERSAIL AND TEMPORARY WORKS.
- ALL RELEVANT AUTHORITIES TO BE CONSULTED ON RELOCATION / REMOVAL OF STREET FURNITURE.

DETAIL 1
SHEET 2 OF 10


LAYOUT DWG N/A T-LAYOUT NO. N/A

DRAWING NUMBER 02959-RES-ACC-DR-PT-002 REV 1

SCALE - AS SHOWN @ A3

**ENVIRONMENTAL STATEMENT
2023**

THIS DRAWING IS THE PROPERTY OF RENEWABLE ENERGY
SYSTEMS LTD. AND NO REPRODUCTION MAY BE MADE IN WHOLE
OR IN PART WITHOUT PERMISSION

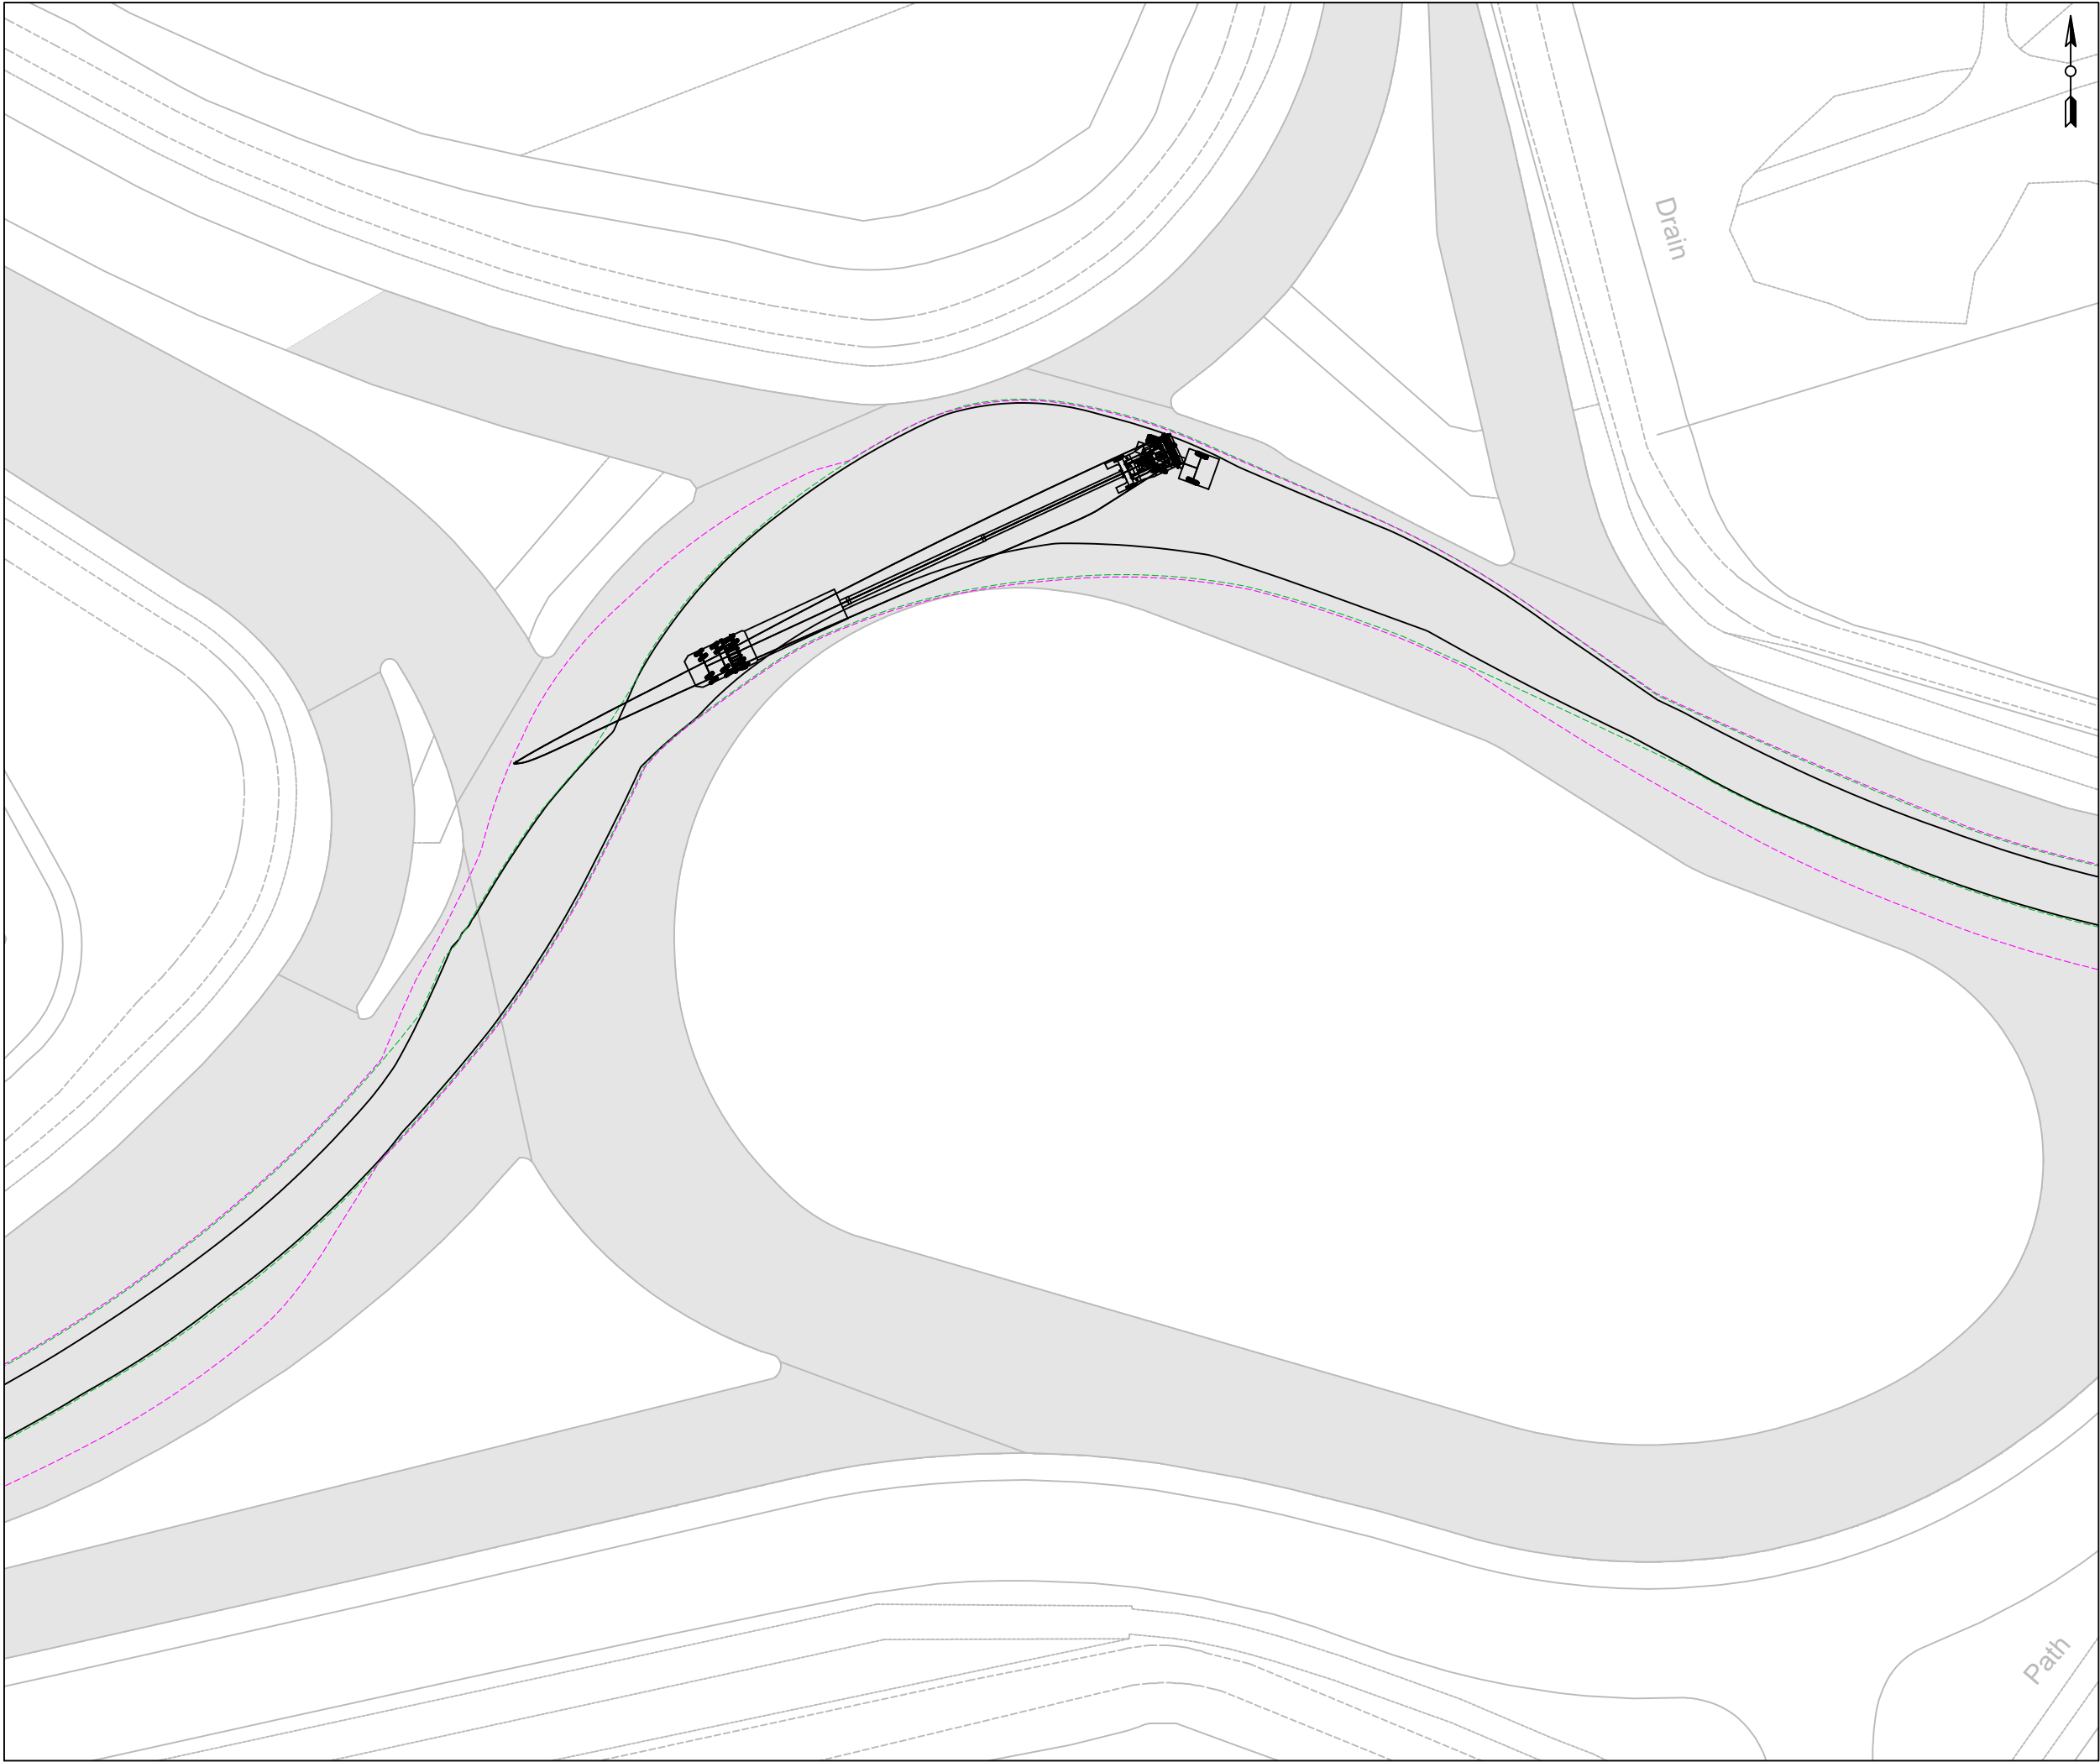

UPPER OGMORE
WIND FARM

FIGURE 2

DELIVERY ANALYSIS
PORT TO PEN Y CYMOEDD
WIND FARM ACCESS TRACK

© CROWN COPYRIGHT, ALL RIGHTS RESERVED.
2023 LICENCE NUMBER 0100031673.

KEY:

- EXISTING ROAD / TRACK SURFACE
- OVERRUN (HIGHWAY)
- OVERSAIL (HIGHWAY)

VEHICLE TRACKING:

- WHEEL EXTENTS
- BODY EXTENTS
- LOAD EXTENTS


ANALYSIS CARRIED OUT FOR:
N117 DELIVERY VEHICLE SUPER WING BLADE CARRIER.
MANUAL REAR STEER USED.

NOTES

- AREAS OF OVERRUN AND OVERSAIL CONSIDER THE COMBINED AREA FOR ALL ASSESSED VEHICLES.
- VEHICLE DIMENSIONS BASED ON TYPICAL DELIVERY VEHICLES AND SHOULD BE CONFIRMED PRIOR TO DELIVERY.
- VEHICLE MODELS HAVE A 0.3m FACTOR OF SAFETY.
- LAND TAKE IS APPROXIMATE AND INCLUDES OVERRUN, OVERSAIL AND TEMPORARY WORKS.
- ALL RELEVANT AUTHORITIES TO BE CONSULTED ON RELOCATION / REMOVAL OF STREET FURNITURE.

DETAIL 2
SHEET 3 OF 10

LAYOUT DWG	N/A	T-LAYOUT NO.	N/A
DRAWING NUMBER	02959-RES-ACC-DR-PT-002	REV	1
SCALE - AS SHOWN @ A3			
ENVIRONMENTAL STATEMENT 2023			
THIS DRAWING IS THE PROPERTY OF RENEWABLE ENERGY SYSTEMS LTD. AND NO REPRODUCTION MAY BE MADE IN WHOLE OR IN PART WITHOUT PERMISSION			

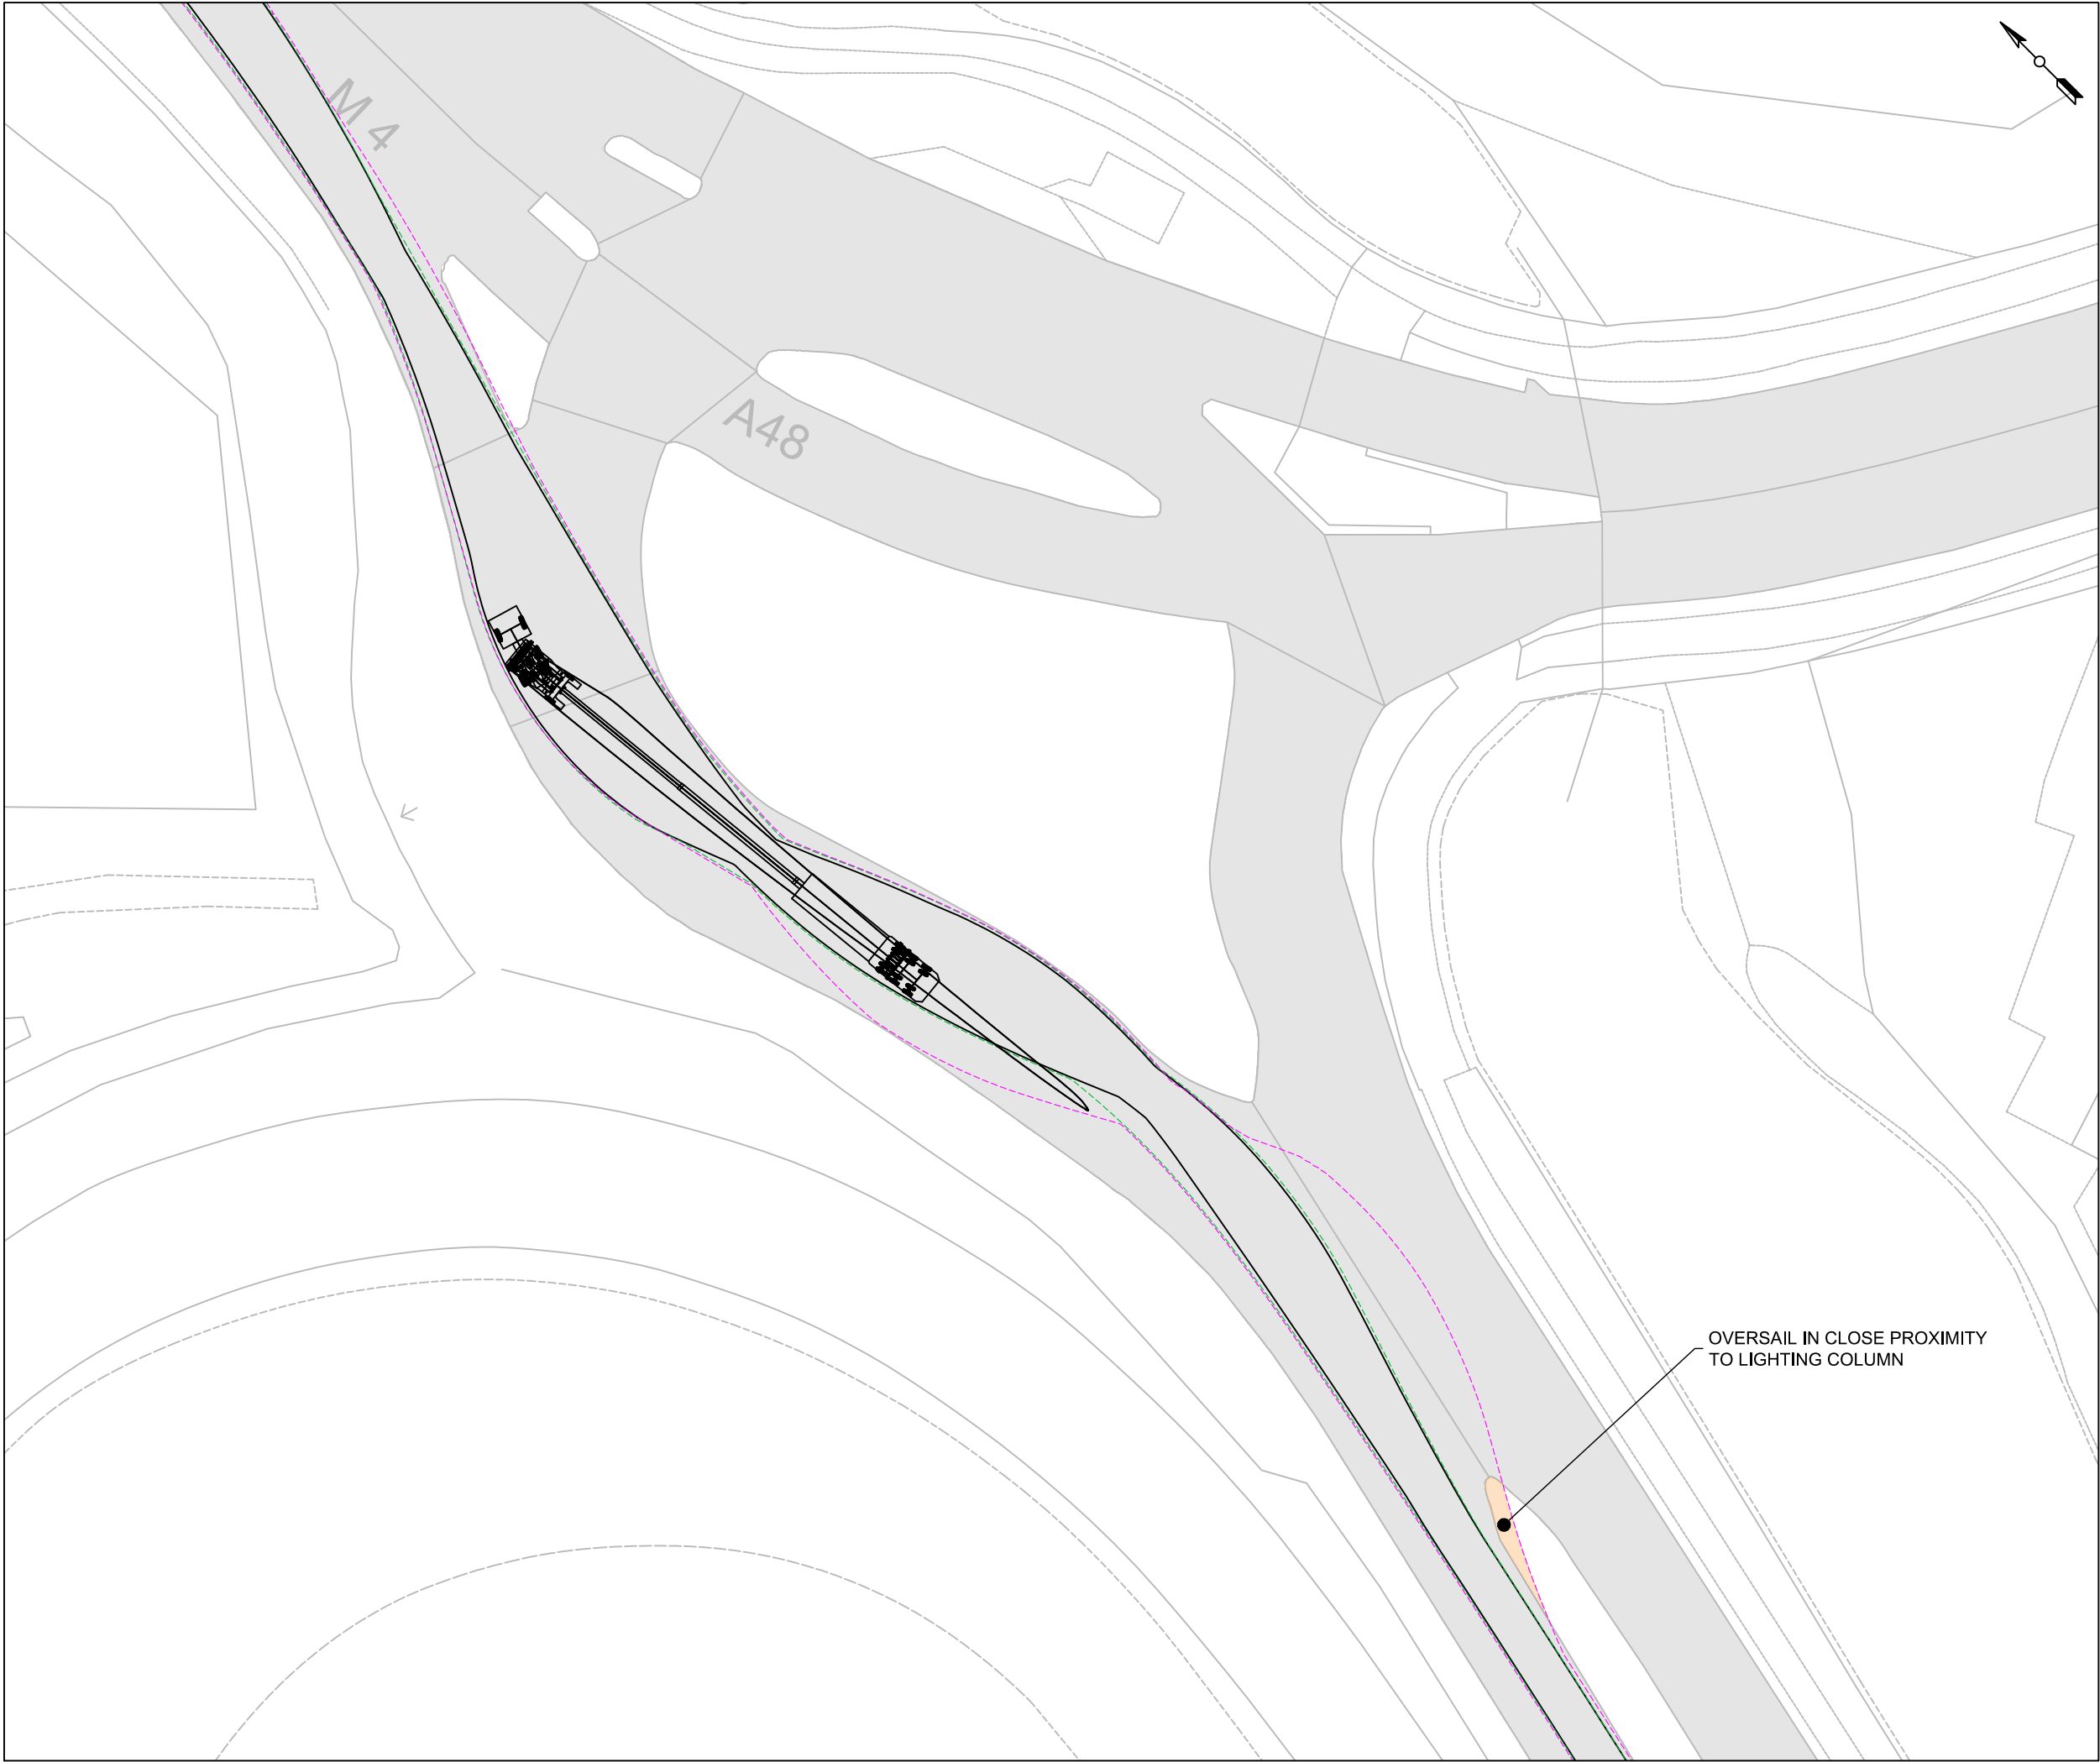

**UPPER OGMORE
WIND FARM**

FIGURE 2

**DELIVERY ANALYSIS
PORT TO PEN Y CYMOEDD
WIND FARM ACCESS TRACK**

© CROWN COPYRIGHT, ALL RIGHTS RESERVED.
2023 LICENCE NUMBER 0100031673.

KEY:	
	EXISTING ROAD / TRACK SURFACE
	OVERRUN (HIGHWAY)
	OVERSAIL (HIGHWAY)


VEHICLE TRACKING:	
	WHEEL EXTENTS
	BODY EXTENTS
	LOAD EXTENTS

ANALYSIS CARRIED OUT FOR:
N117 DELIVERY VEHICLE SUPER WING BLADE CARRIER.
MANUAL REAR STEER USED.

- NOTES
1. AREAS OF OVERRUN AND OVERSAIL CONSIDER THE COMBINED AREA FOR ALL ASSESSED VEHICLES.
 2. VEHICLE DIMENSIONS BASED ON TYPICAL DELIVERY VEHICLES AND SHOULD BE CONFIRMED PRIOR TO DELIVERY.
 2. VEHICLE MODELS HAVE A 0.3m FACTOR OF SAFETY.
 3. LAND TAKE IS APPROXIMATE AND INCLUDES OVERRUN, OVERSAIL AND TEMPORARY WORKS.
 4. ALL RELEVANT AUTHORITIES TO BE CONSULTED ON RELOCATION / REMOVAL OF STREET FURNITURE.

DETAIL 3
SHEET 4 OF 10

LAYOUT DWG	N/A	T-LAYOUT NO.	N/A
DRAWING NUMBER	02959-RES-ACC-DR-PT-002		REV 1
SCALE - AS SHOWN @ A3			
ENVIRONMENTAL STATEMENT 2023			
THIS DRAWING IS THE PROPERTY OF RENEWABLE ENERGY SYSTEMS LTD. AND NO REPRODUCTION MAY BE MADE IN WHOLE OR IN PART WITHOUT PERMISSION			

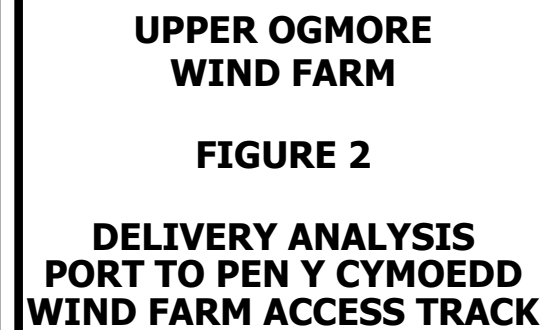

KEY:

	EXISTING ROAD / TRACK SURFACE
	OVERRUN (HIGHWAY)
	OVERSAIL (HIGHWAY)

— WHEEL EXTENTS
 - - - BODY EXTENTS
 - - - LOAD EXTENTS

NOTES

1. AREAS OF OVERRUN AND OVERSAIL CONSIDER THE COMBINED AREA FOR ALL ASSESSED VEHICLES.
2. VEHICLE DIMENSIONS BASED ON TYPICAL DELIVERY VEHICLES AND SHOULD BE CONFIRMED PRIOR TO DELIVERY.
2. VEHICLE MODELS HAVE A 0.3m FACTOR OF SAFETY.
3. LAND TAKE IS APPROXIMATE AND INCLUDES OVERRUN, OVERSAIL AND TEMPORARY WORKS.
4. ALL RELEVANT AUTHORITIES TO BE CONSULTED ON RELOCATION / REMOVAL OF STREET FURNITURE.


DETAIL 4
SHEET 5 OF 10


LAYOUT DWG	N/A	T-LAYOUT NO.	N/A
DRAWING NUMBER			REV
02959-RES-ACC-DR-PT-002			1

SCALE - AS SHOWN @ A3

ENVIRONMENTAL STATEMENT 2023

THIS DRAWING IS THE PROPERTY OF RENEWABLE ENERGY
SYSTEMS LTD. AND NO REPRODUCTION MAY BE MADE IN WHOLE
OR IN PART WITHOUT PERMISSION

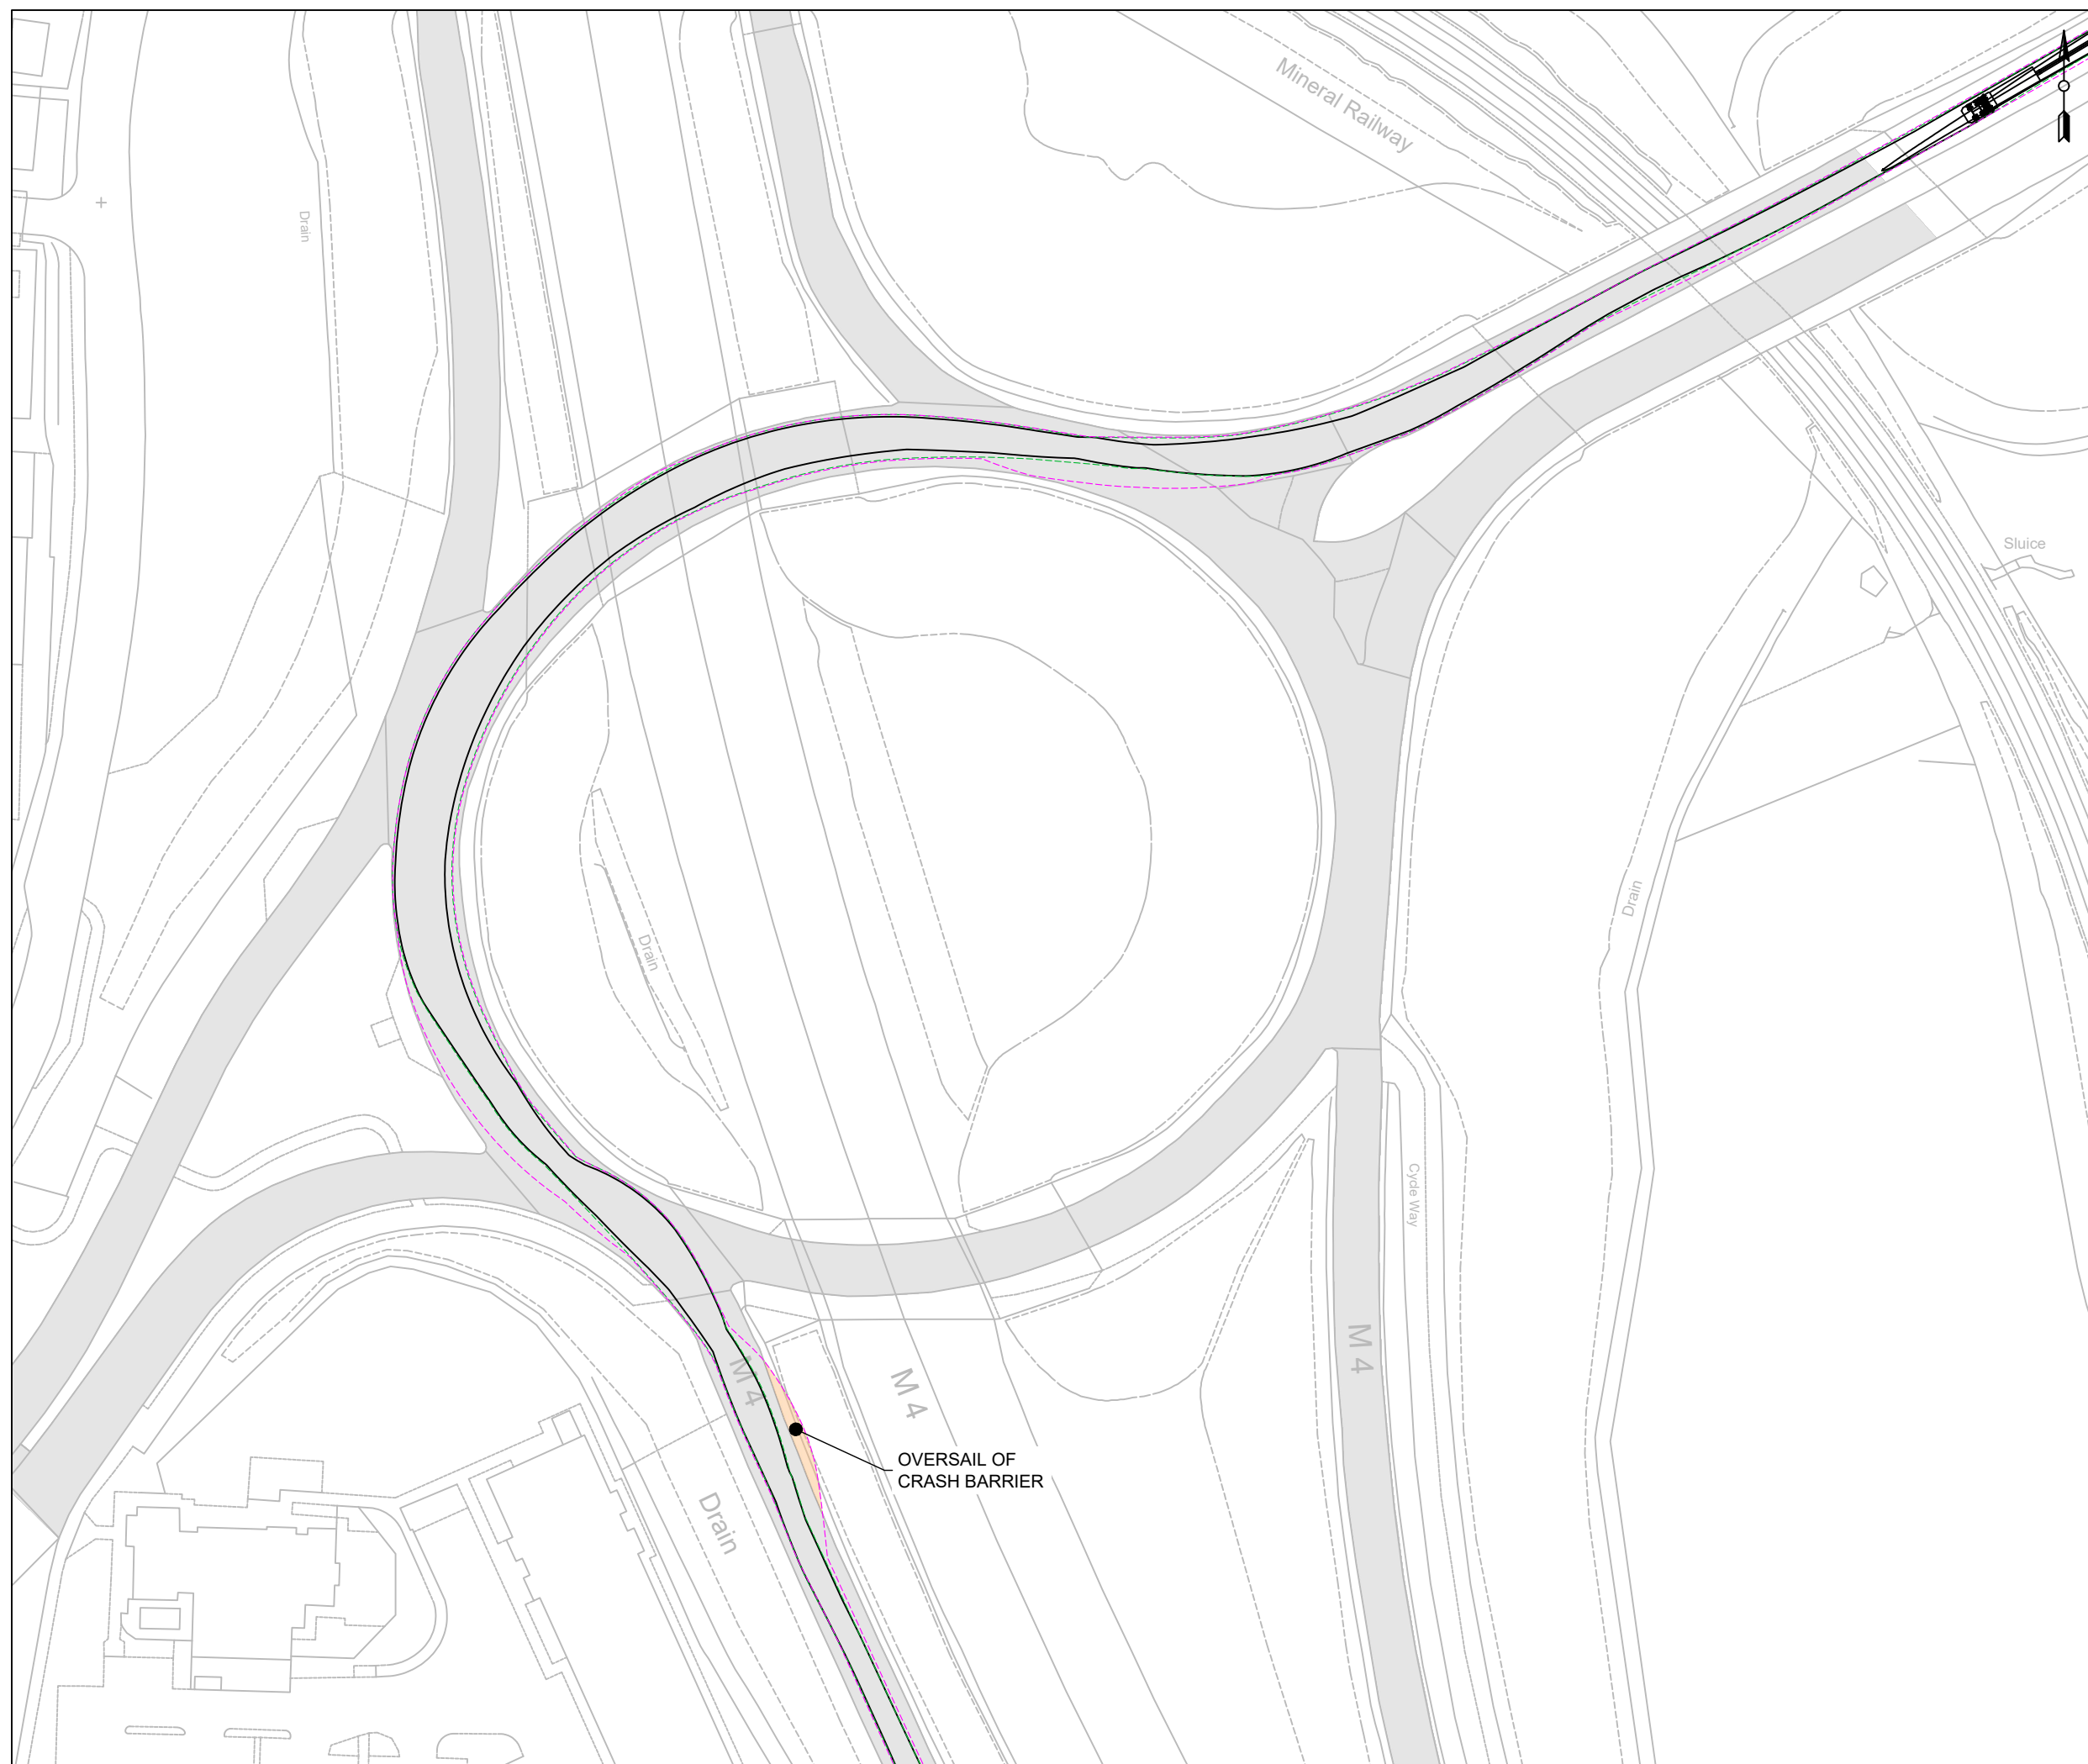

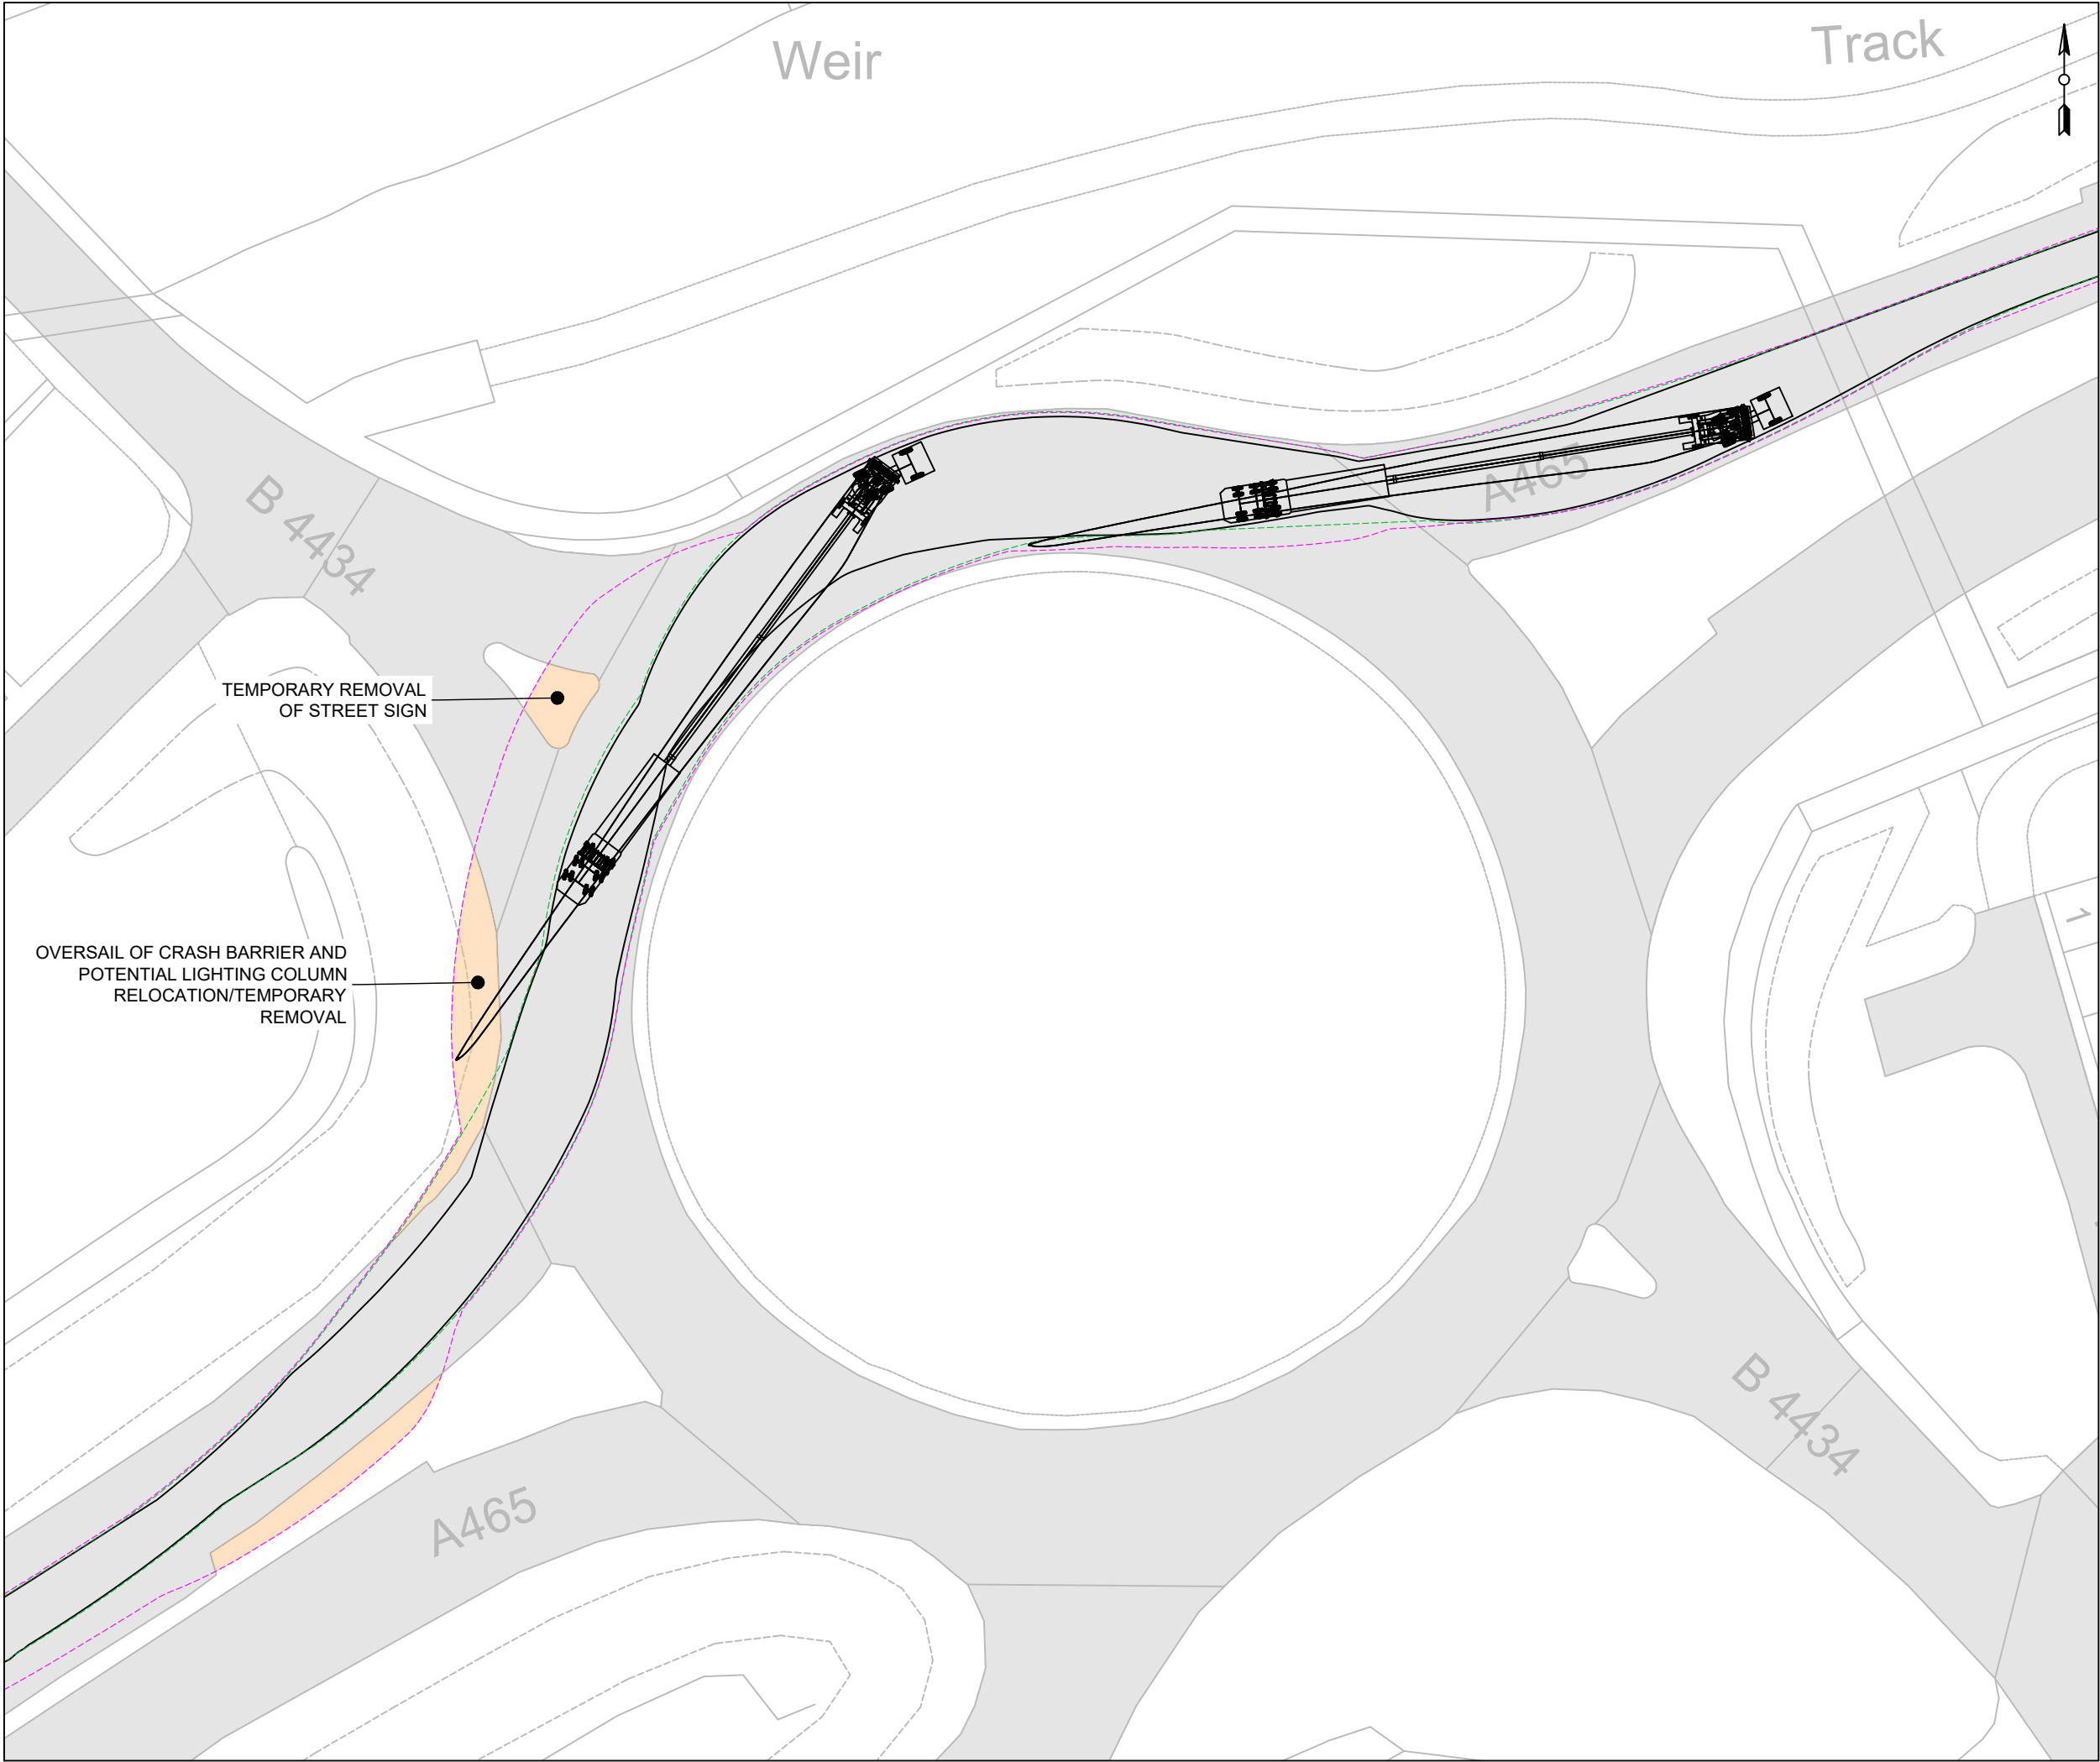

**UPPER OGMORE
WIND FARM**

FIGURE 2

**DELIVERY ANALYSIS
PORT TO PEN Y CYMOEDD
WIND FARM ACCESS TRACK**

© CROWN COPYRIGHT, ALL RIGHTS RESERVED.
2023 LICENCE NUMBER 0100031673.

KEY:

- EXISTING ROAD / TRACK SURFACE
- OVERRUN (HIGHWAY)
- OVERSAIL (HIGHWAY)

VEHICLE TRACKING:

- WHEEL EXTENTS
- BODY EXTENTS
- LOAD EXTENTS

ANALYSIS CARRIED OUT FOR:
N117 DELIVERY VEHICLE SUPER WING BLADE CARRIER.
MANUAL REAR STEER USED.

NOTES

- AREAS OF OVERRUN AND OVERSAIL CONSIDER THE COMBINED AREA FOR ALL ASSESSED VEHICLES.
- VEHICLE DIMENSIONS BASED ON TYPICAL DELIVERY VEHICLES AND SHOULD BE CONFIRMED PRIOR TO DELIVERY.
- VEHICLE MODELS HAVE A 0.3m FACTOR OF SAFETY.
- LAND TAKE IS APPROXIMATE AND INCLUDES OVERRUN, OVERSAIL AND TEMPORARY WORKS.
- ALL RELEVANT AUTHORITIES TO BE CONSULTED ON RELOCATION / REMOVAL OF STREET FURNITURE.

DETAIL 5
SHEET 6 OF 10


LAYOUT DWG N/A T-LAYOUT NO. N/A

DRAWING NUMBER 02959-RES-ACC-DR-PT-002 REV 1

SCALE - AS SHOWN @ A3

**ENVIRONMENTAL STATEMENT
2023**

THIS DRAWING IS THE PROPERTY OF RENEWABLE ENERGY
SYSTEMS LTD. AND NO REPRODUCTION MAY BE MADE IN WHOLE
OR IN PART WITHOUT PERMISSION

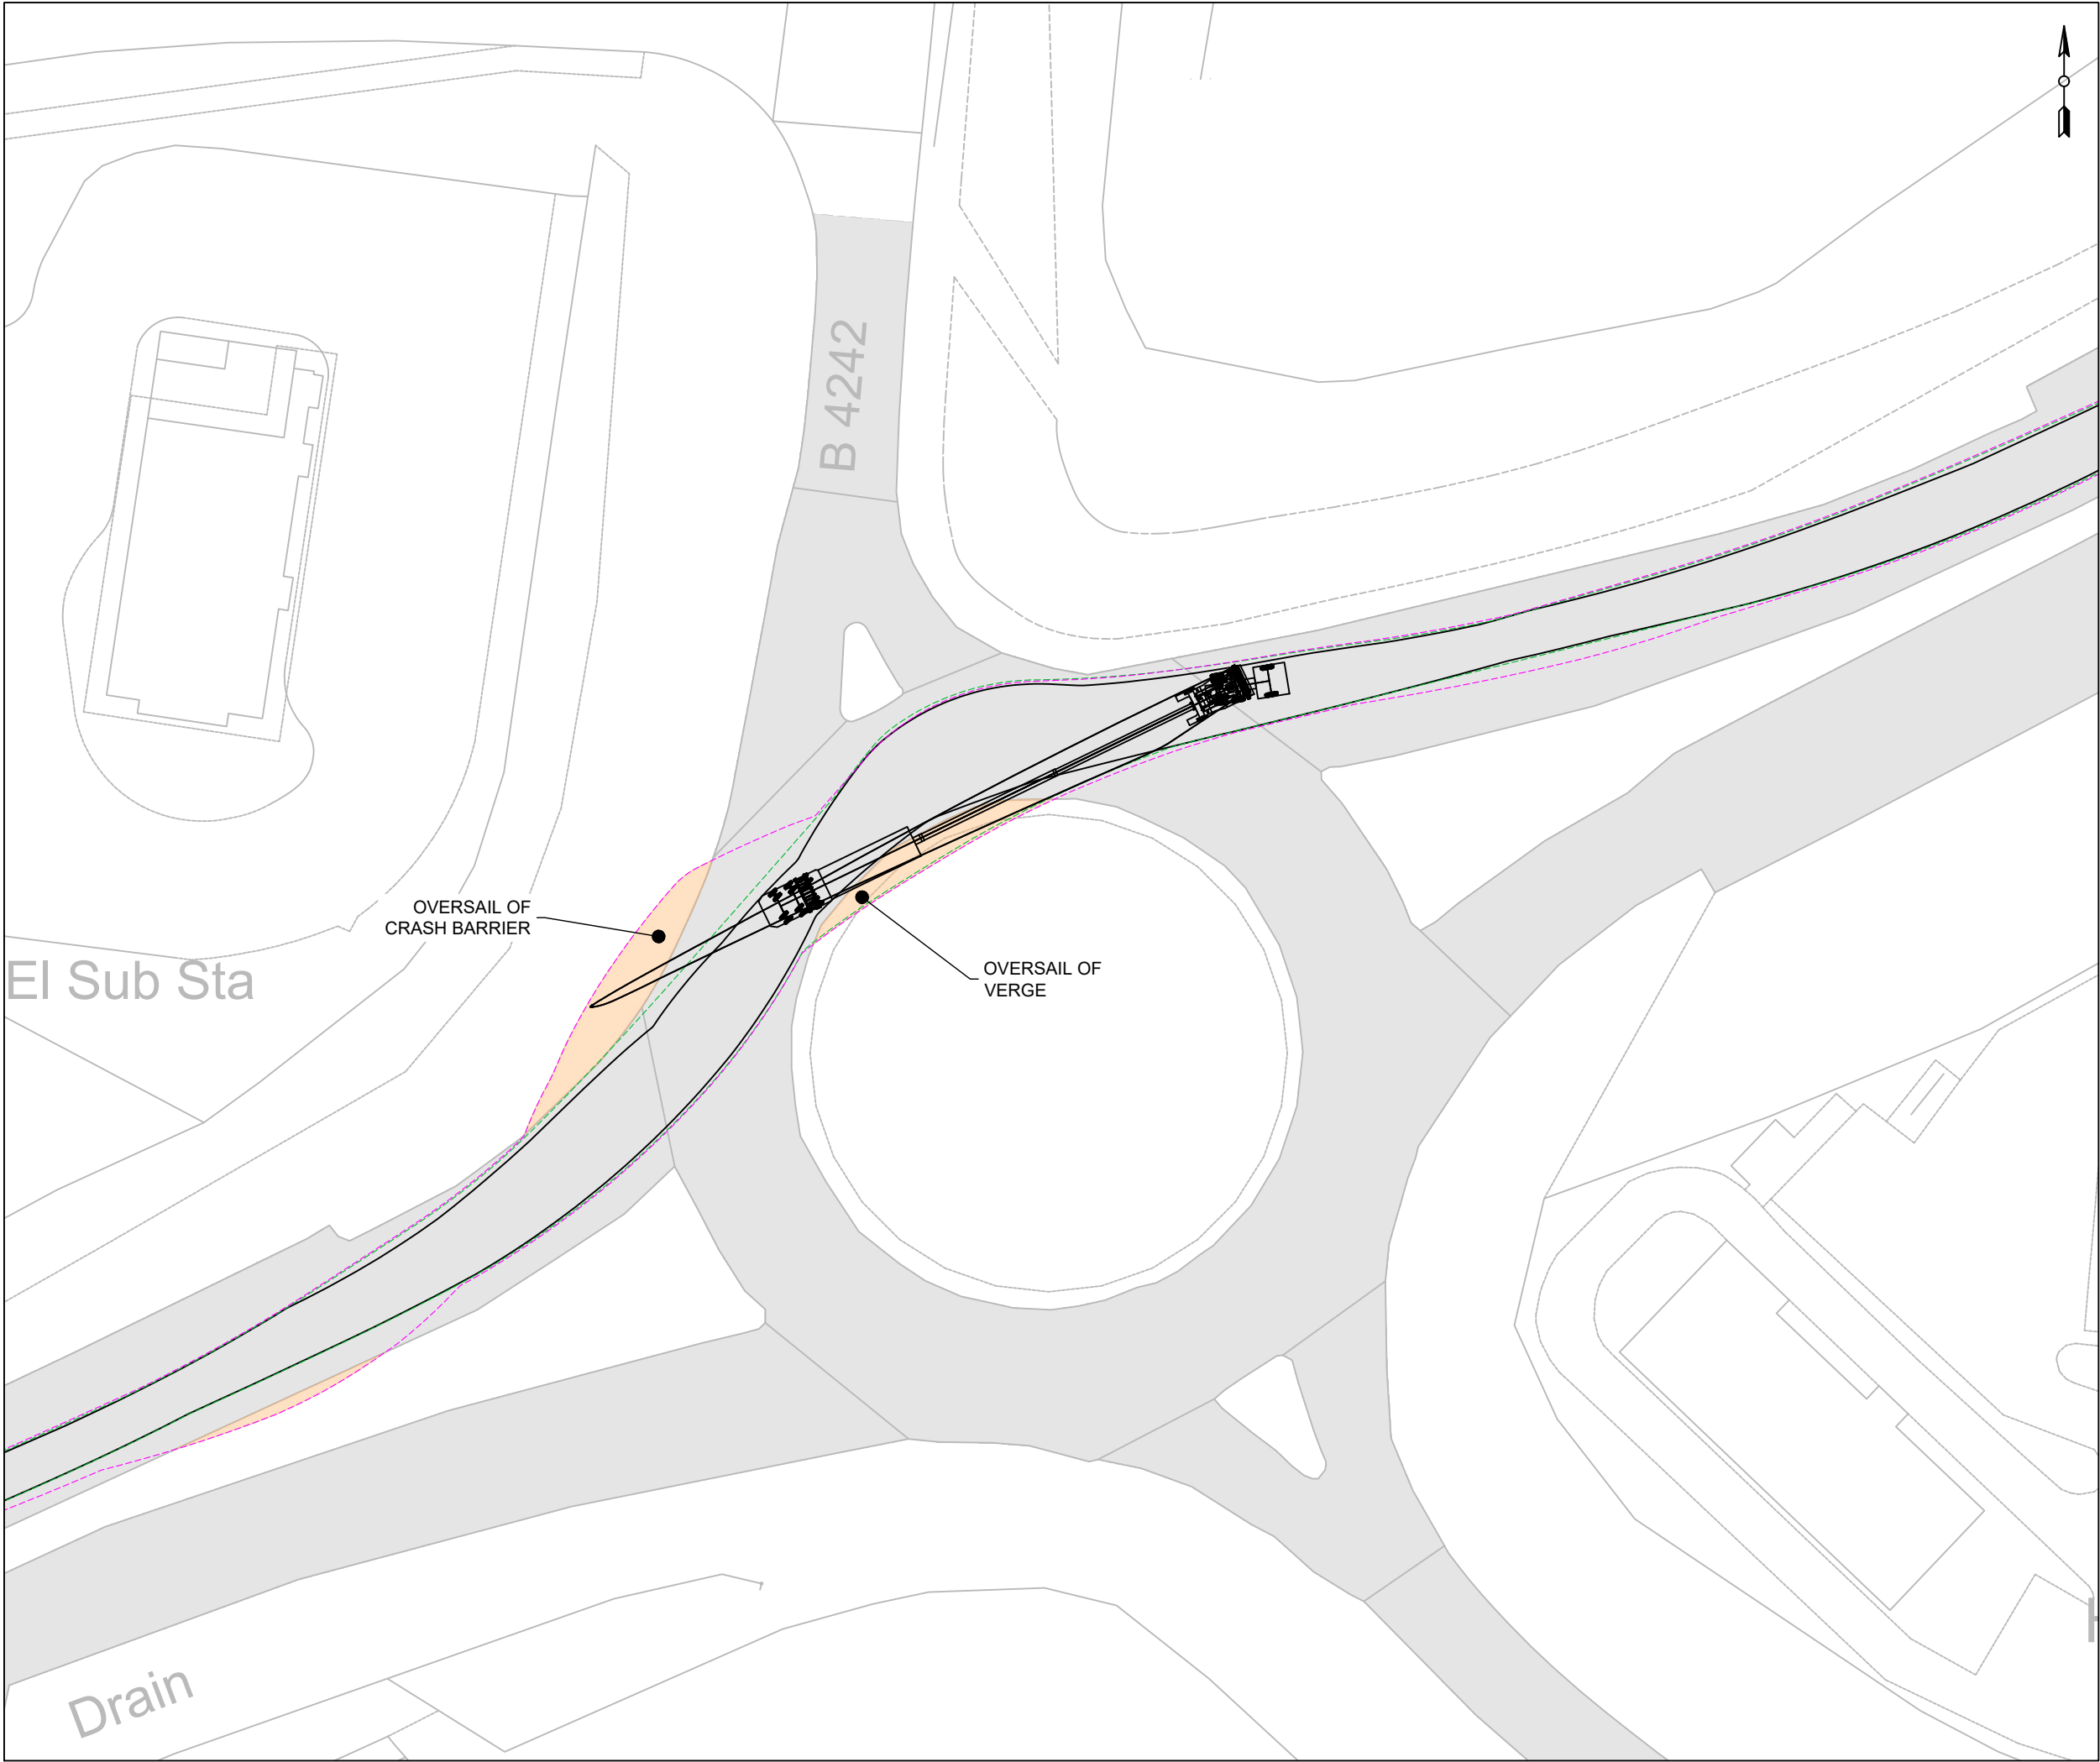

UPPER OGMORE WIND FARM

FIGURE 2

DELIVERY ANALYSIS PORT TO PEN Y CYMOEDD WIND FARM ACCESS TRACK

© CROWN COPYRIGHT, ALL RIGHTS RESERVED.
2023 LICENCE NUMBER 0100031673.

KEY:

- EXISTING ROAD / TRACK SURFACE
- OVERRUN (HIGHWAY)
- OVERSAIL (HIGHWAY)

VEHICLE TRACKING:

- WHEEL EXTENTS
- BODY EXTENTS
- LOAD EXTENTS

ANALYSIS CARRIED OUT FOR:
N117 DELIVERY VEHICLE SUPER WING BLADE CARRIER.
MANUAL REAR STEER USED.

NOTES

- AREAS OF OVERRUN AND OVERSAIL CONSIDER THE COMBINED AREA FOR ALL ASSESSED VEHICLES.
- VEHICLE DIMENSIONS BASED ON TYPICAL DELIVERY VEHICLES AND SHOULD BE CONFIRMED PRIOR TO DELIVERY.
- VEHICLE MODELS HAVE A 0.3m FACTOR OF SAFETY.
- LAND TAKE IS APPROXIMATE AND INCLUDES OVERRUN, OVERSAIL AND TEMPORARY WORKS.
- ALL RELEVANT AUTHORITIES TO BE CONSULTED ON RELOCATION / REMOVAL OF STREET FURNITURE.

DETAIL 6
SHEET 7 OF 10

LAYOUT DWG N/A T-LAYOUT NO. N/A

DRAWING NUMBER 02959-RES-ACC-DR-PT-002 REV 1

SCALE - AS SHOWN @ A3

ENVIRONMENTAL STATEMENT
2023

THIS DRAWING IS THE PROPERTY OF RENEWABLE ENERGY
SYSTEMS LTD. AND NO REPRODUCTION MAY BE MADE IN WHOLE
OR IN PART WITHOUT PERMISSION



UPPER OGMORE
WIND FARM

FIGURE 2

DELIVERY ANALYSIS
PORT TO PEN Y CYMOEDD
WIND FARM ACCESS TRACK

© CROWN COPYRIGHT, ALL RIGHTS RESERVED.
2023 LICENCE NUMBER 0100031673.

KEY:

	EXISTING ROAD / TRACK SURFACE
	OVERRUN (HIGHWAY)
	OVERSAIL (HIGHWAY)

VEHICLE TRACKING:

	WHEEL EXTENTS
	BODY EXTENTS
	LOAD EXTENTS

ANALYSIS CARRIED OUT FOR:
N117 DELIVERY VEHICLE SUPER WING BLADE CARRIER.
MANUAL REAR STEER USED.

- NOTES
1. AREAS OF OVERRUN AND OVERSAIL CONSIDER THE COMBINED AREA FOR ALL ASSESSED VEHICLES.
 2. VEHICLE DIMENSIONS BASED ON TYPICAL DELIVERY VEHICLES AND SHOULD BE CONFIRMED PRIOR TO DELIVERY.
 2. VEHICLE MODELS HAVE A 0.3m FACTOR OF SAFETY.
 3. LAND TAKE IS APPROXIMATE AND INCLUDES OVERRUN, OVERSAIL AND TEMPORARY WORKS.
 4. ALL RELEVANT AUTHORITIES TO BE CONSULTED ON RELOCATION / REMOVAL OF STREET FURNITURE.


DETAIL 7
SHEET 8 OF 10


LAYOUT DWG	N/A	T-LAYOUT NO.	N/A
DRAWING NUMBER	02959-RES-ACC-DR-PT-002	REV	1

SCALE - AS SHOWN @ A3

ENVIRONMENTAL STATEMENT
2023

THIS DRAWING IS THE PROPERTY OF RENEWABLE ENERGY
SYSTEMS LTD. AND NO REPRODUCTION MAY BE MADE IN WHOLE
OR IN PART WITHOUT PERMISSION

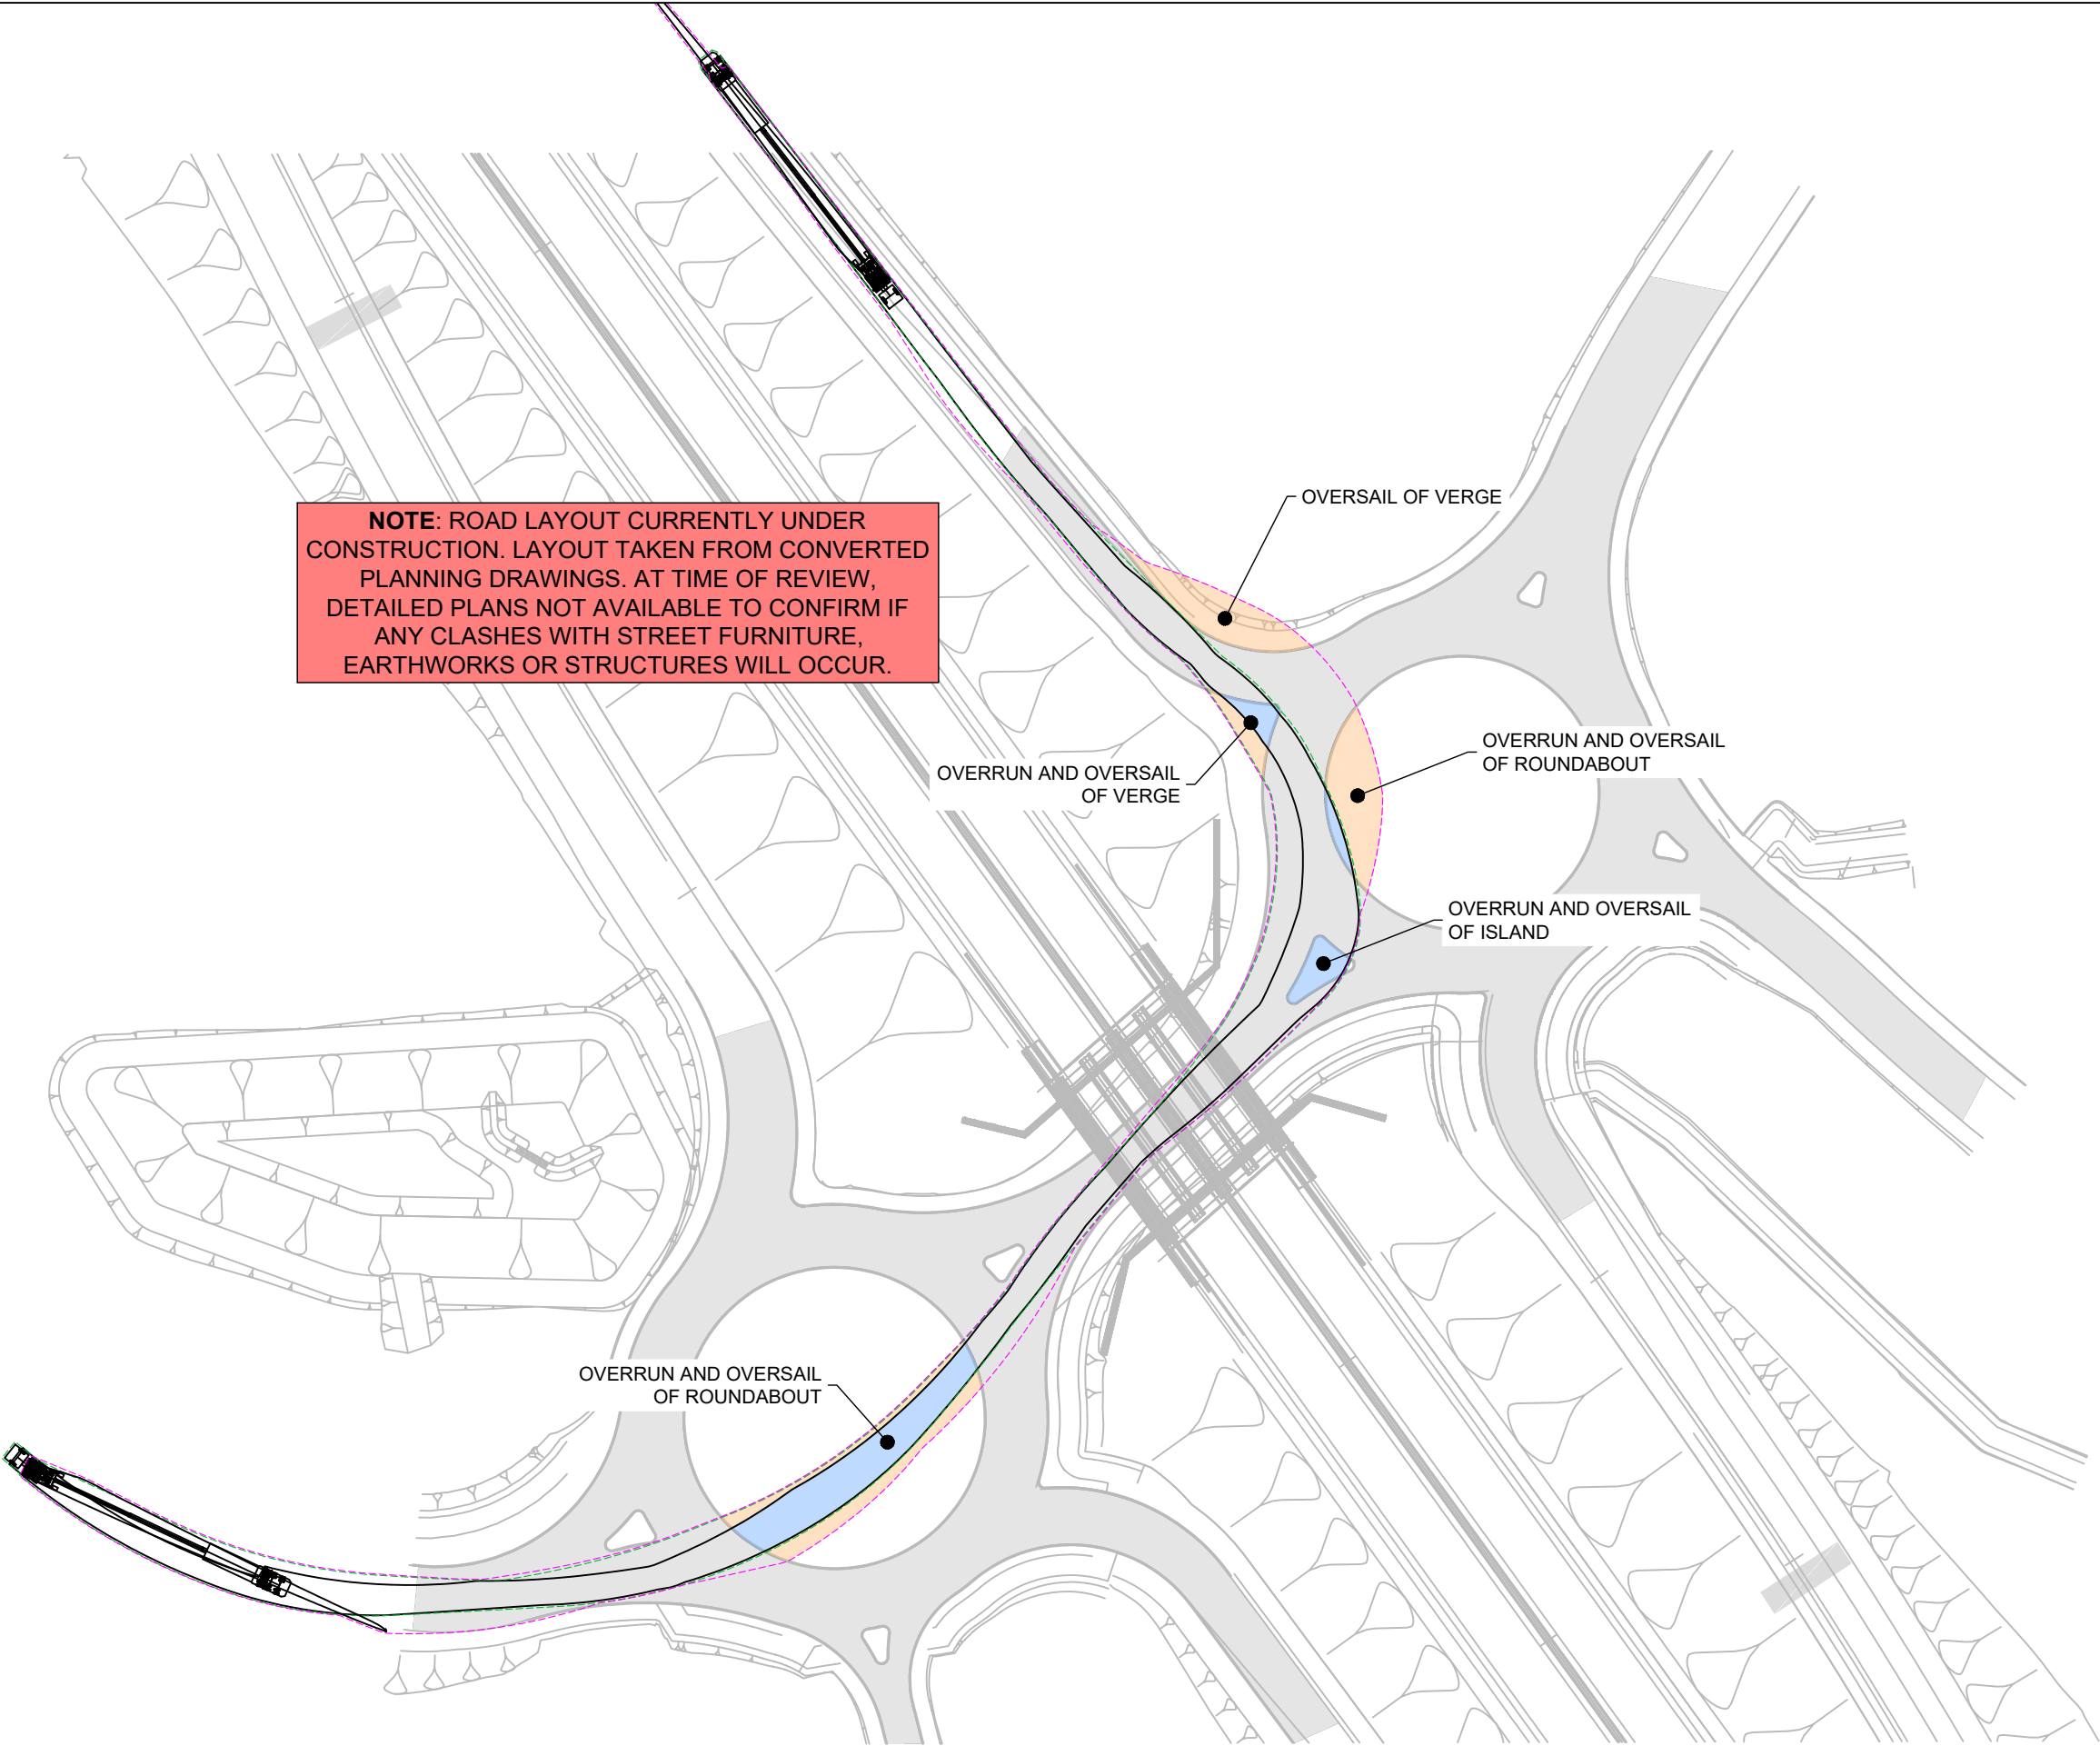

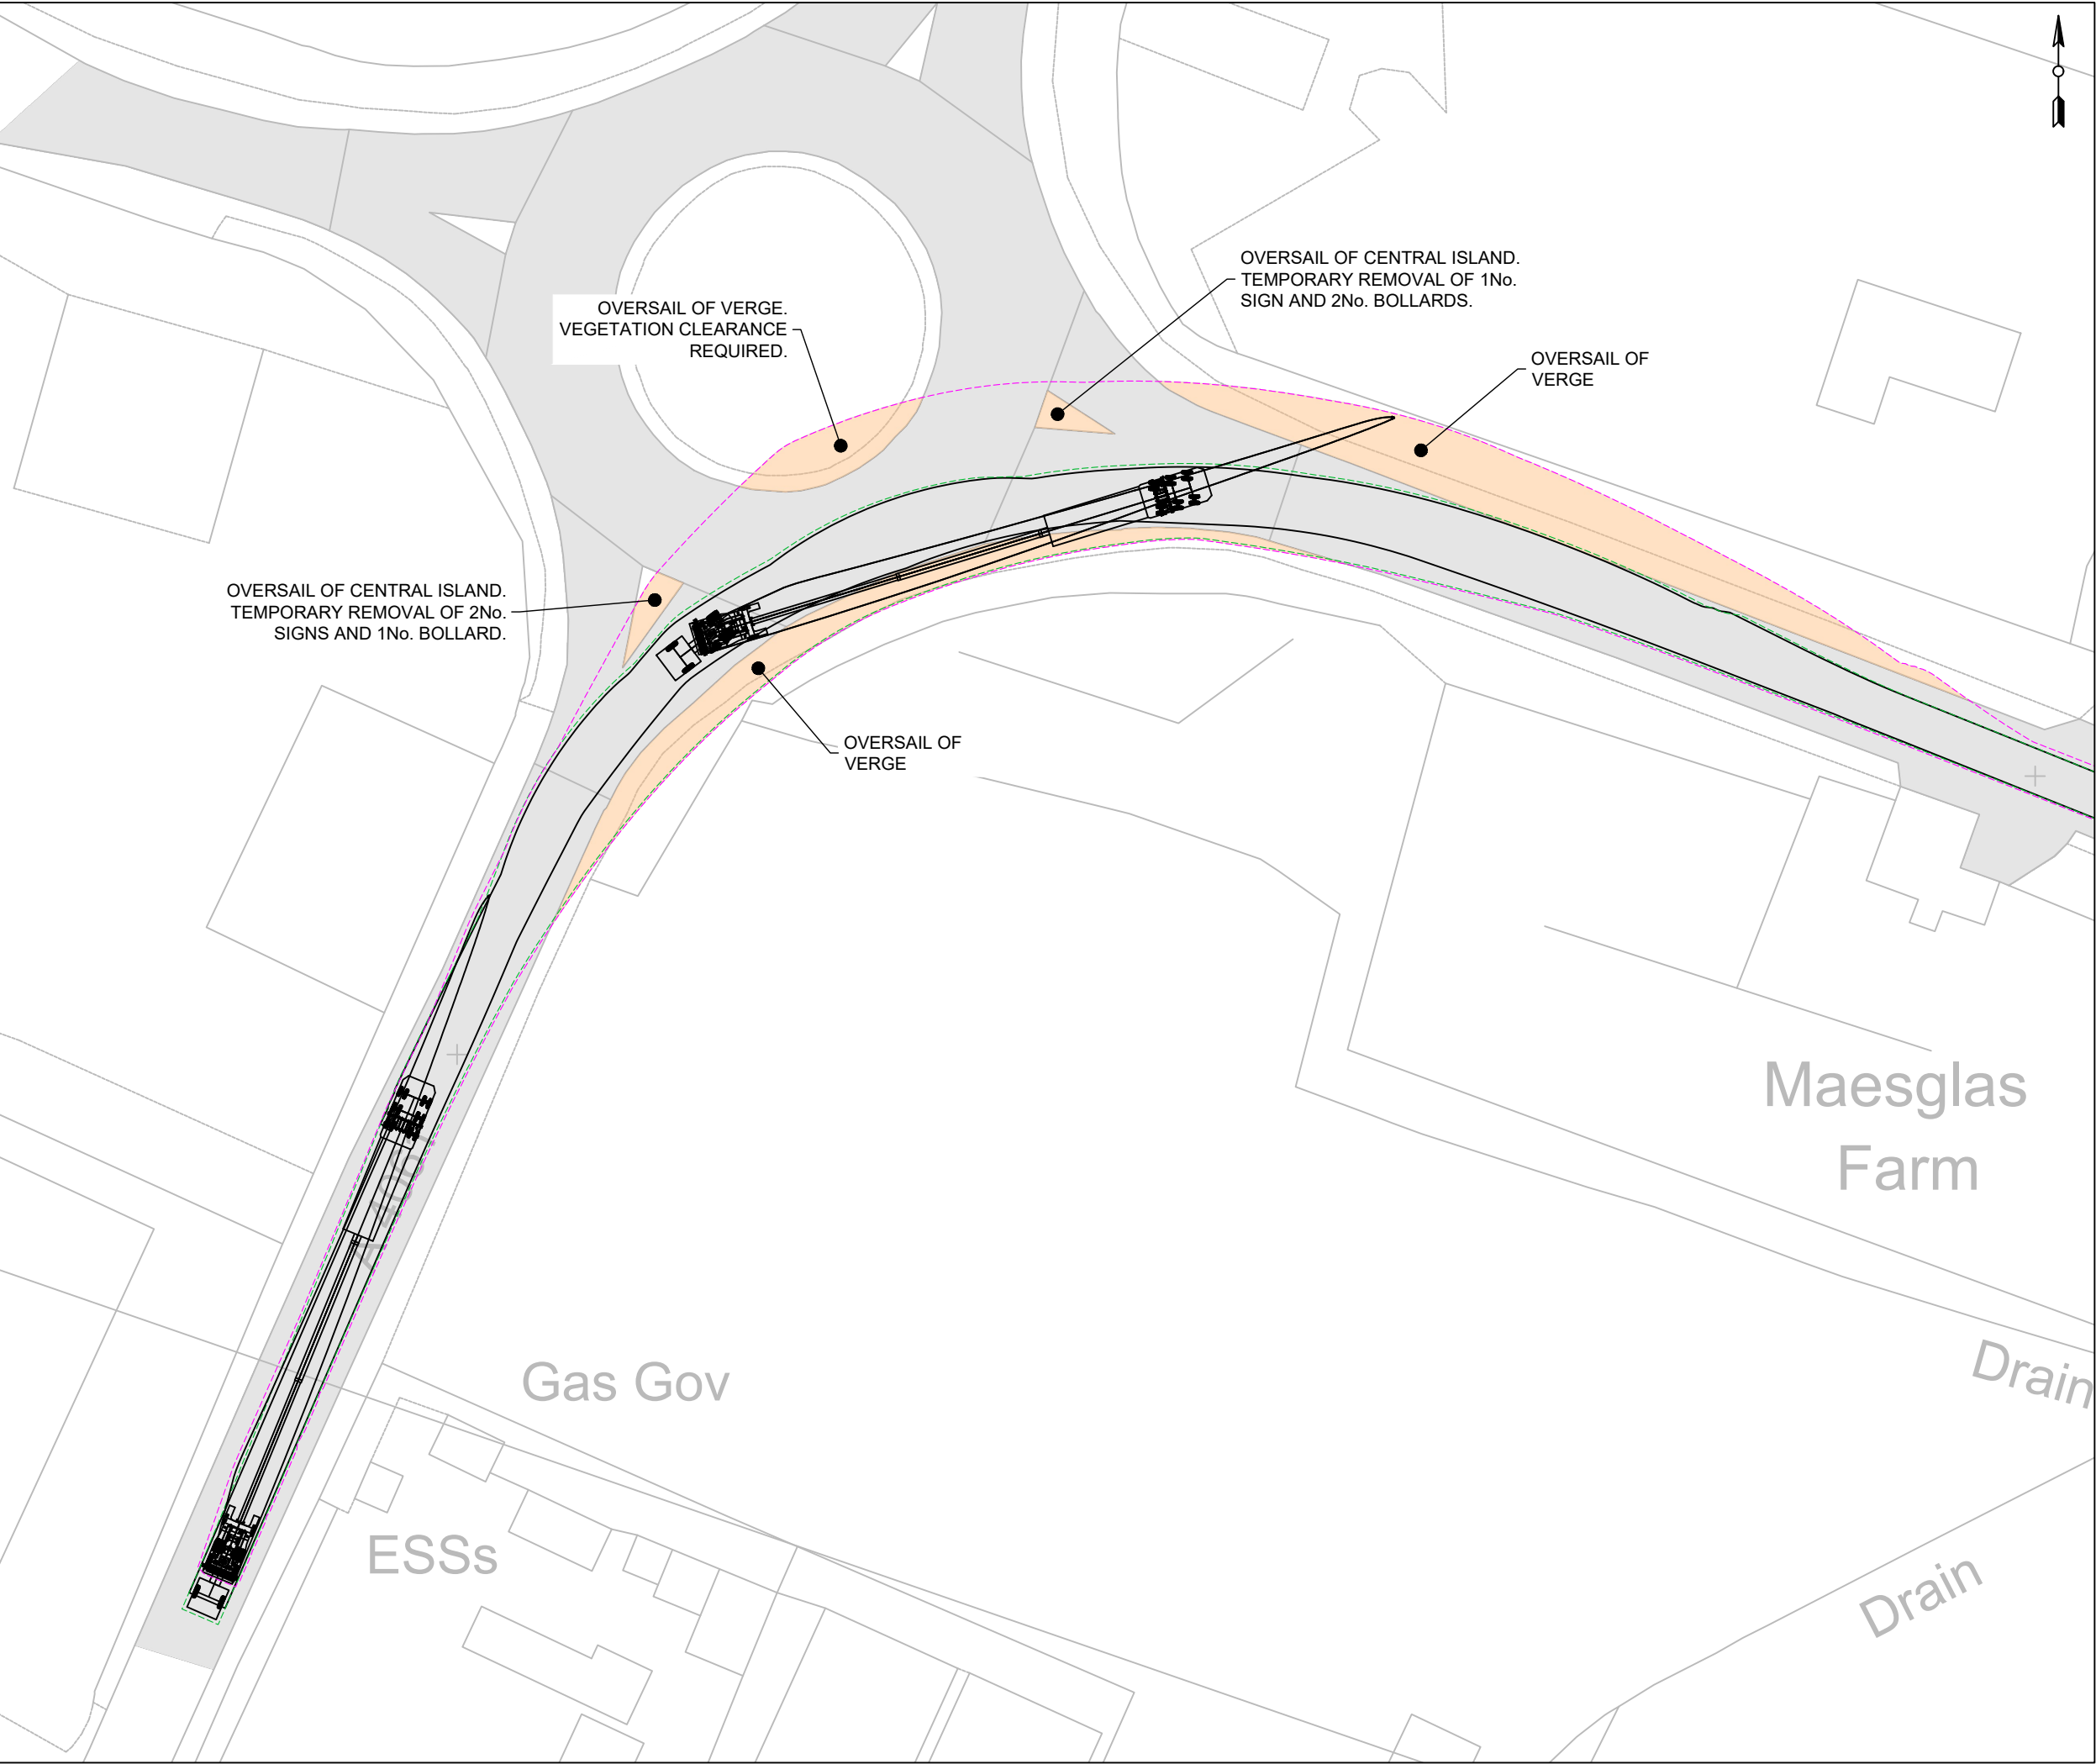

UPPER OGMORE
WIND FARM

FIGURE 2

DELIVERY ANALYSIS
PORT TO PEN Y CYMOEDD
WIND FARM ACCESS TRACK

© CROWN COPYRIGHT, ALL RIGHTS RESERVED.
2023 LICENCE NUMBER 0100031673.

- KEY:
- EXISTING ROAD / TRACK SURFACE
 - OVERRUN (HIGHWAY)
 - OVERSAIL (HIGHWAY)

- VEHICLE TRACKING:
- WHEEL EXTENTS
 - BODY EXTENTS
 - LOAD EXTENTS

ANALYSIS CARRIED OUT FOR:
N117 DELIVERY VEHICLE SUPER WING BLADE CARRIER.
MANUAL REAR STEER USED.

- NOTES
- AREAS OF OVERRUN AND OVERSAIL CONSIDER THE COMBINED AREA FOR ALL ASSESSED VEHICLES.
 - VEHICLE DIMENSIONS BASED ON TYPICAL DELIVERY VEHICLES AND SHOULD BE CONFIRMED PRIOR TO DELIVERY.
 - VEHICLE MODELS HAVE A 0.3m FACTOR OF SAFETY.
 - LAND TAKE IS APPROXIMATE AND INCLUDES OVERRUN, OVERSAIL AND TEMPORARY WORKS.
 - ALL RELEVANT AUTHORITIES TO BE CONSULTED ON RELOCATION / REMOVAL OF STREET FURNITURE.

DETAIL 8
SHEET 9 OF 10

LAYOUT DWG N/A T-LAYOUT NO. N/A

DRAWING NUMBER 02959-RES-ACC-DR-PT-002 REV 1

SCALE - AS SHOWN @ A3

ENVIRONMENTAL STATEMENT
2023

THIS DRAWING IS THE PROPERTY OF RENEWABLE ENERGY
SYSTEMS LTD. AND NO REPRODUCTION MAY BE MADE IN WHOLE
OR IN PART WITHOUT PERMISSION



UPPER OGMORE
WIND FARM

FIGURE 2

DELIVERY ANALYSIS
PORT TO PEN Y CYMOEDD
WIND FARM ACCESS TRACK

© CROWN COPYRIGHT, ALL RIGHTS RESERVED.
2023 LICENCE NUMBER 0100031673.

KEY:

- EXISTING ROAD / TRACK SURFACE
- OVERRUN (HIGHWAY)
- OVERSAIL (HIGHWAY)

VEHICLE TRACKING:

- WHEEL EXTENTS
- BODY EXTENTS
- LOAD EXTENTS

ANALYSIS CARRIED OUT FOR:
N117 DELIVERY VEHICLE SUPER WING BLADE CARRIER.
MANUAL REAR STEER USED.

NOTES

- AREAS OF OVERRUN AND OVERSAIL CONSIDER THE COMBINED AREA FOR ALL ASSESSED VEHICLES.
- VEHICLE DIMENSIONS BASED ON TYPICAL DELIVERY VEHICLES AND SHOULD BE CONFIRMED PRIOR TO DELIVERY.
- VEHICLE MODELS HAVE A 0.3m FACTOR OF SAFETY.
- LAND TAKE IS APPROXIMATE AND INCLUDES OVERRUN, OVERSAIL AND TEMPORARY WORKS.
- ALL RELEVANT AUTHORITIES TO BE CONSULTED ON RELOCATION / REMOVAL OF STREET FURNITURE.

DETAIL 9
SHEET 10 OF 10

LAYOUT DWG N/A T-LAYOUT NO. N/A

DRAWING NUMBER 02959-RES-ACC-DR-PT-002 REV 1

SCALE - AS SHOWN @ A3

ENVIRONMENTAL STATEMENT
2023

THIS DRAWING IS THE PROPERTY OF RENEWABLE ENERGY
SYSTEMS LTD. AND NO REPRODUCTION MAY BE MADE IN WHOLE
OR IN PART WITHOUT PERMISSION

