


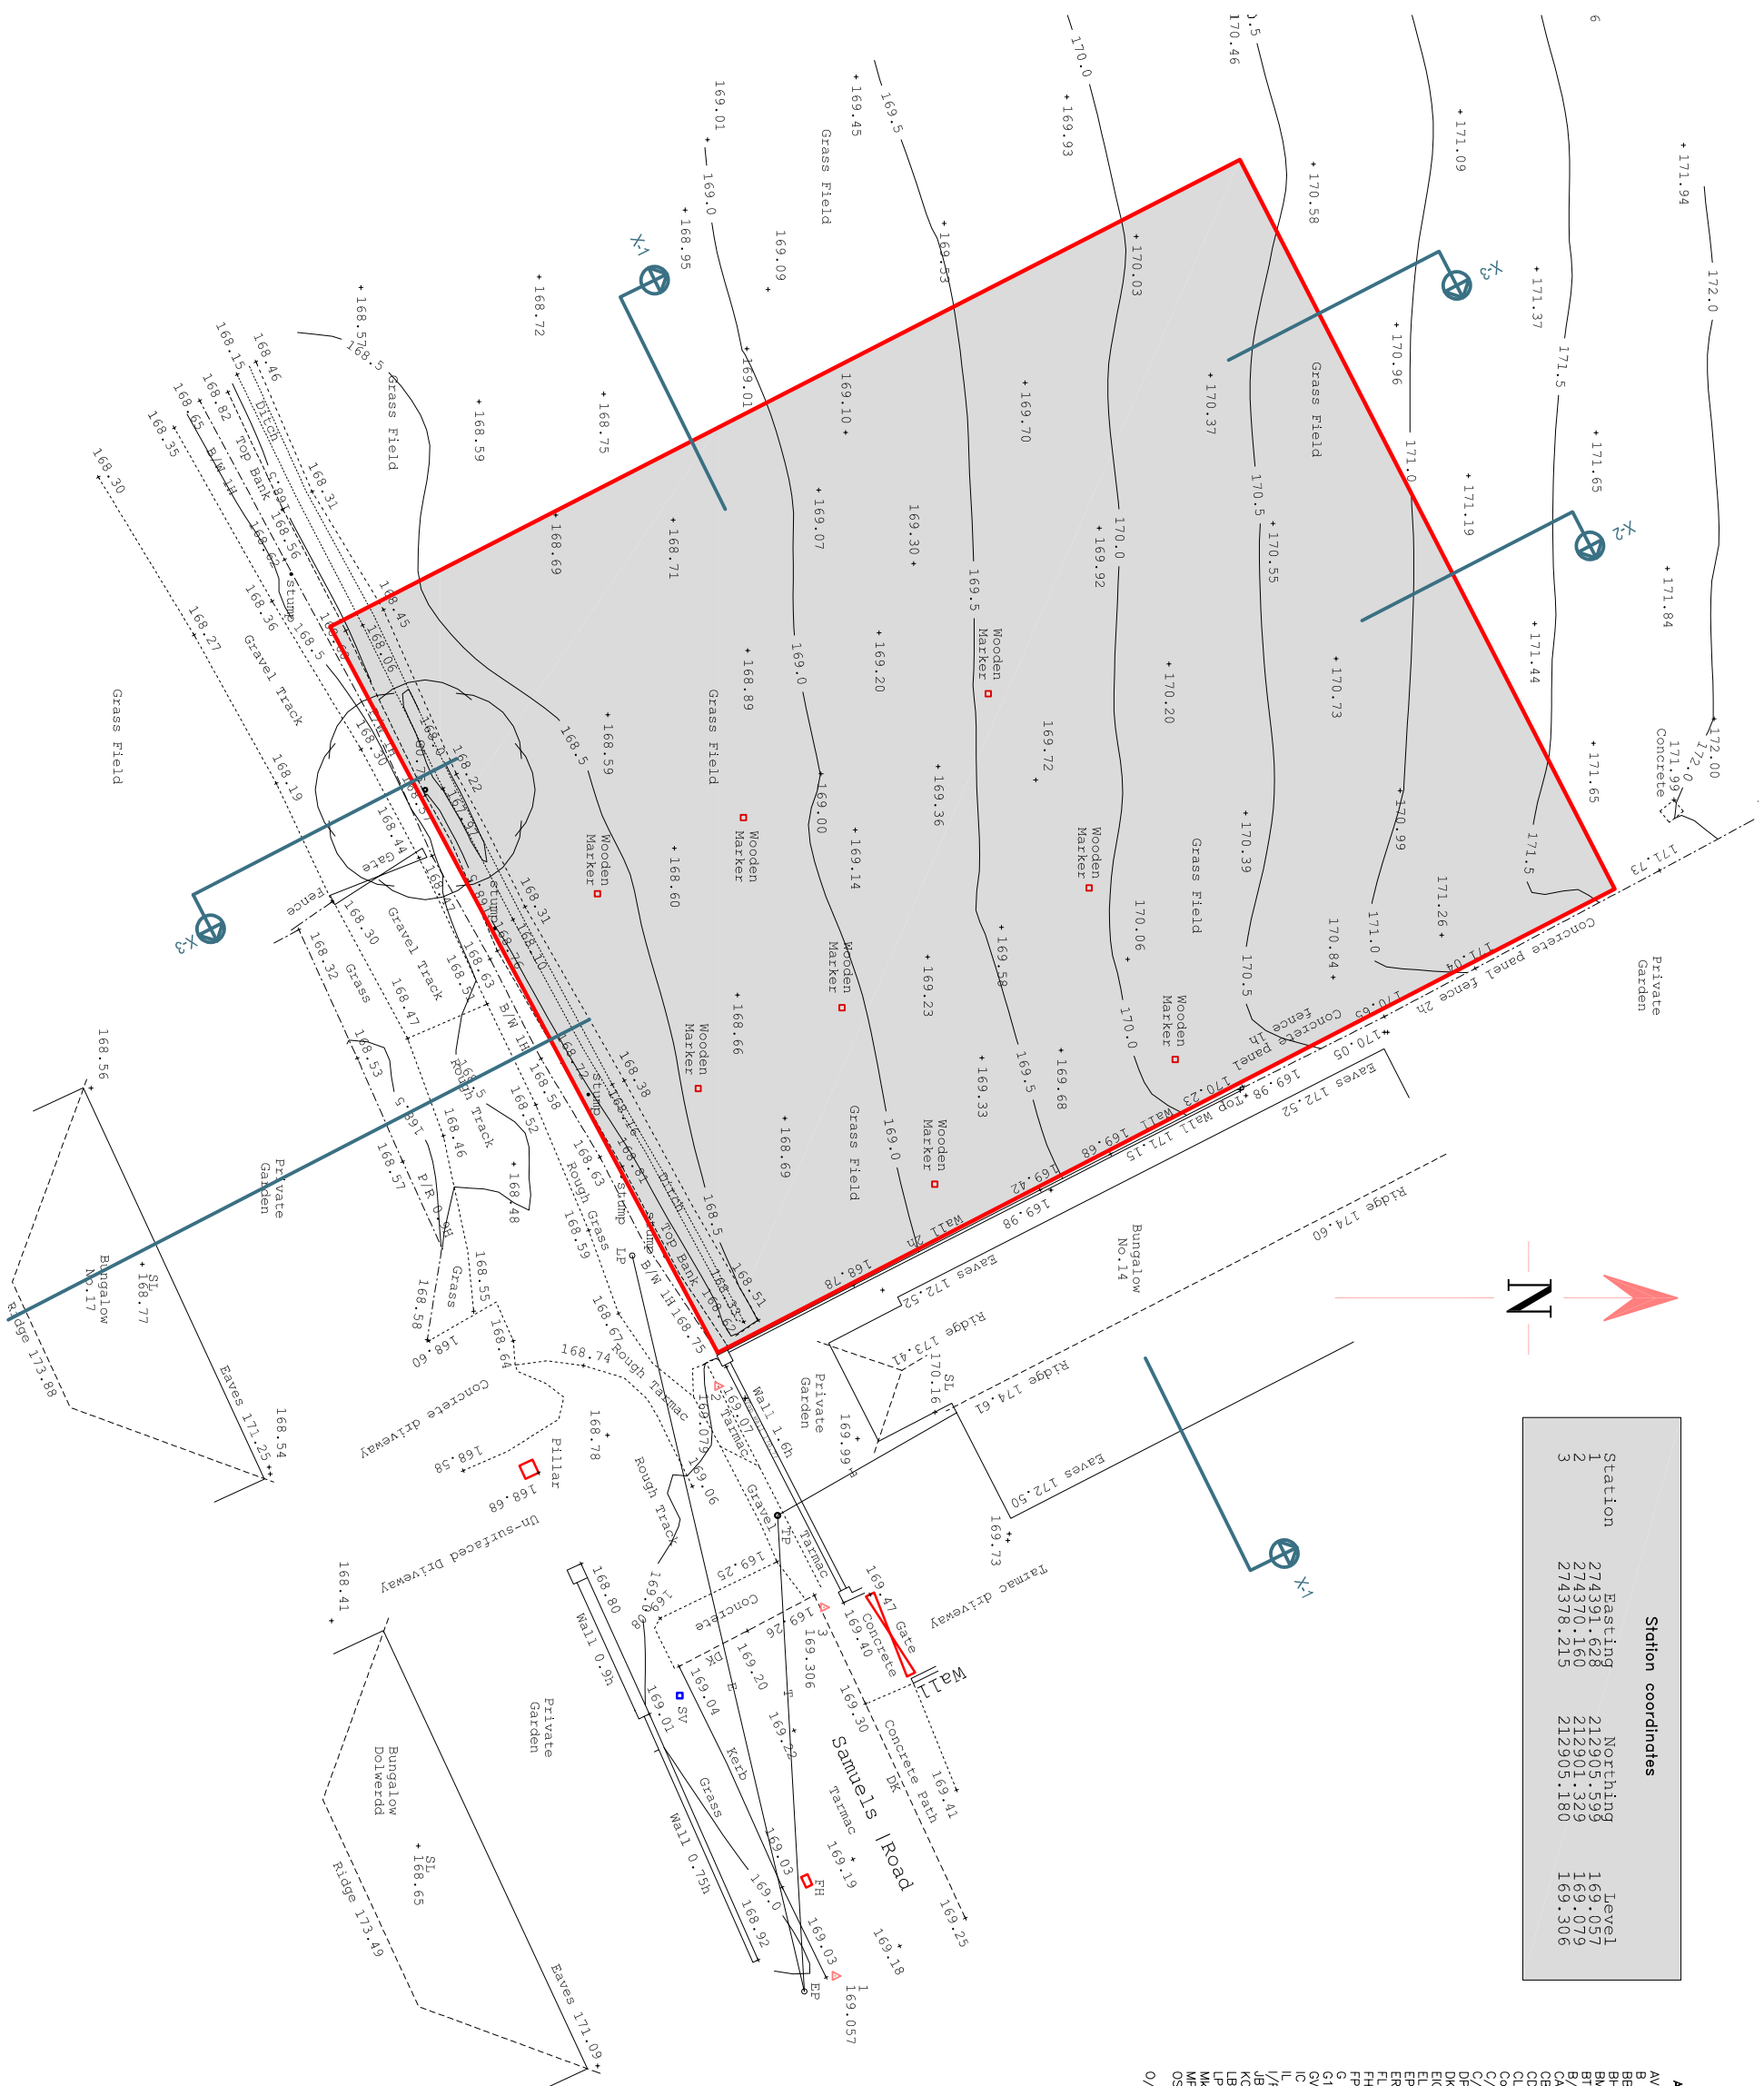

Station	Easting	Northing	Level
1	274391.628	212905.556	163.057
2	274370.160	212901.329	163.079
3	274378.215	212905.180	163.306

ABBREVIATIONS	
AV	Air valve
B	Bollard
BB	Bacon beacon
BB	Bore
BM	Site bench mark
BT	British telecom
B/W	Borated wire fence
CAM	Camera
CB	Phone box
CDP	Cable draw pit
CL	Cover level
C/B	Closed board fence
C/I	Corrugated fence
DP	Down pipe
DK	Drop kerb
EL	Electric inspection cover
ELC	Eaves level
EP	Electricity pole
ER	Earthling rod
FL	Flag level
FP	Flag pole
G	Gully
G1.2	Tree girth (m)
GV	Gas valve
IC	Inspection cover
I/R	Invert Levels
JB	Junction box
KB	Kerb
LB	Letter box
LP	Lamp post
Mkr	Utility marker
MP	Mile post
OSDM	Ordinance Survey bench mark
/B	Open board fence
P	Post
PS	Paving
P/R	Post rail fence
P/W	Post wire fence
RE	Reeding eye
RS	Retaining wall
RW	Road Sign
SAP	Sapping
SC	Stop Cock
SE	Services entry point
SF	Step Level
SDF	Soft level
SD	Stop level
SV	Stop Valve
TAC	Tactile Paving
TH	Trial Hoie
T.O.W	Top of Wall
TP	Telegraph Pole
TS	Traffic signal
TSC	Cable television
UL	Underground Light
UUL	Vent Pipe
VP	Water Level
WL	Water Meter
WM	Survey Station
Δ	Pipe Diameter(m)
LINE TYPES	
Building	
Kerbs, Walls	
Fences	
Iron railings	
Top of banks	
Bottom of banks	
Hedges	
Overhead Wires	

Survey Details

1. OS grid & datum determined by GPS
2. North arrow indicates approximate North.
3. Scale factor 1.00000
4. Contour interval 0.5m
5. All internal manhole details to be checked prior to site works

Client:

Mr & Mrs. Knight
Samuels Road
Cwmllynfell
SA9 2GT

Project Title

PROPOSED NEW DWELLING
(with separate Garage / Workshop)

1. Do not scale from this drawing, take figured dimensions only

Drawing Issue

PLANNING

Drawing Title:

EXISTING SURVEY

Drawing No. CPl

7-2023	Revised:
--------	----------

Scale(s): 1:

[illegible]

Cwm Planning & Design Ltd
(Civil, Structural & Architectural)