


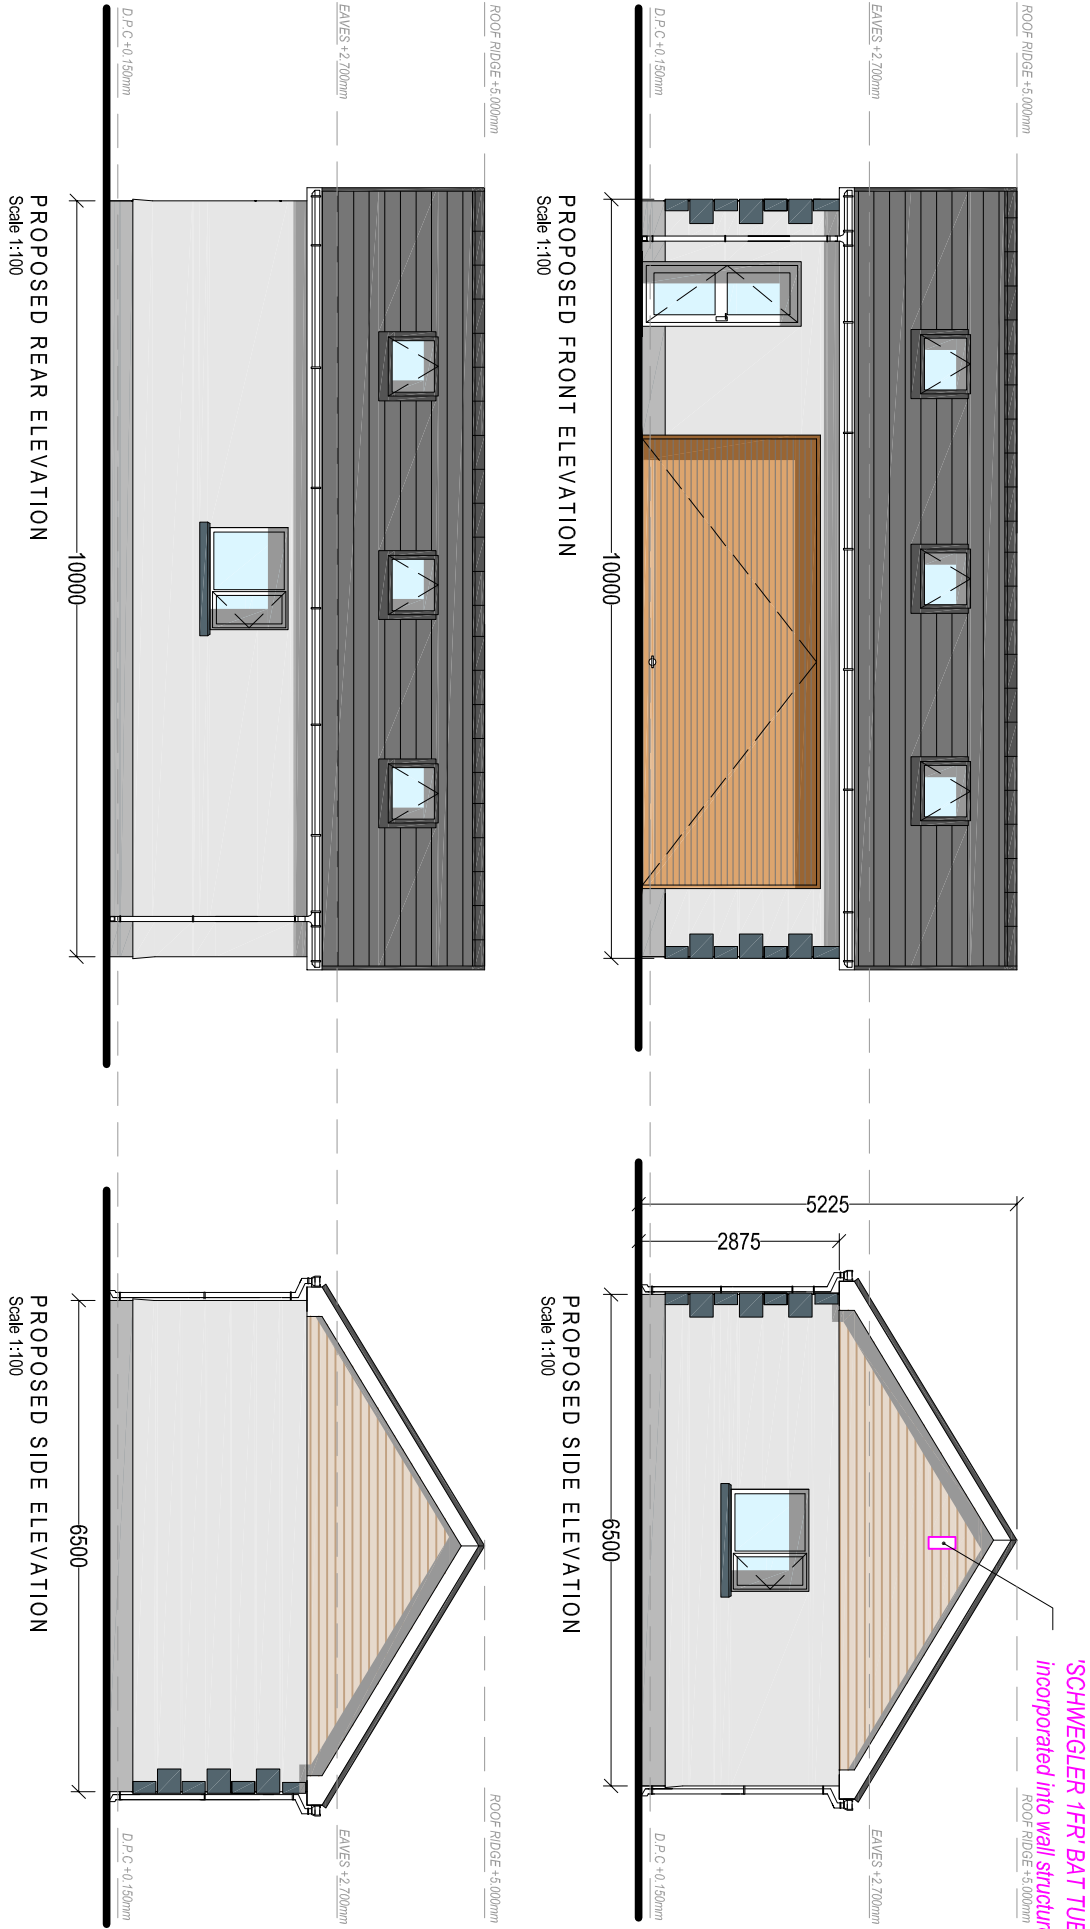

PROPOSED MATERIAL FINISHES:

Roof Covering:

Concrete interlocking tile
(MARLEY MODERN or similar)
Concrete ridge tile

Wall Covering:

Rendered Masonry - Ivory / Off white.
Composite Cladding - Cream

Windows & Doors:

uPVC Double Glazed.
Colour: TBC

Weather boarding:

uPVC bullnosed
Colour: TBC

Rainwater goods:

Plastic, universal
Colour: TBC

Client:	Mr & Mrs. Knight Samuels Road Cwmillynfeil SA9 2GT		
Project Title:	PROPOSED NEW DWELLING (with separate Garage / Workshop)		
General Notes:	1. Drawn solely from the existing data. General dimensions only. 2. Dimensions are in millimeters unless otherwise stated.		
Drawing Title:	PLANNING		
Drawing No.:	OPD-005	Revised:	
Date:	30-07-2023	Paper Size:	A3
Scale(s):	1:100		
Cwm Planning & Design Ltd. (Civil, Structural & Architectural)			