


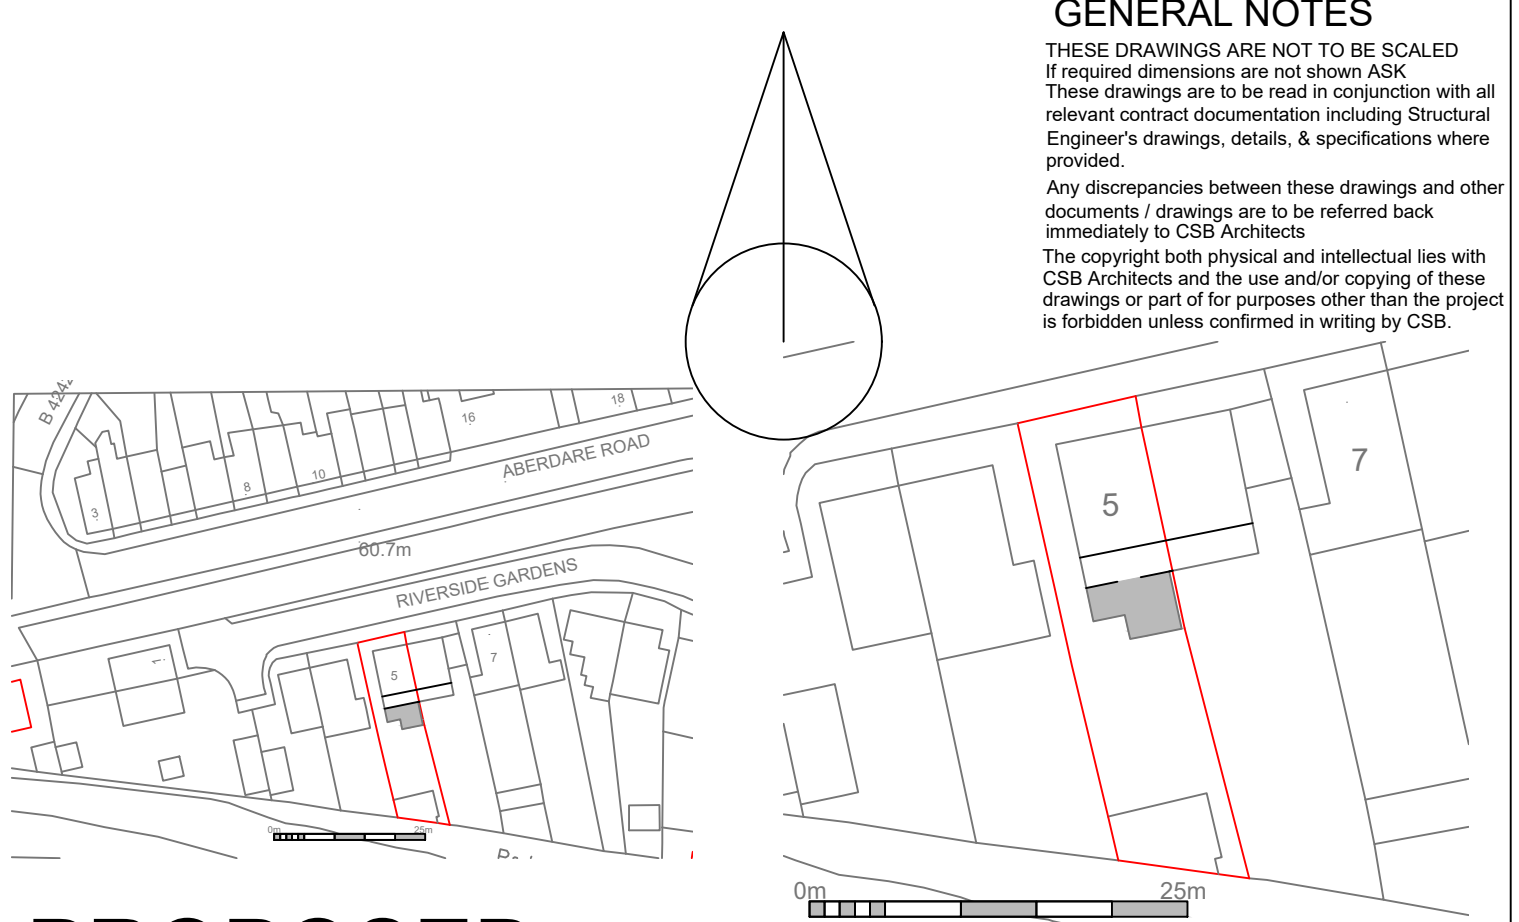
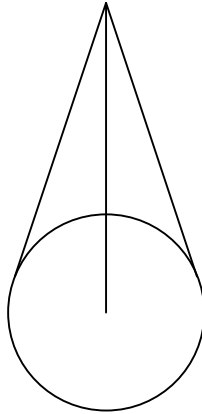
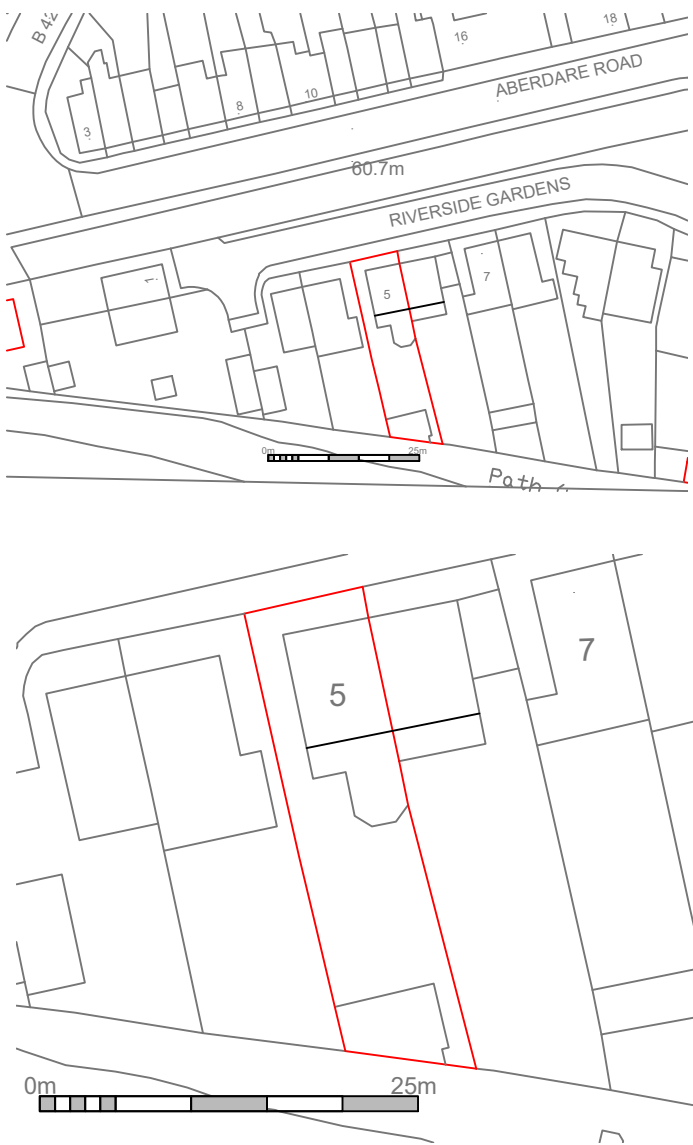
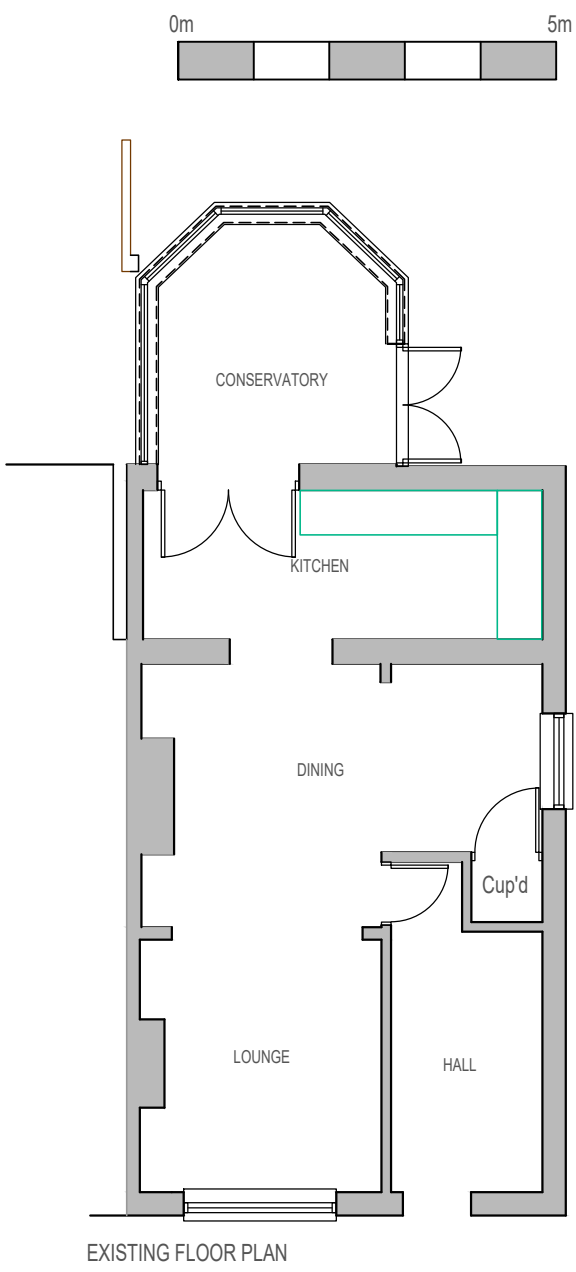


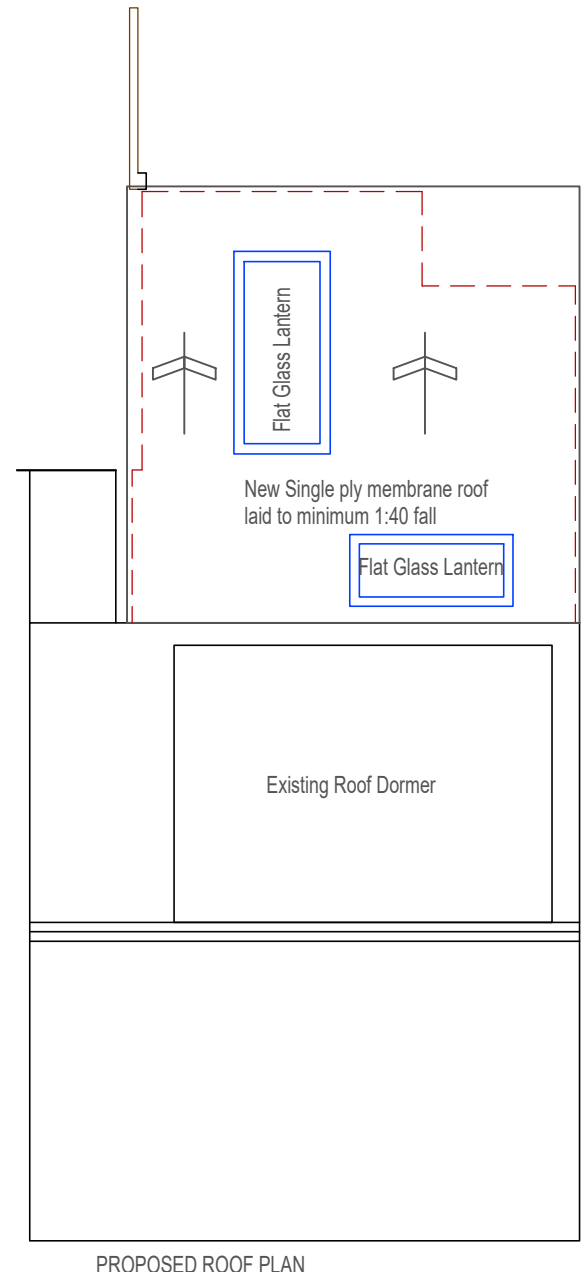

EXISTING

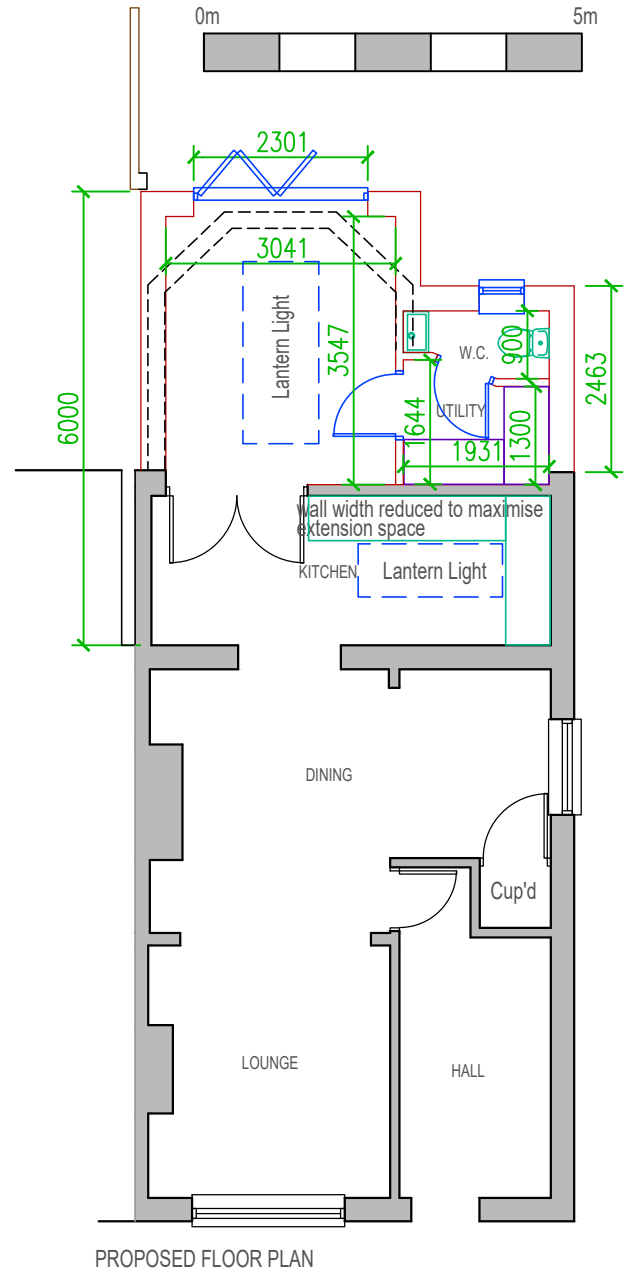

PROPOSED

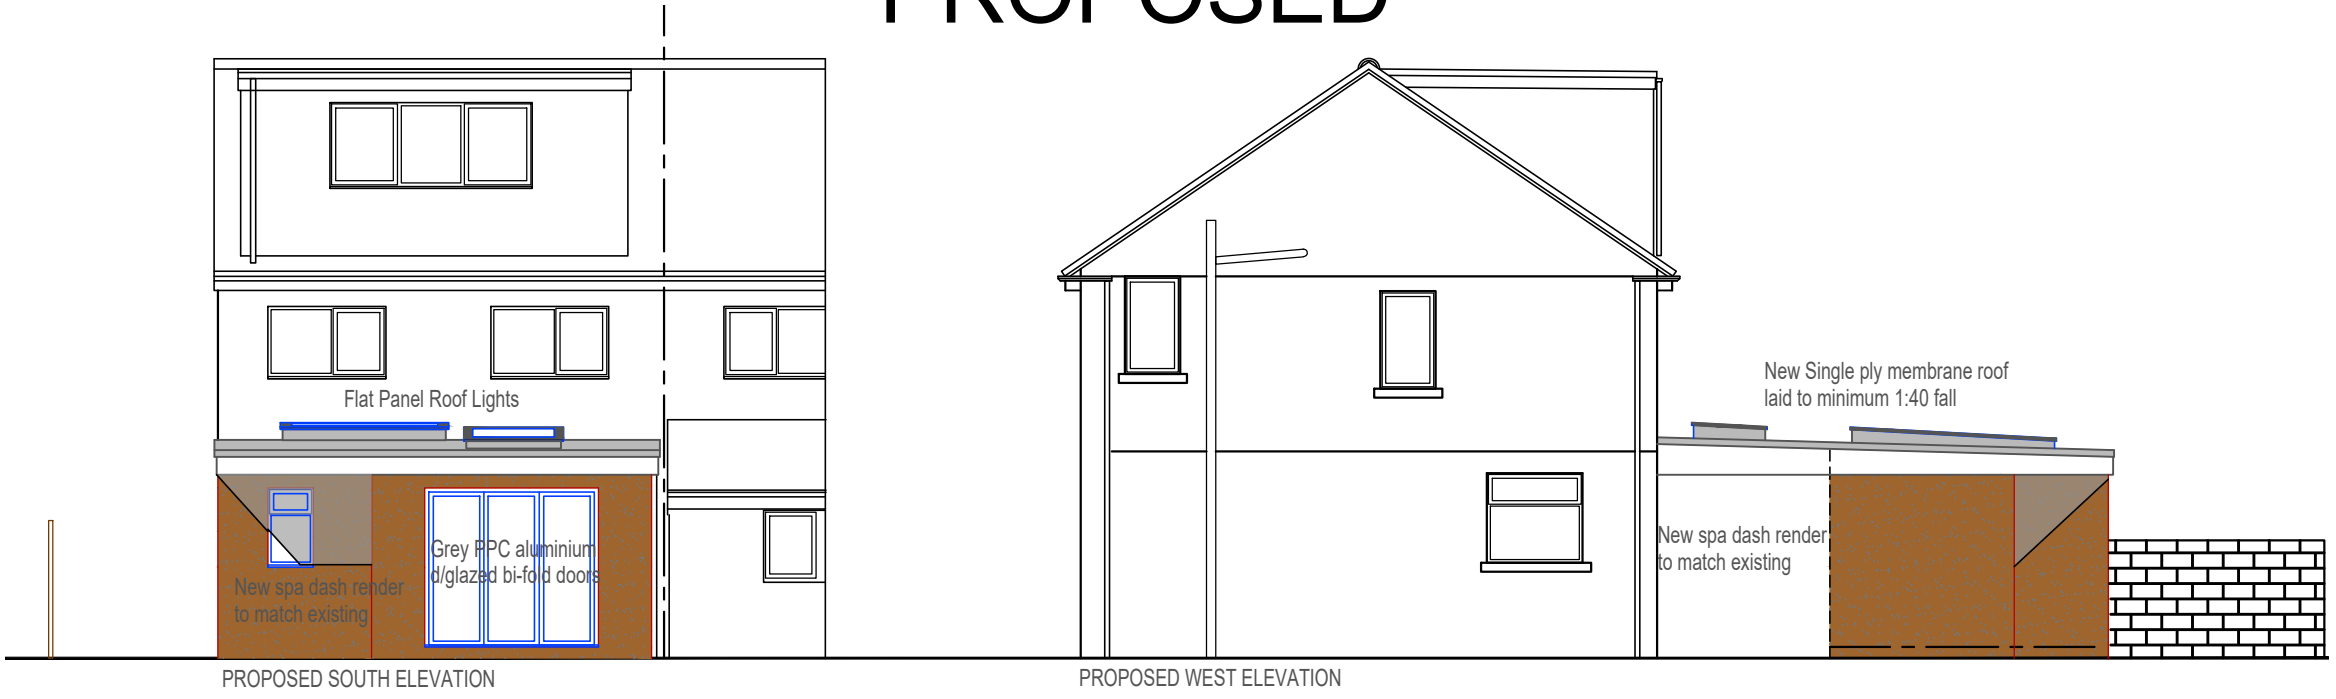

GENERAL NOTES
THESE DRAWINGS ARE NOT TO BE SCALED
If required dimensions are not shown ASK
These drawings are to be read in conjunction with all relevant contract documentation including Structural Engineer's drawings, details, & specifications where provided.
Any discrepancies between these drawings and other documents / drawings are to be referred back immediately to CSB Architects
The copyright both physical and intellectual lies with CSB Architects and the use and/or copying of these drawings or part of for purposes other than the project is forbidden unless confirmed in writing by CSB.

Client:
MR & MRS BERRY
5 RIVERSIDE GARDENS
GLYNNEATH, SA11 5LA

Contract:
LARGER HOME EXTENSION APPLICATION

Title:
EXISTING & PROPOSED PLANS
& ELEVATIONS

Scale:
1:100, 1250, 500 @ A2

Date: 020823
Drawn: CSB
Checked:

CSB Architects
Clive Berry BSc. Hons, Dip.Arch., RIBA

ASTWOOD BANK
WORCESTERSHIRE
B96 6DP

Telephone : 01527 893940 E-Mail : info@csbarchitects.co.uk

Drawing no. LHE 01

Job no. CGB 2-23 **Revision:** -