


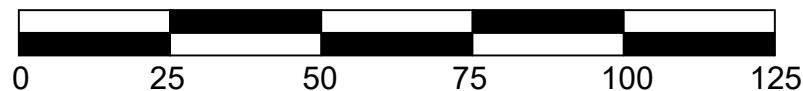

SCALE BAR 1:1250



This drawing is copyright ©
NOTE: All dimensions to be checked on
site and not scaled from the drawing.



HUW GRIFFITHS
ARCHITECTS LTD
PENSAER SIARTREDIG
CHARTERED ARCHITECT

CLIENT Mr Grant Hutchby, Camelot, Graig Road, Godrer Graig, SWANSEA. SA9 2NX		JOB TITLE Retention of driveway & parking area Camelot, Graig Road, Godrer Graig, SWANSEA. SA9 2NX		DRNG. TITLE Site location plan	
DATE: August 2023	DRAWN: GS	SCALE: 1:1250	A3	DRNG. NO. HG.23.24.P01	REV. ---
PURPOSE Planning					

HUW GRIFFITHS ARCHITECTS LTD

NORTH HILL, 7 ST. JAMES CRESCENT, SWANSEA, SA1 6DP Tel: 01792 644038 Fax: 01792 645446 Email: design@hga.wales