


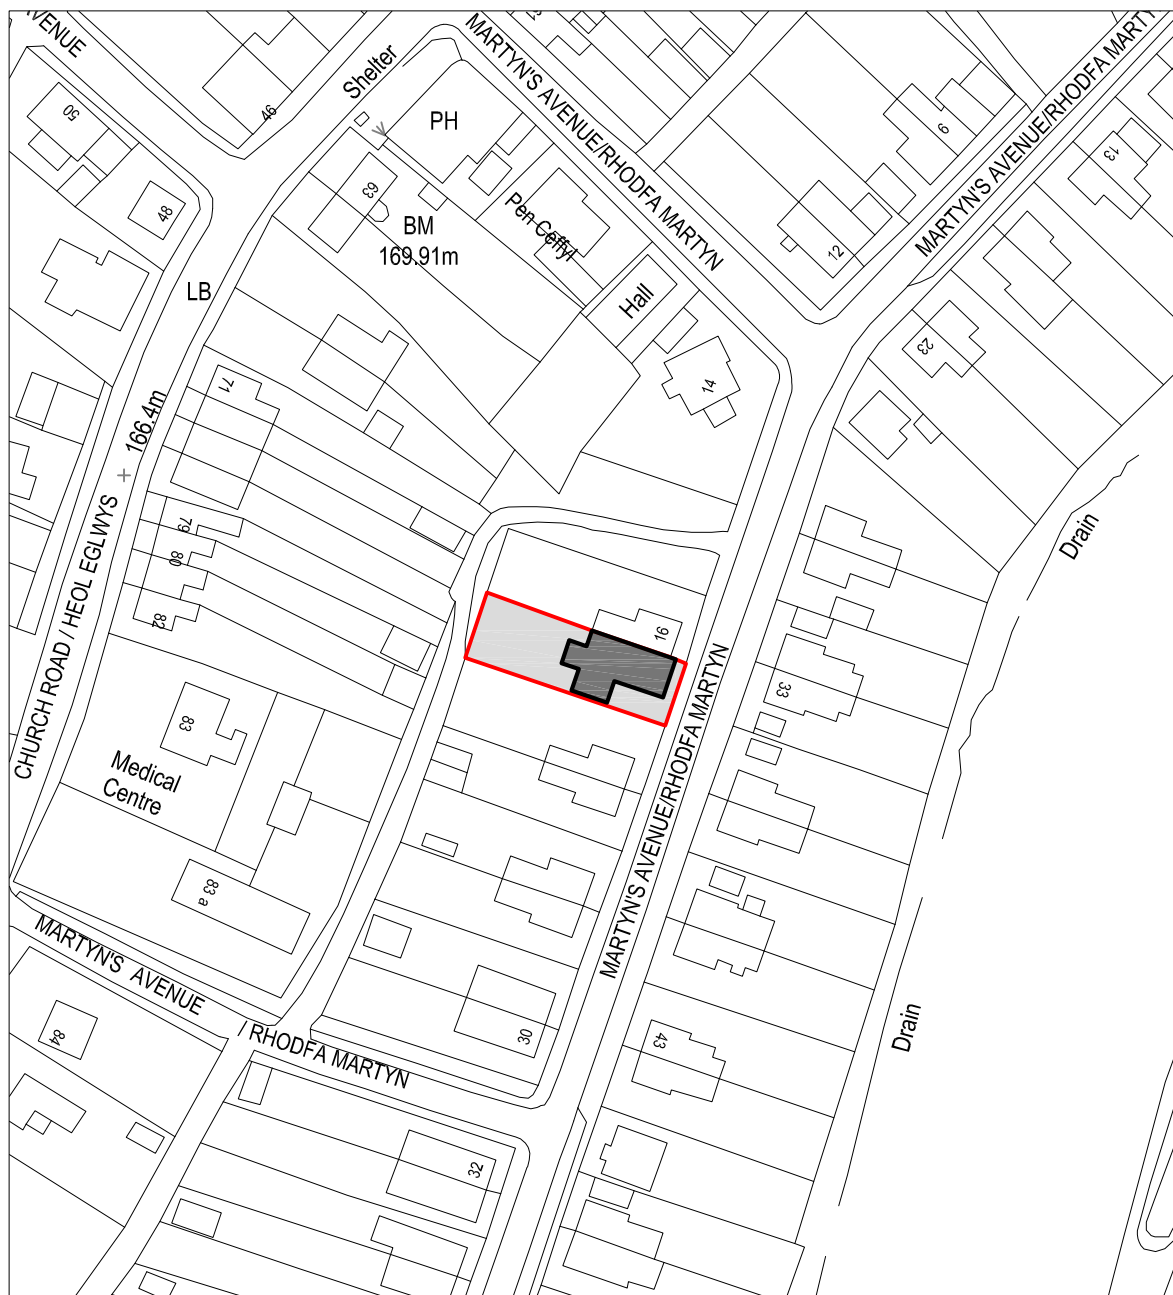

Reproduced from an Ordnance Survey map with the permission of the
Controller of Her Majesty's Stationary Office. Crown Copyright reserved



SITE LOCATION PLAN

Scale 1:2000



Cwm Planning & Design Ltd.
(Civil, Structural & Architectural)

Client:

Mr Stephen Trollope
18 Martyns Avenue
Seve Sisters
Neath
SA 10 9DR

Project Title:

**PROPOSED REAR
EXTENSIONS
& DETACHED GARAGE**

General Notes:

1. Do not scale from this drawing, take figured
dimensions only.
2. Dimensions are in millimeters unless otherwise
stated.

Drawing Issue:

PLANNING

Drawing Title:

SITE LOCATION PLAN

Drawing No: CPD-001

Revision:

Date: 03-08-2023

Revised:

Scale(s): 1:1250

Paper Size: A4