


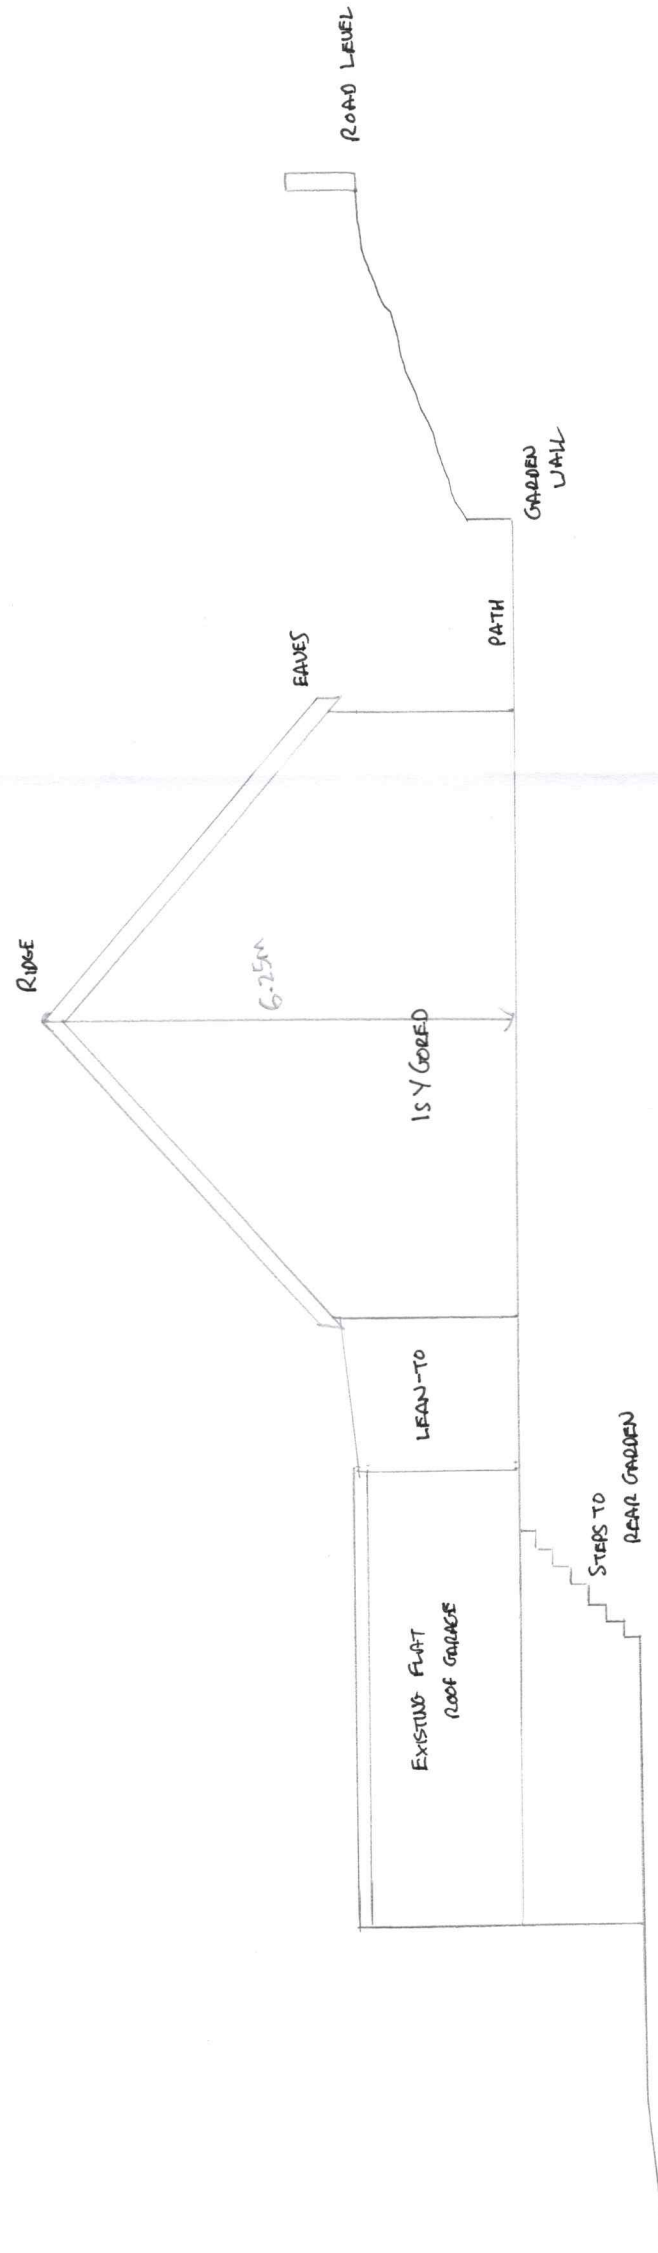

EXISTING LEVEL

SECTION

SCALE 1:100 @ A3