


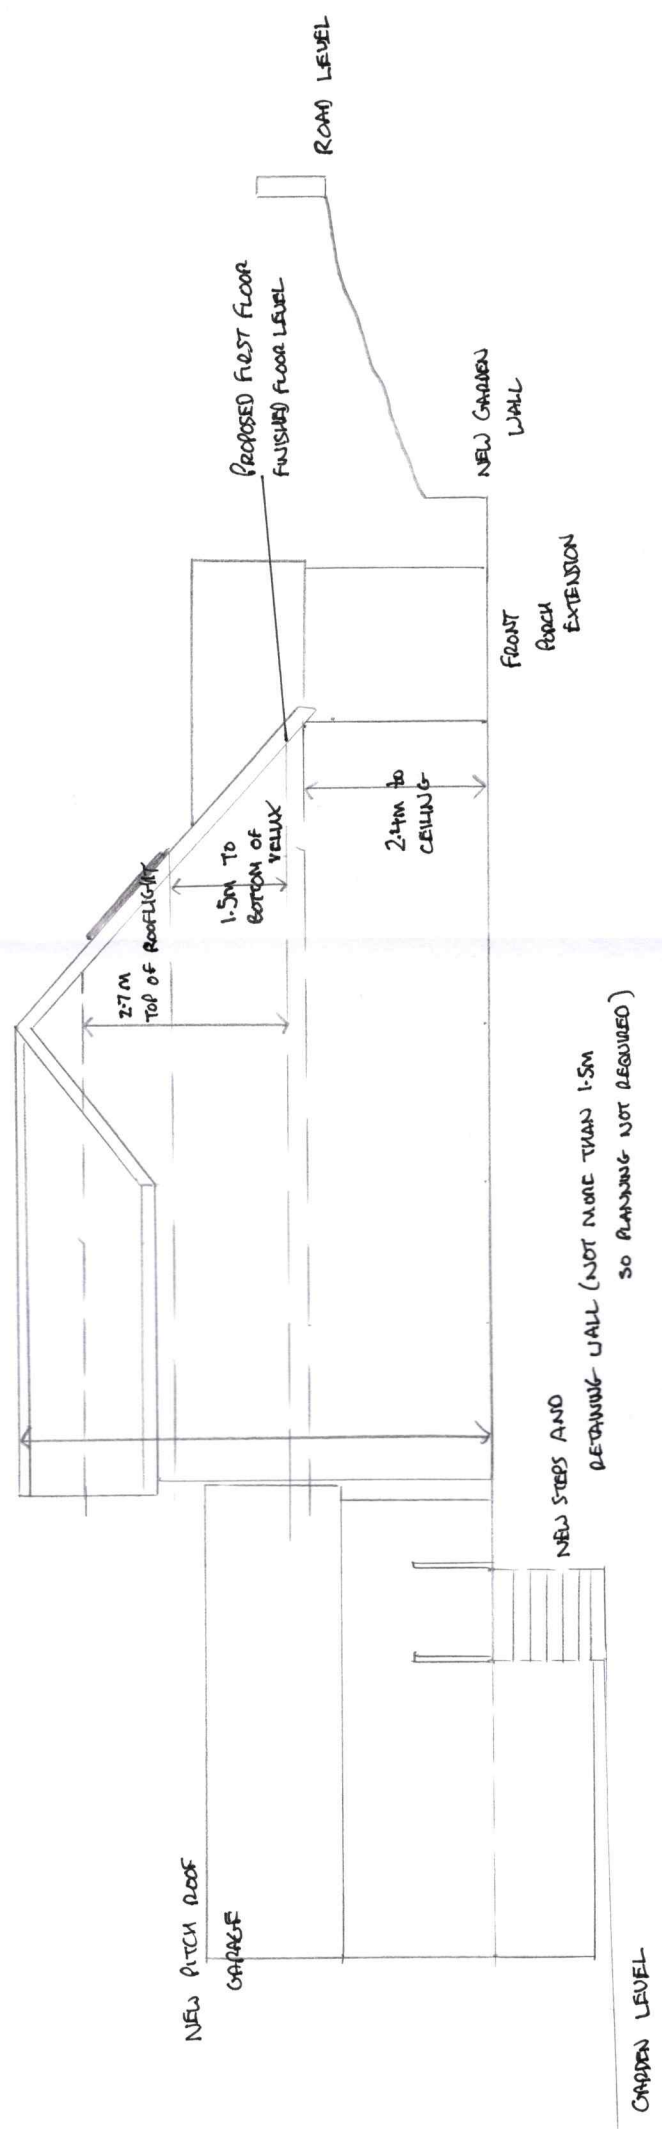

SCALE 1:100 @ A3

PROPOSED LEVEL

SECTION