


2 ←

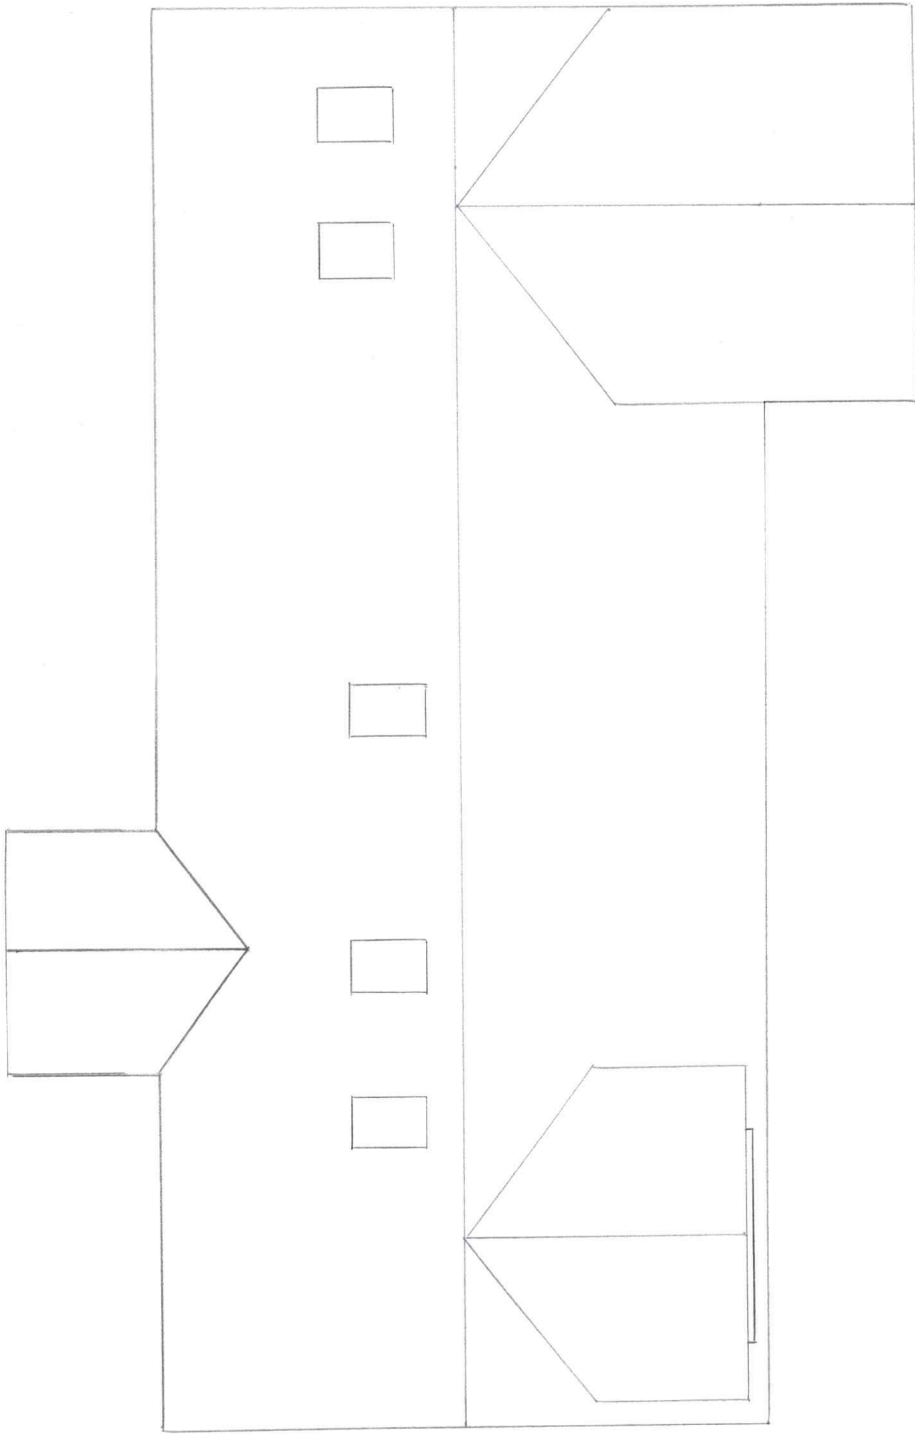

PROPOSED ROOF

PLAN

SCALE 1:100 @ A3

