

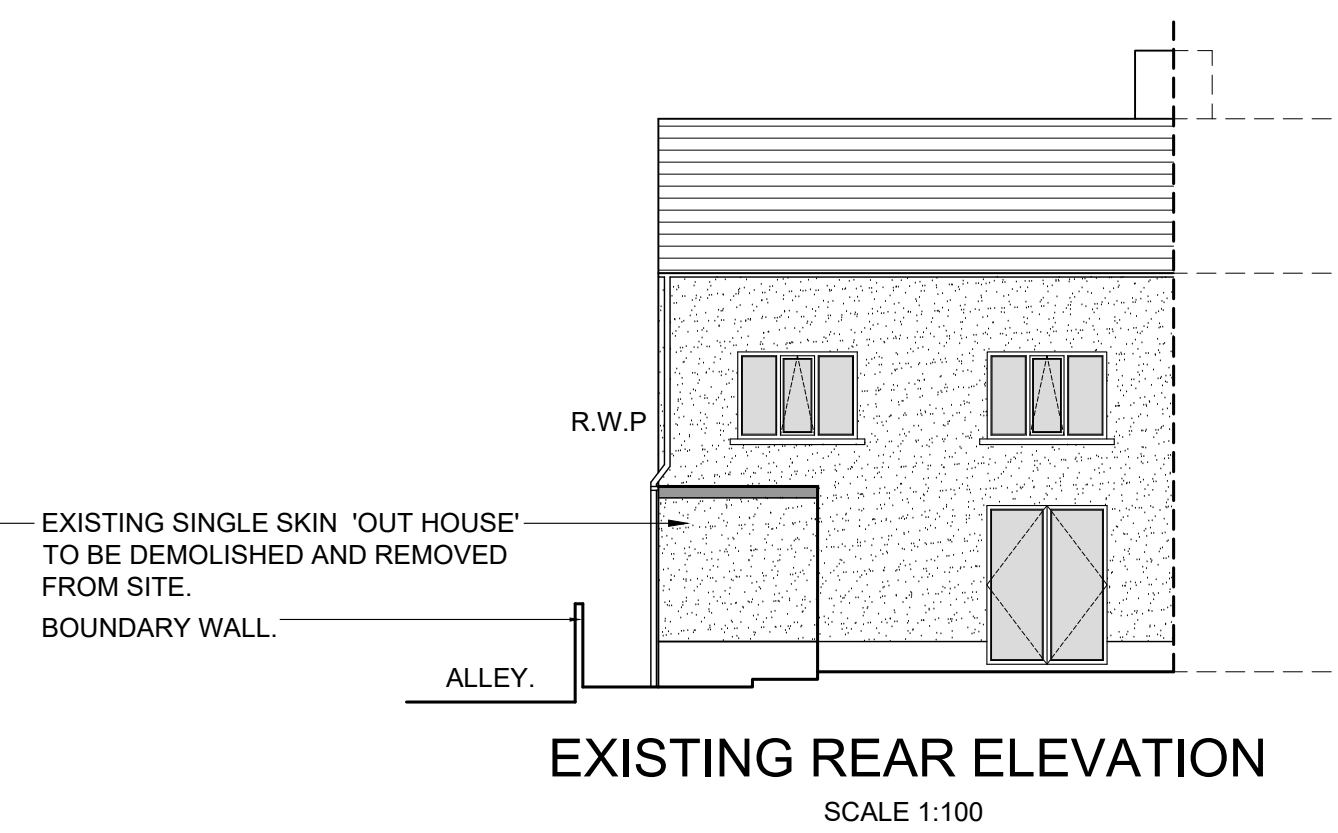
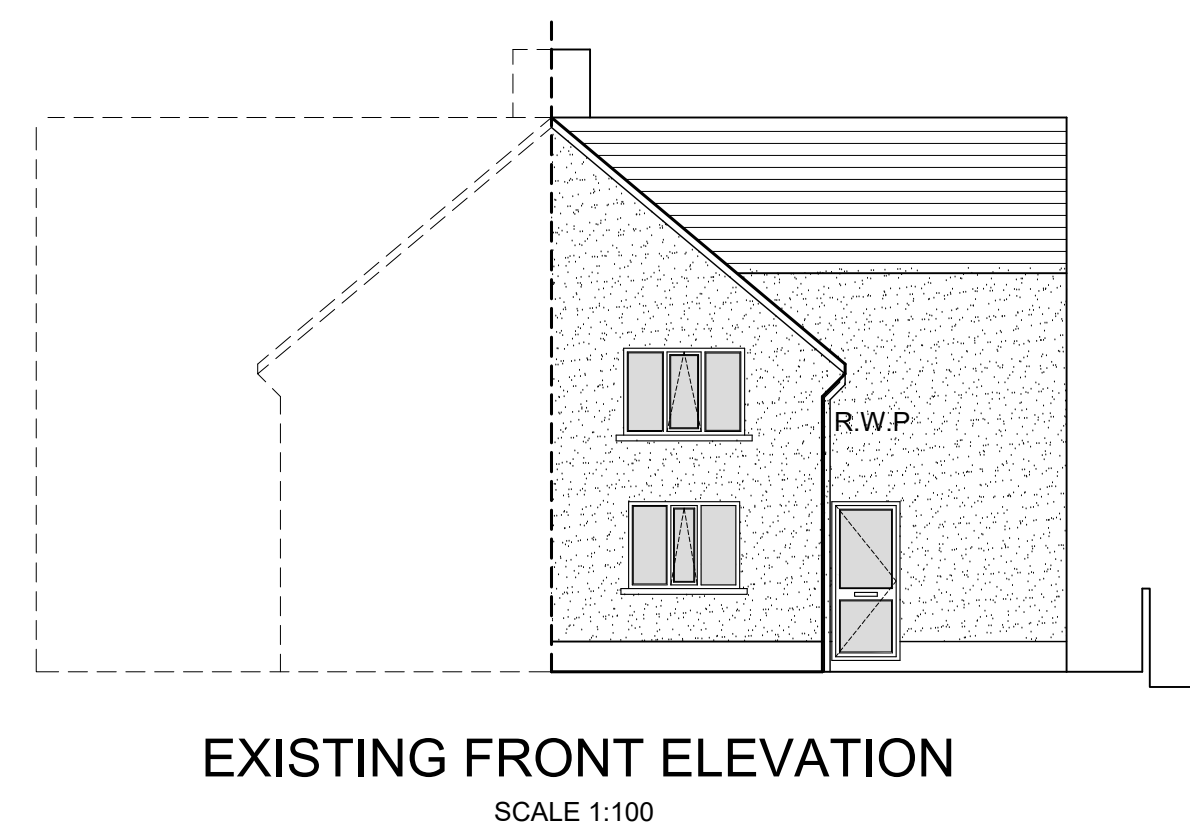
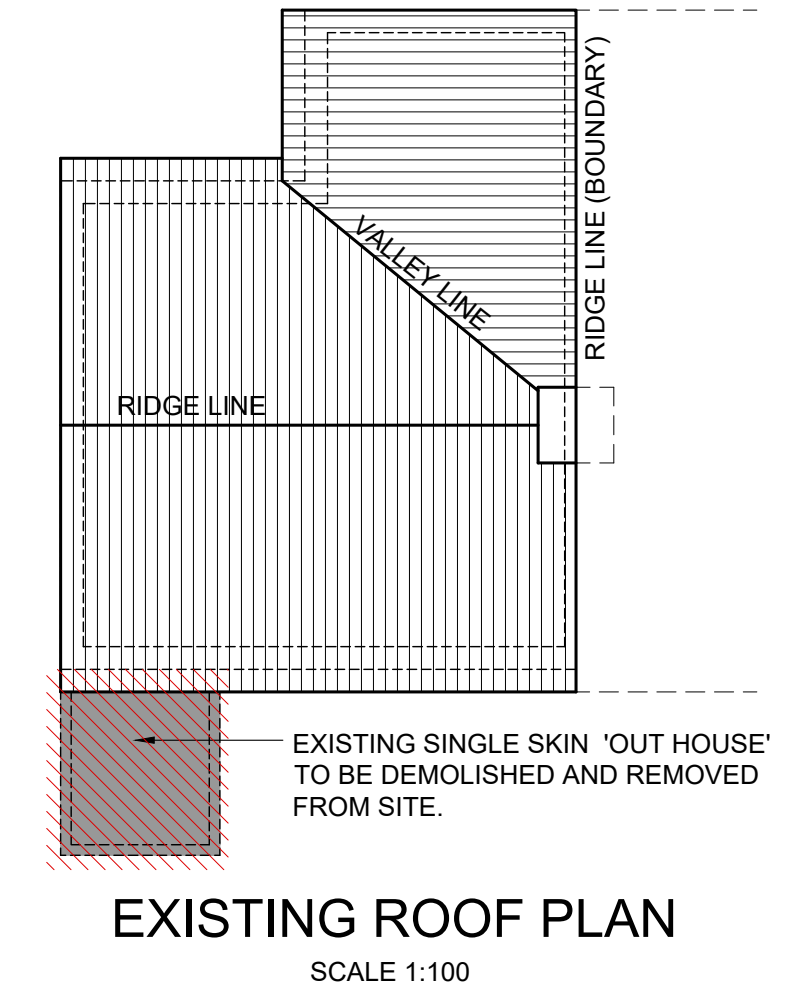
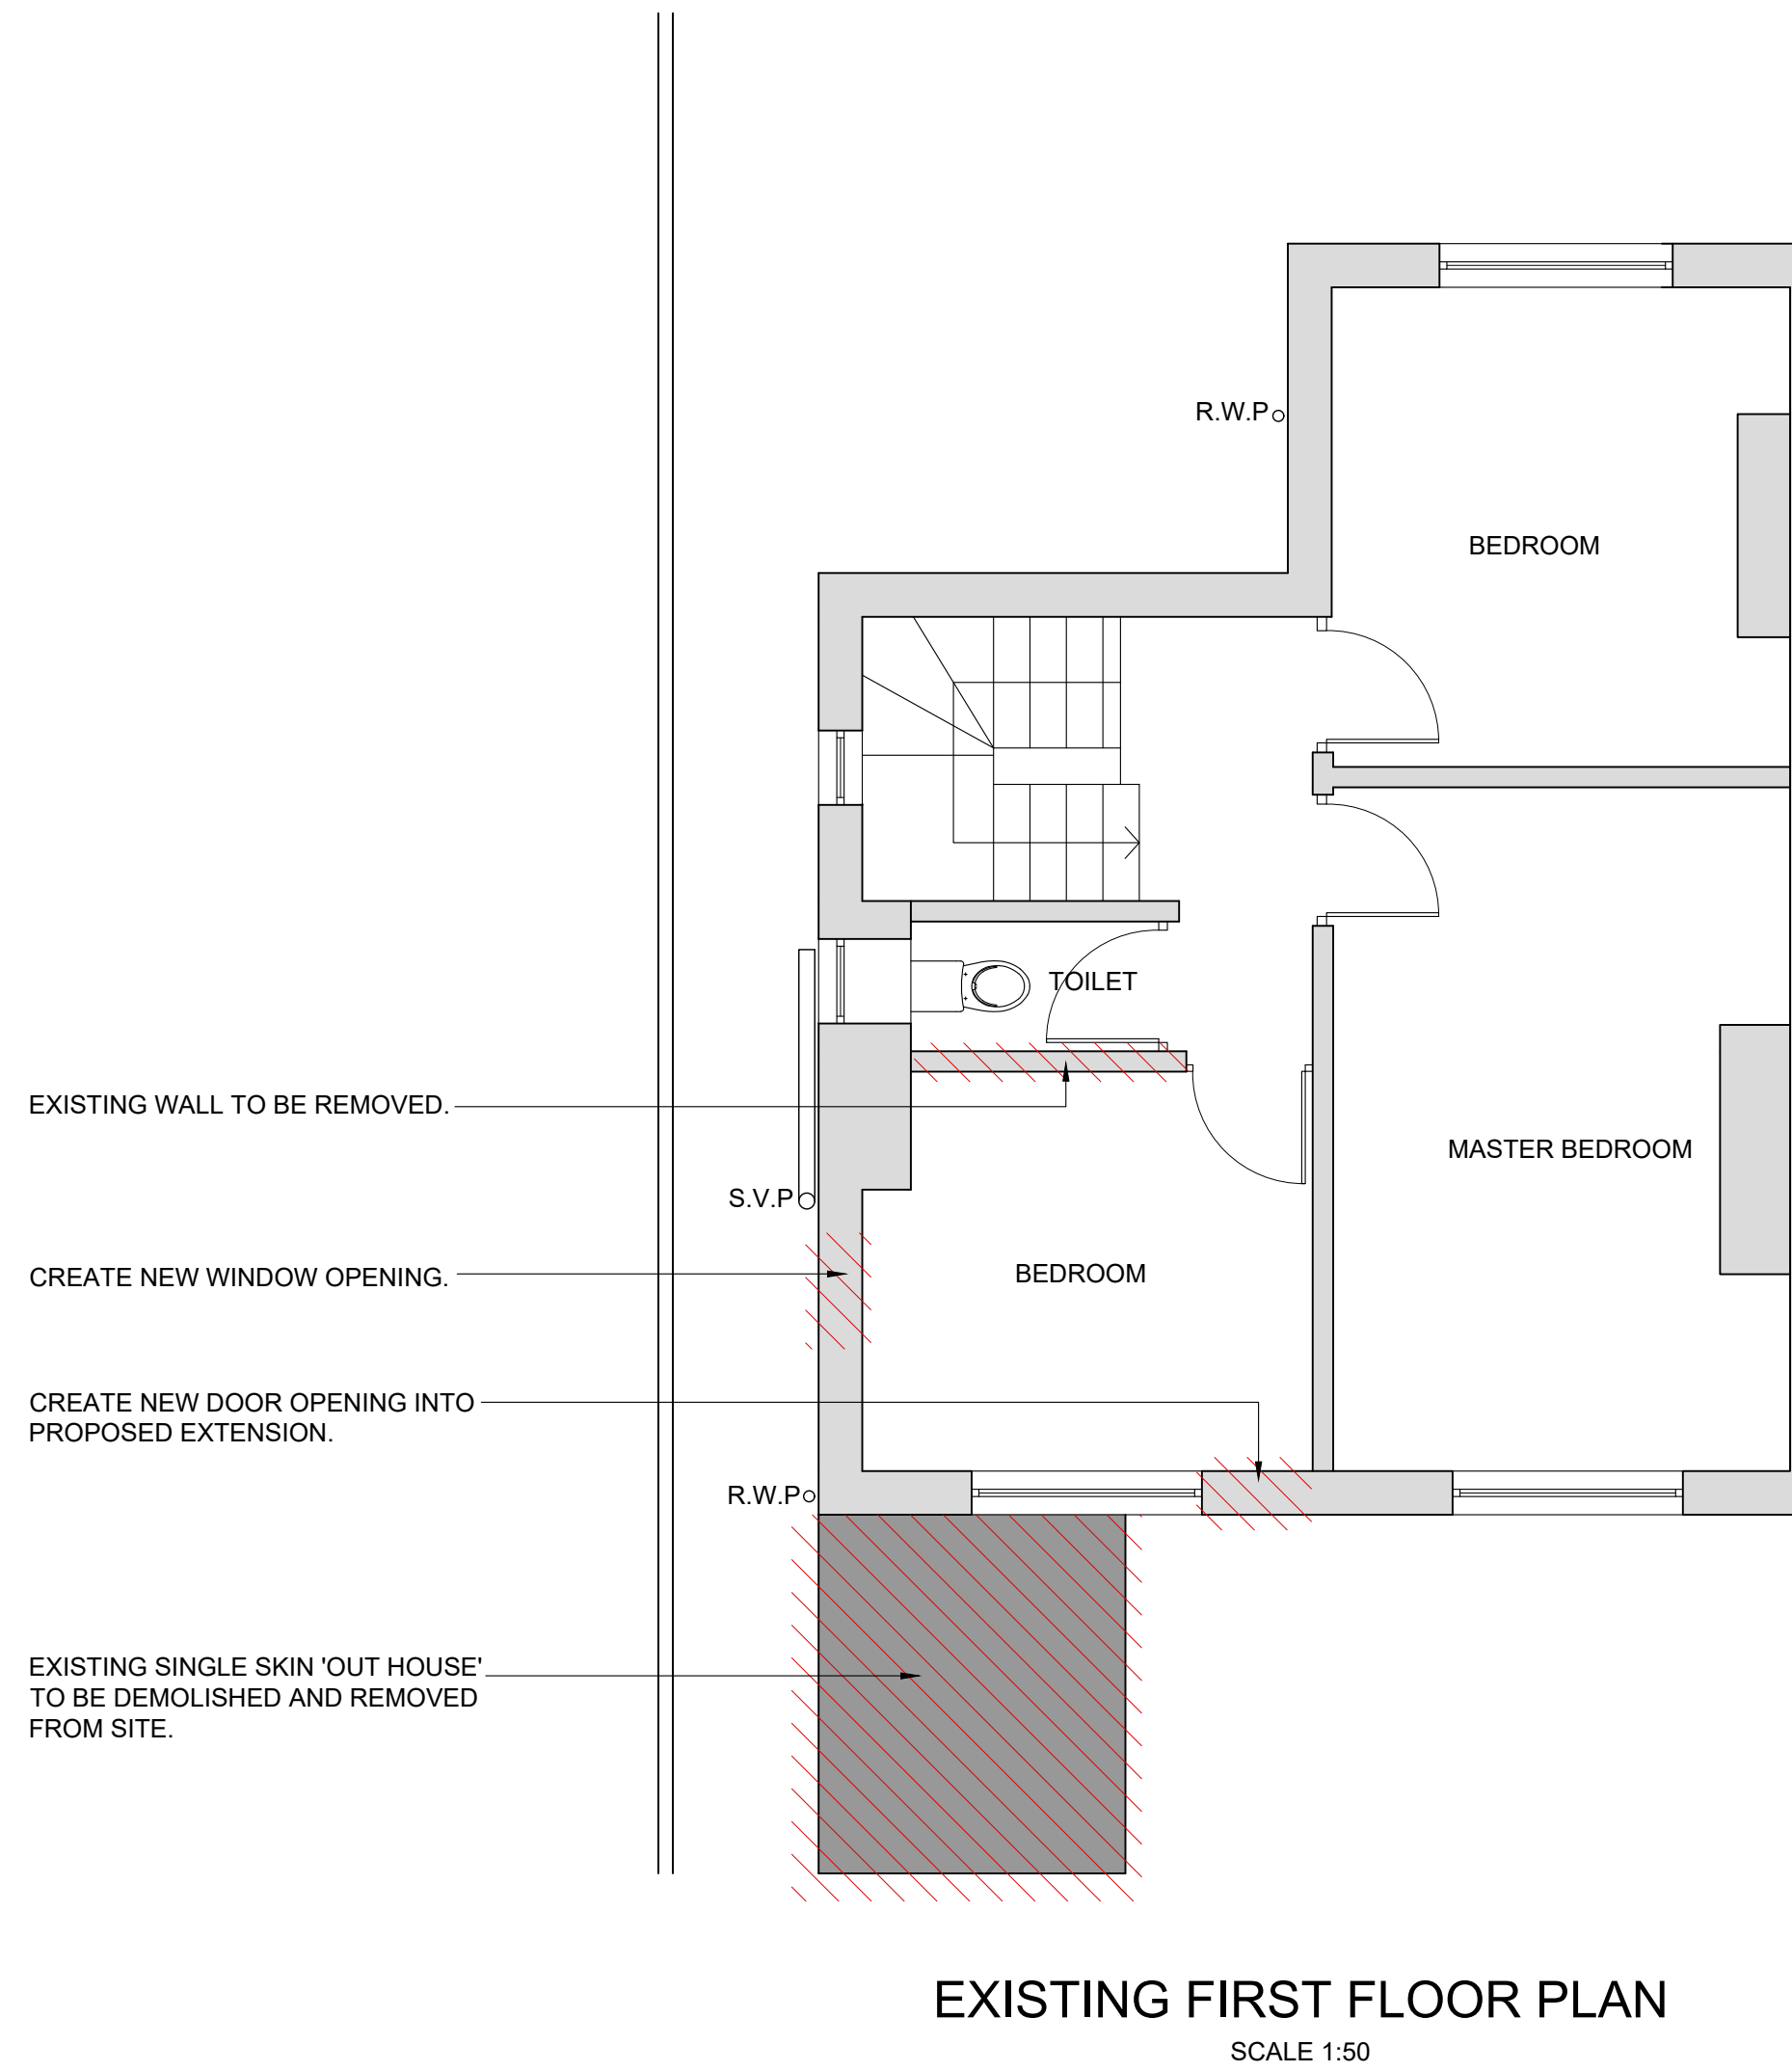


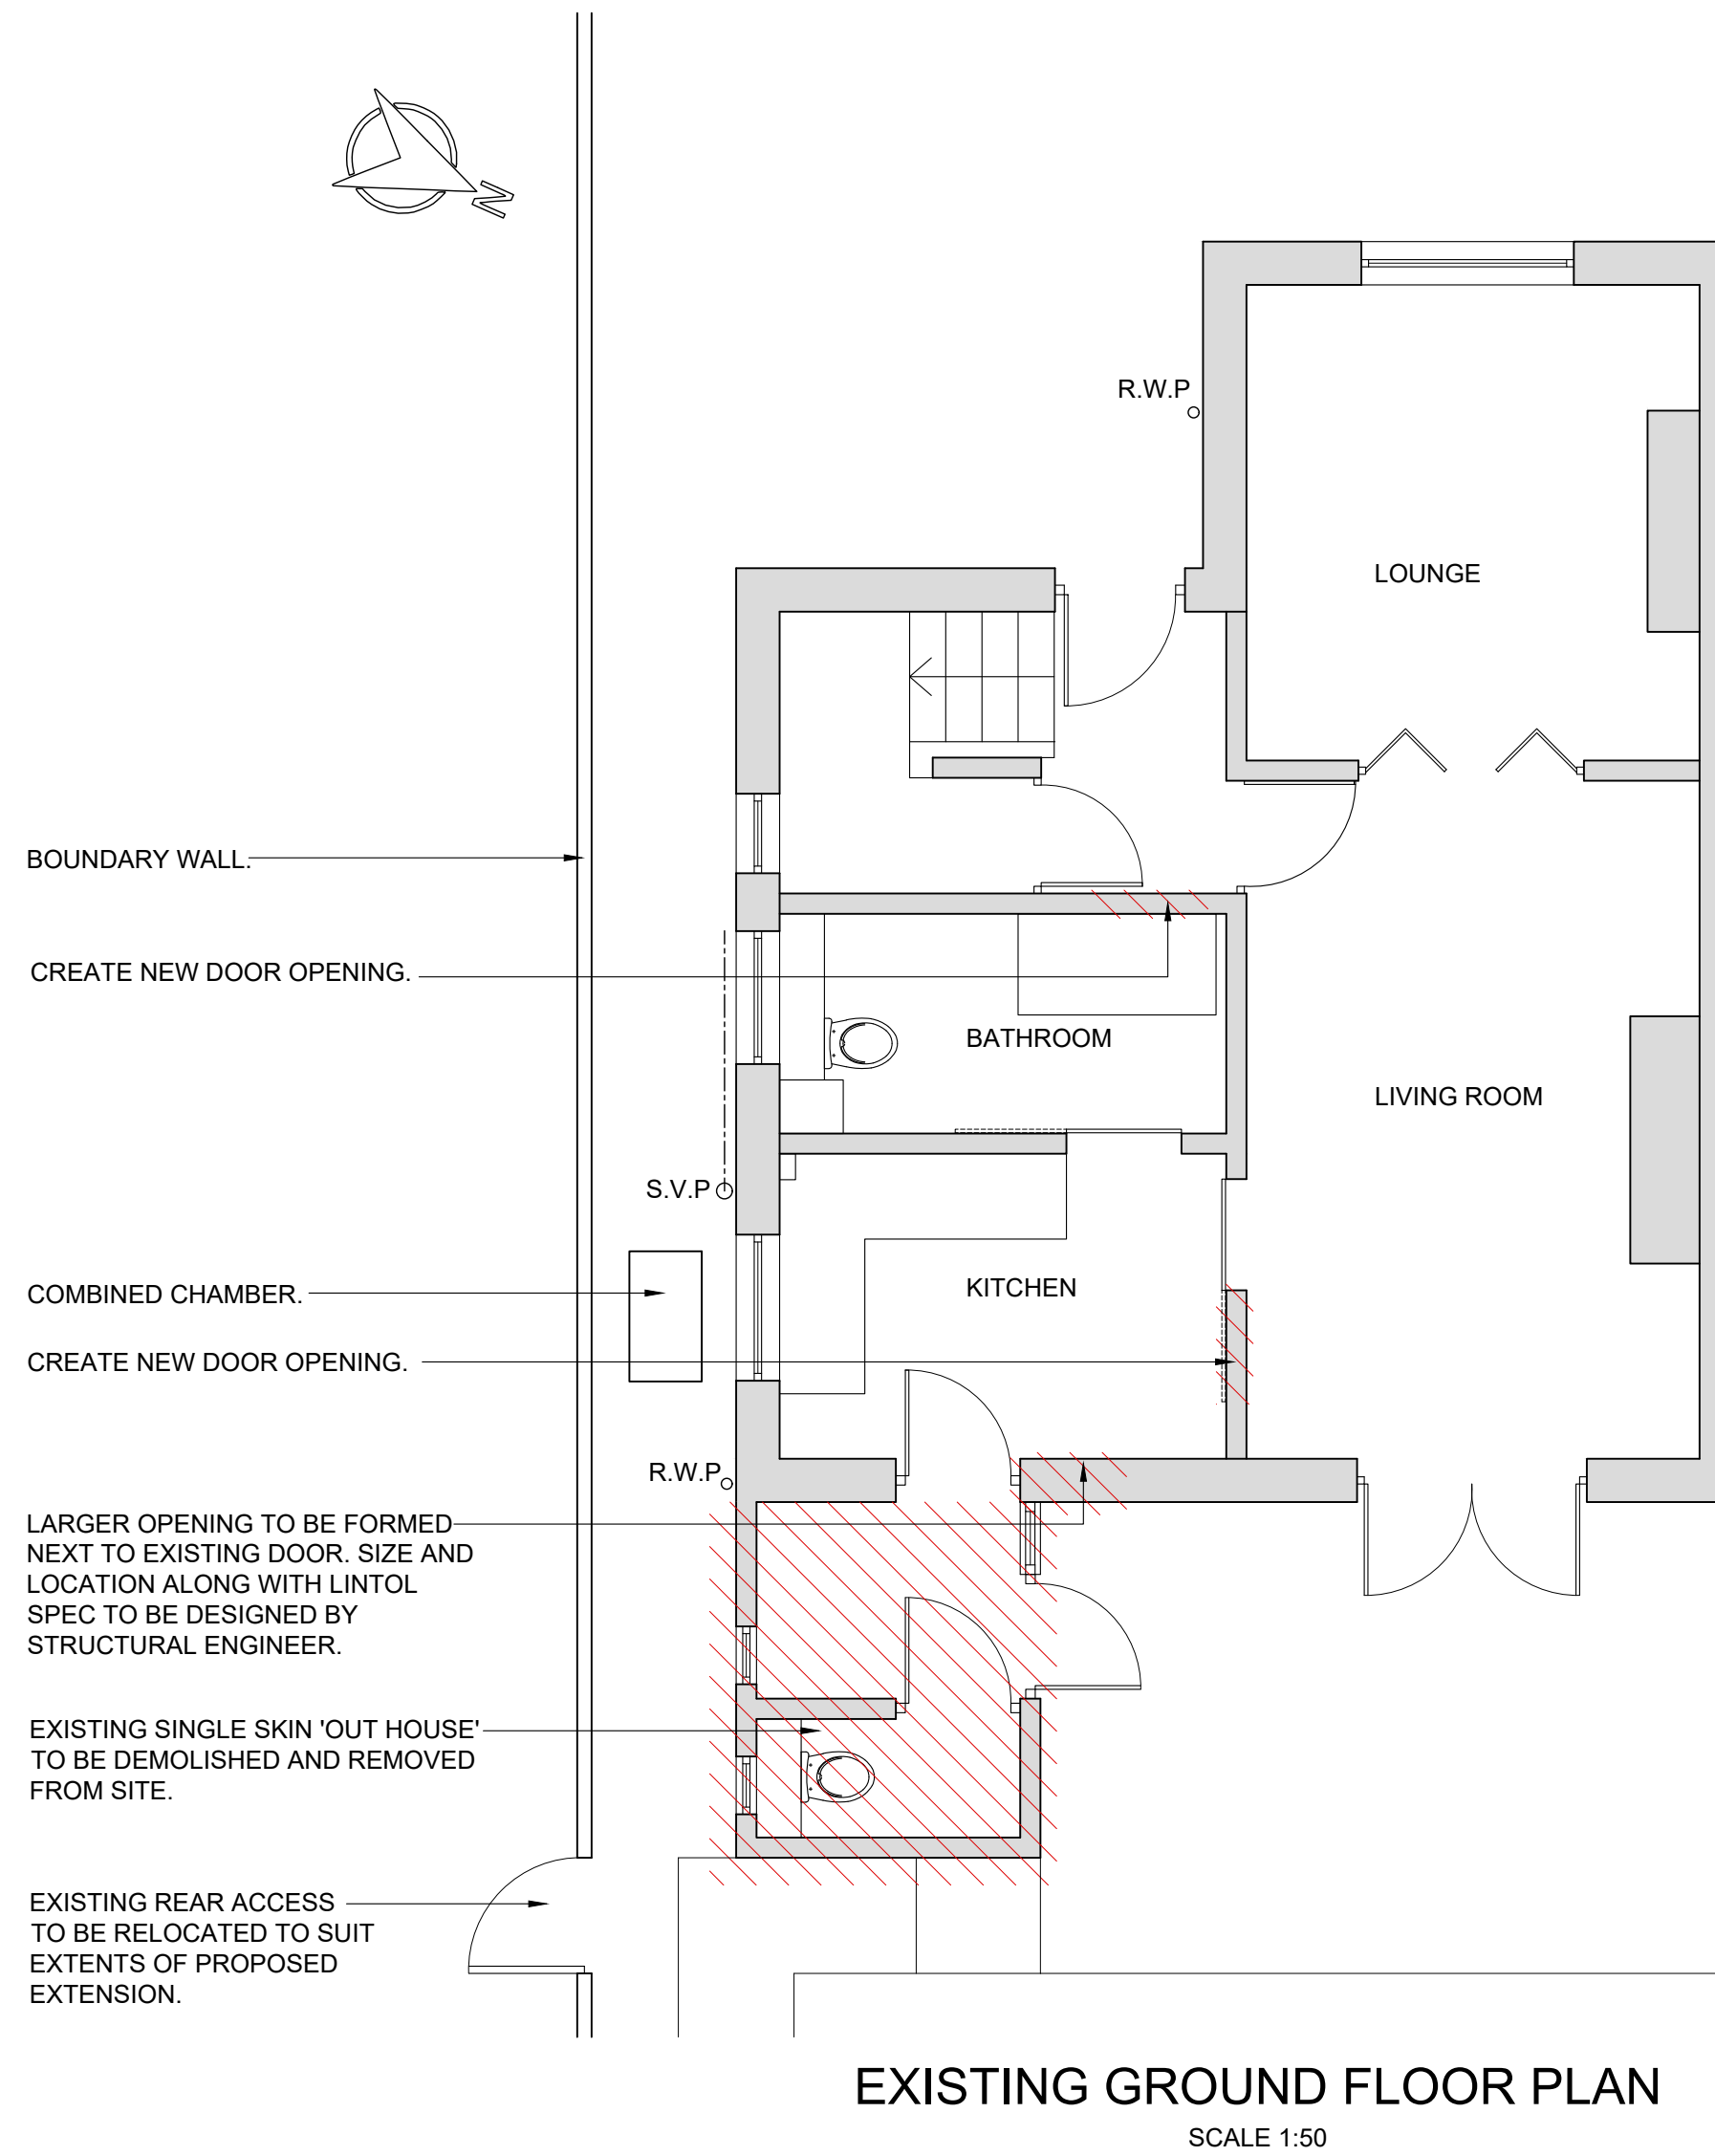

REFER TO DRAWING A02 FOR PROPOSED PLANS, ELEVATIONS AND SECTION.

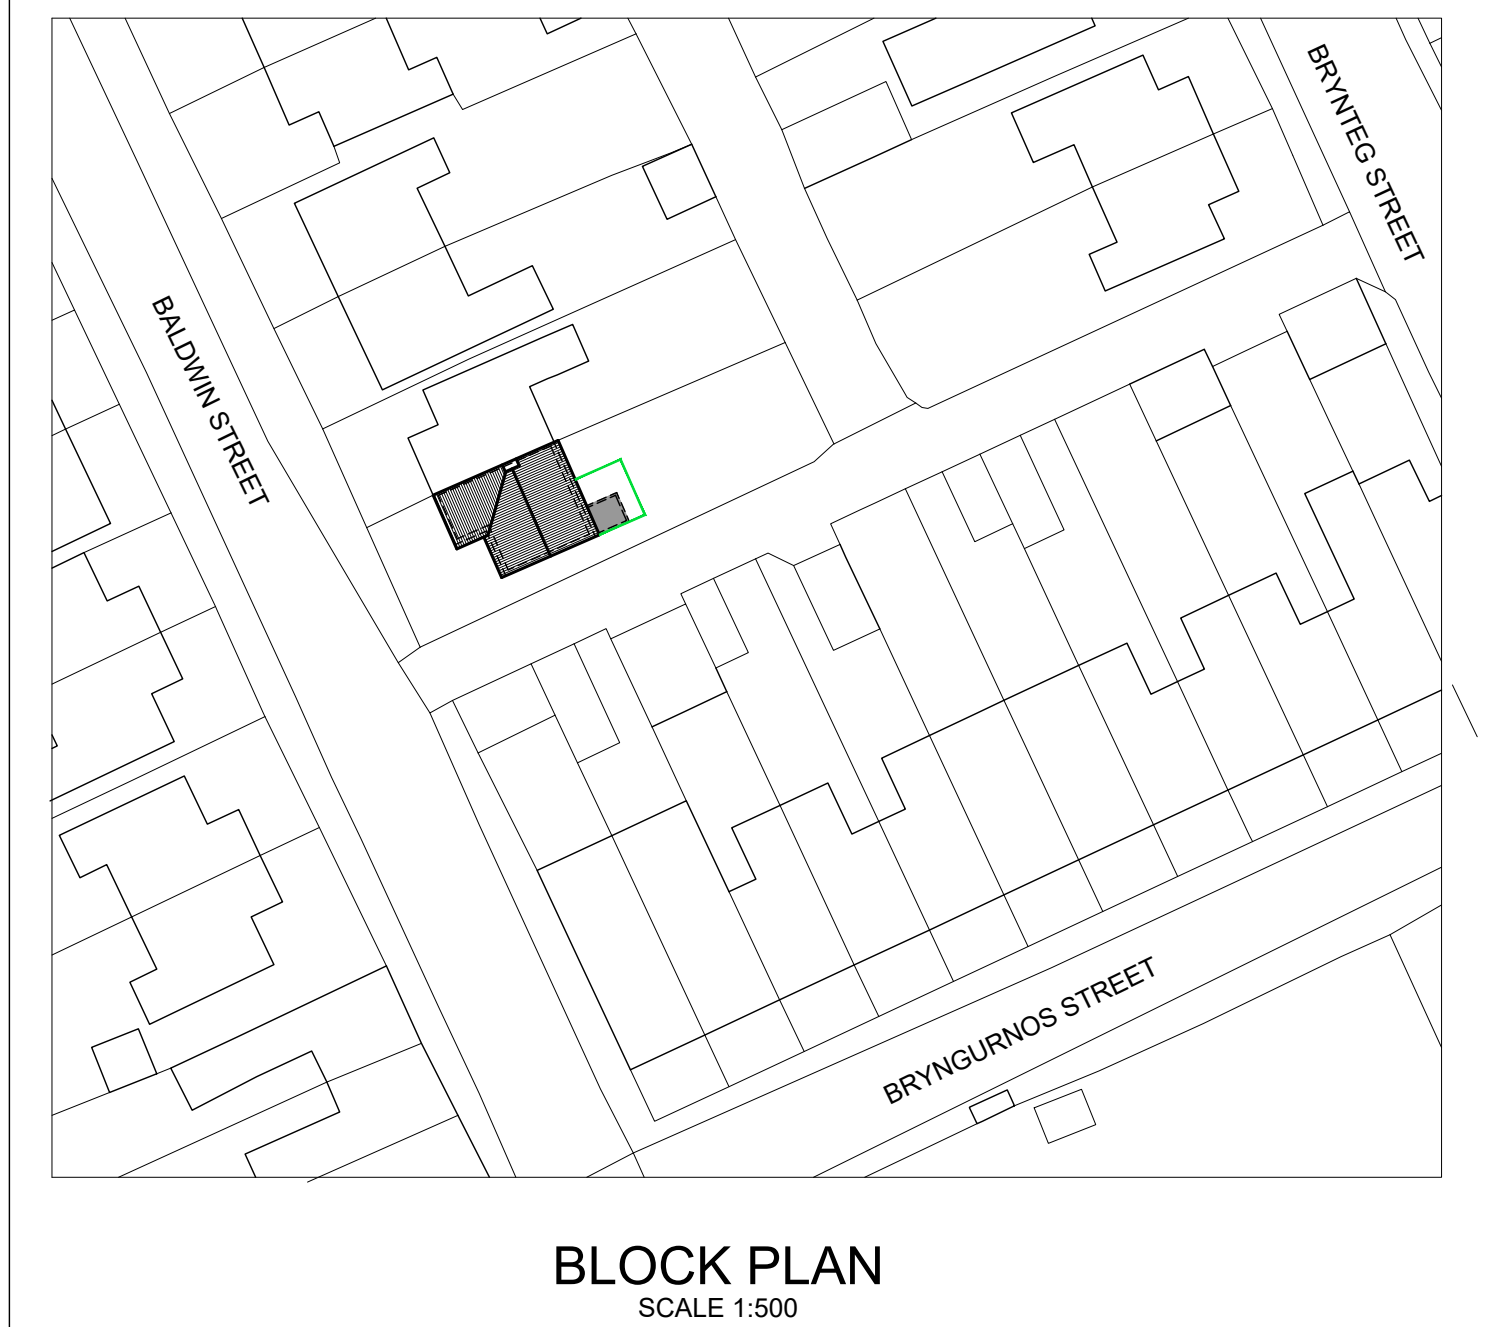

JOB TITLE PROPOSED EXTENSION, 8 BALDWIN STREET BRYN	BY T.J	DATE 22.07.23
DRAWING TITLE EXISTING PLANS AND ELEVATIONS	DRAWING NO A01	REV /
	SCALE: AS SHOWN @ A1	