



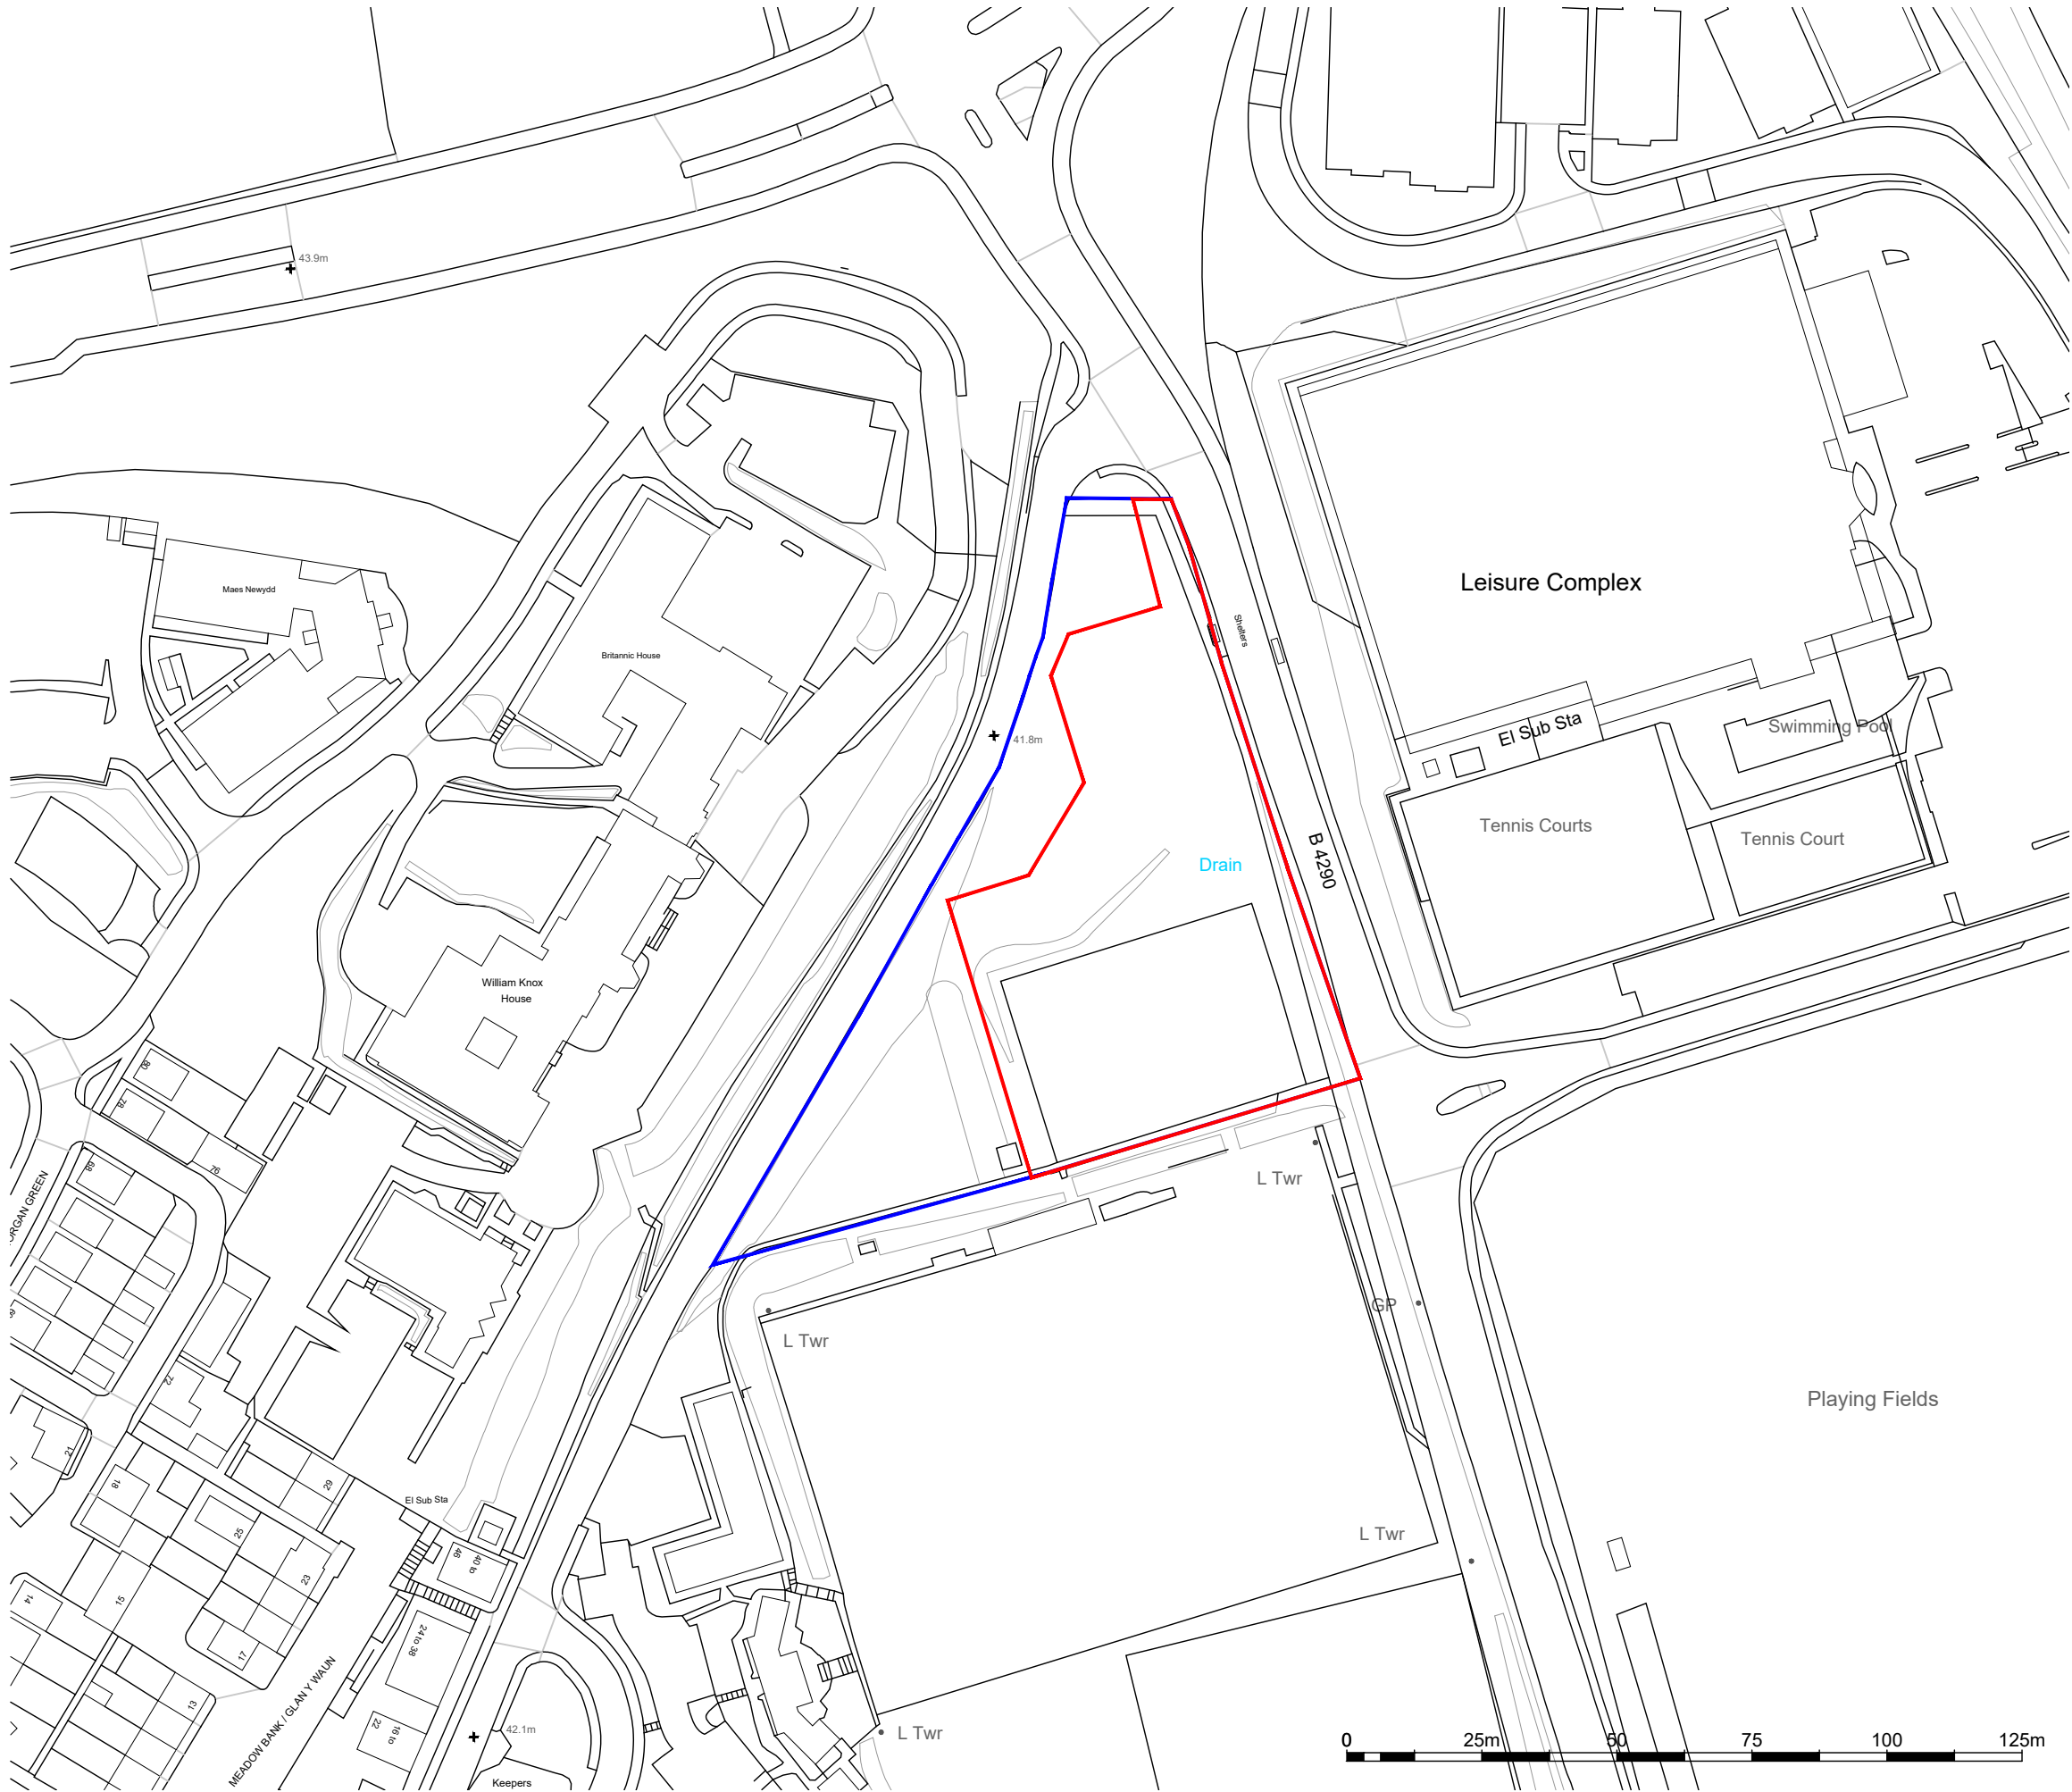

NOTE:

Site boundary as title plan number
WA7769 - 04321346

Site layout is subject to design
development and input from engineers,
SAB, Landscape, highways and the local
planning authority.

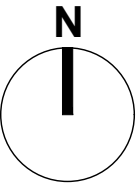

-	07.08.23	AP	FIRST ISSUE
Rev	Date	Check	Description

HolderMathiasarchitects

T +44 (0) 20 7287 0735
www.holdermathias.com
London Cardiff Munich

Project
A3 Unit, Llandarcy
Llandarcy
LP2 Ltd.

Title
Site Location Plan

Status
Planning

Scale at A3
1:500

Job No	Zone	Sheet No	Rev
4733		A-90-100	-

ISO 14001 : 2004 ISO 9001 : 2000 RIBA Chartered Practice
Please consider the environment before printing this document
Refer to dimensions where provided - do not scale from this drawing