
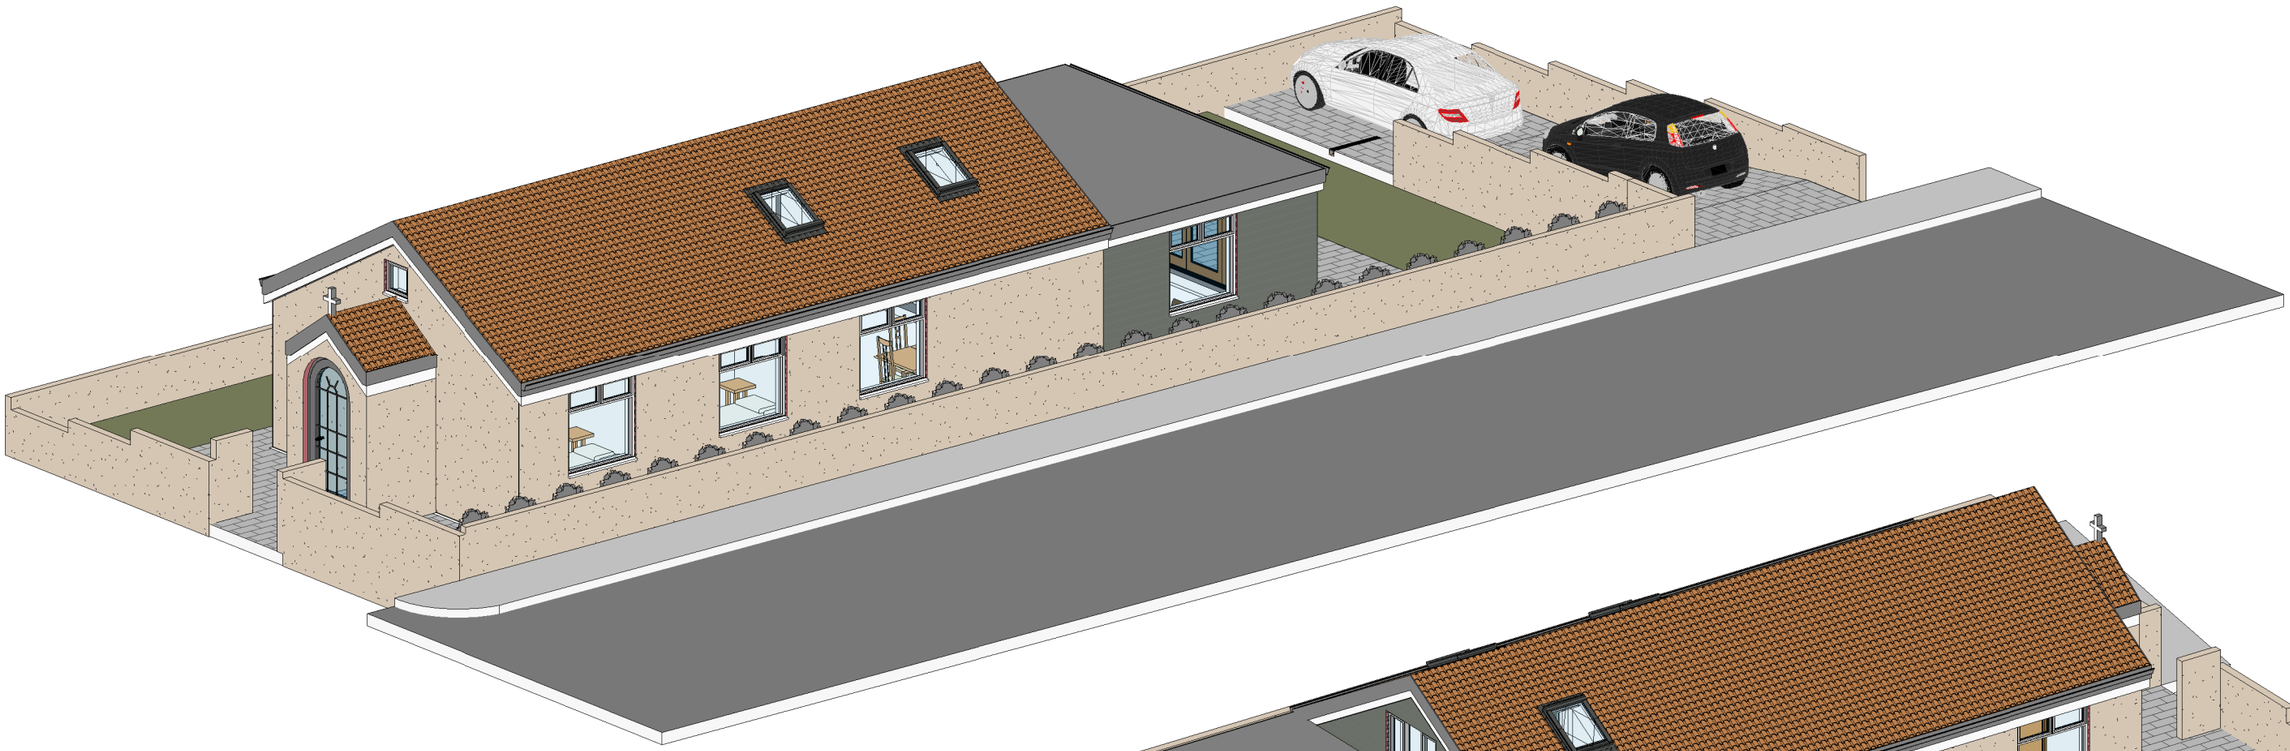


Front

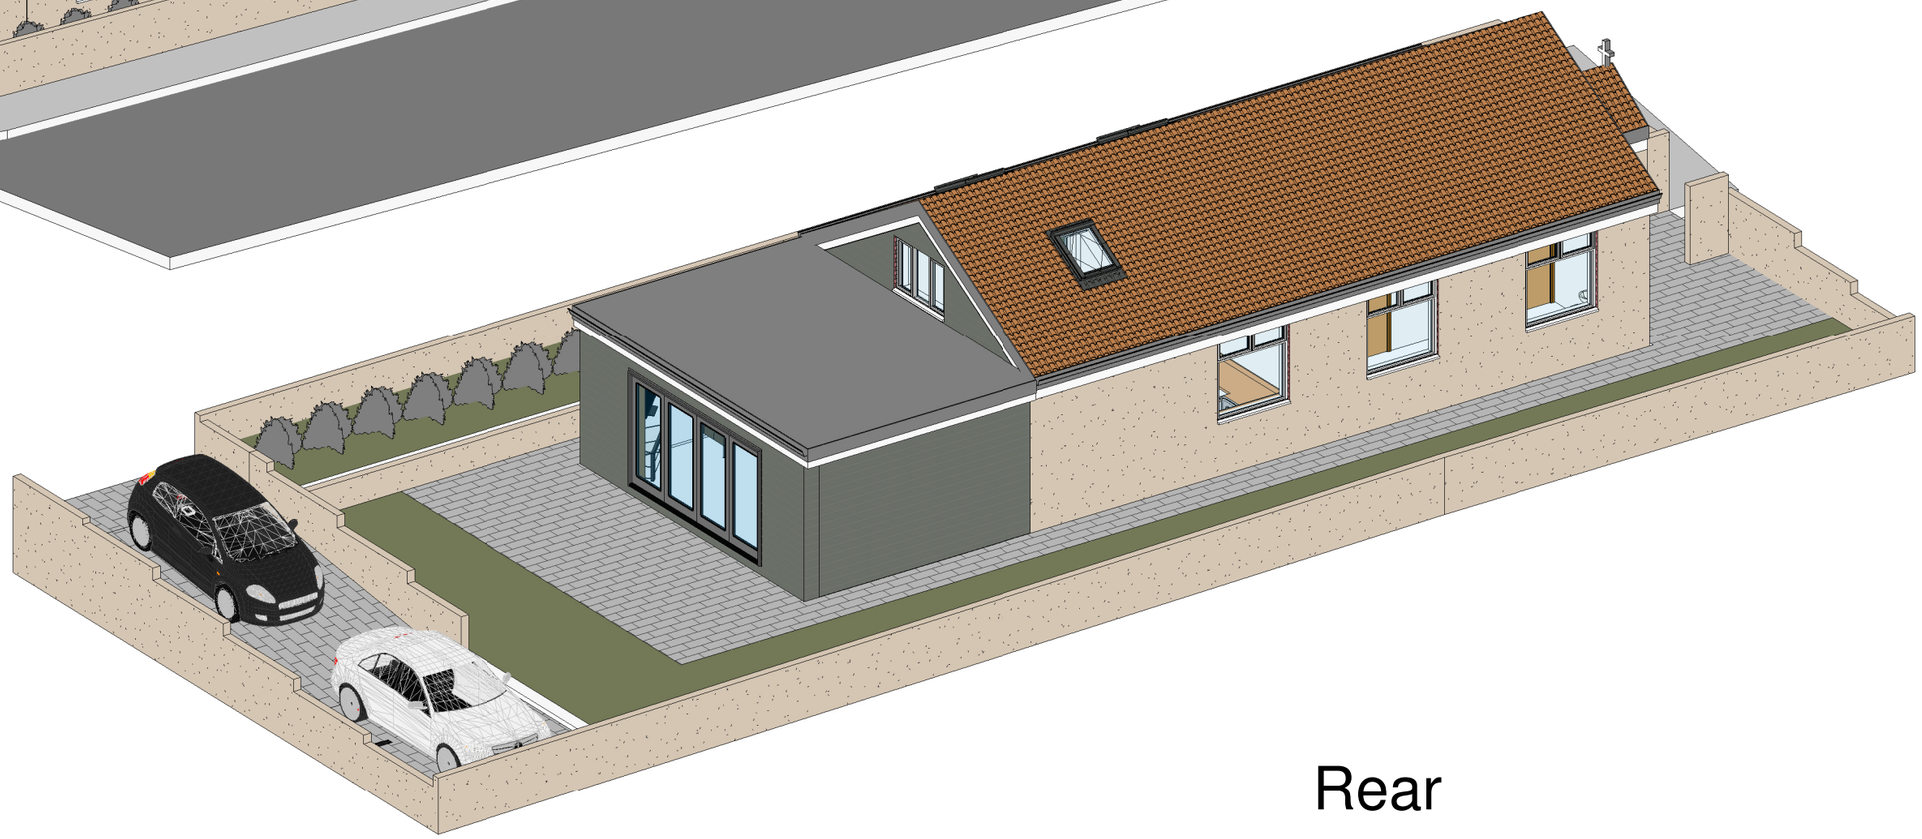

Rear

No.	Description	Date

www.ccs-solutions.co.uk

CODE	STATUS	SUITABILITY DESCRIPTION	PURPOSE OF ISSUE

PROJECT
Former St Peter's Church

SHEET
Draft 3D Visual

CLIENT
Mr Mark Jones

Date	Project number	Scale (@ A3)
14/07/2023	20012023	

Drawn by	DRWAING NUMBER	REV
CCS	A304	A

Checked by
Client

25/07/2023 12:27:03

Superseded