


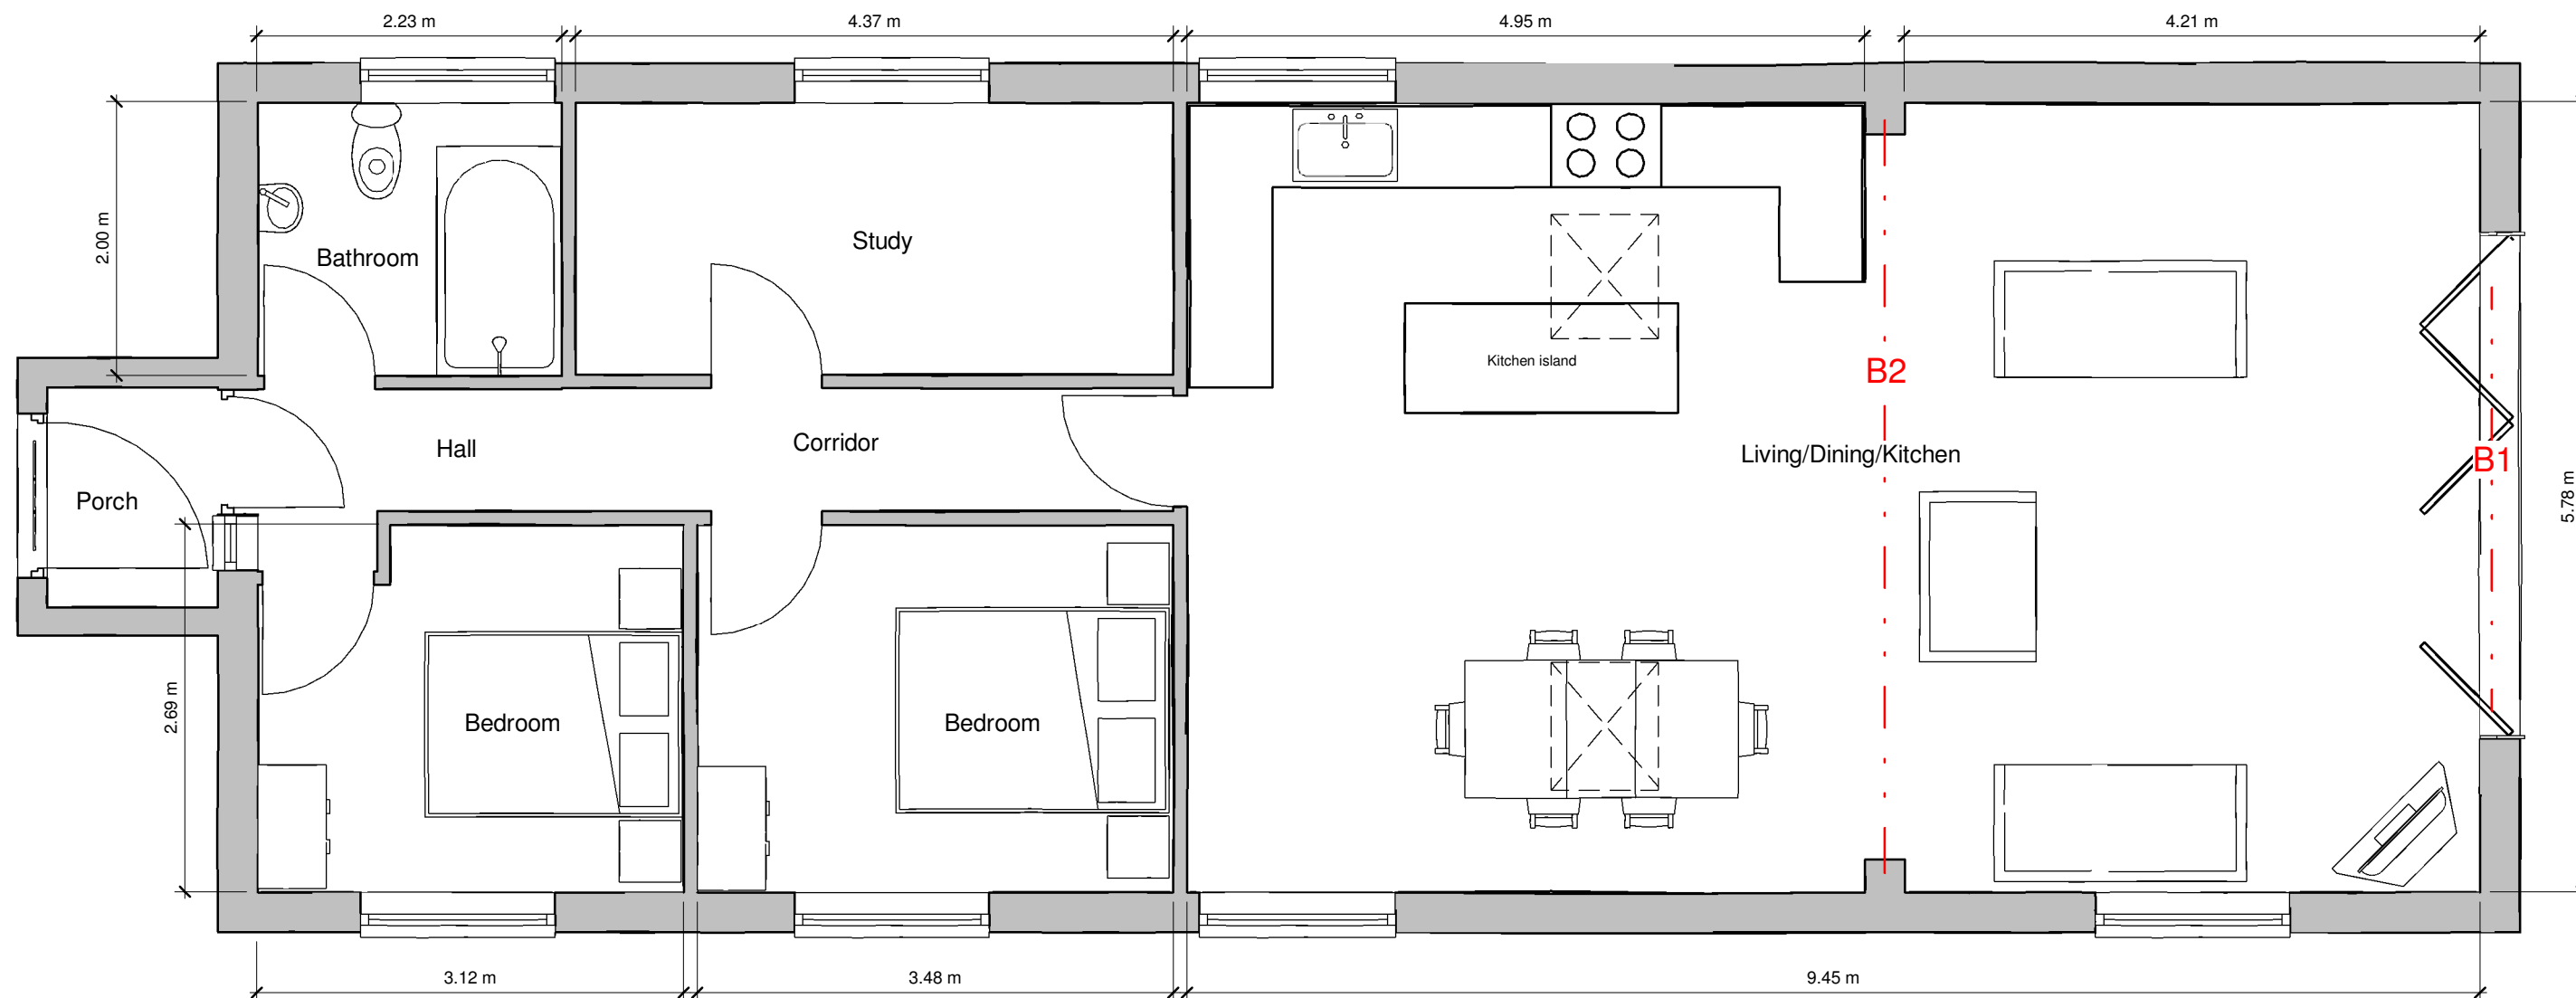

Proposed GF
1 : 50

	No.	Description	Date	 www.ccs-solutions.co.uk				PROJECT		CLIENT			
								Former St Peter's Church		Mr Mark Jones			
				CODE	STATUS	SUITABILITY DESCRIPTION	PURPOSE OF ISSUE	SHEET	Date		Project number	Scale (@ A3)	
									14/07/2023		20012023	1 : 50	
									Drawn by		DRWAING NUMBER		REV
									CCS		A303		B
									Checked by				
									Client				