


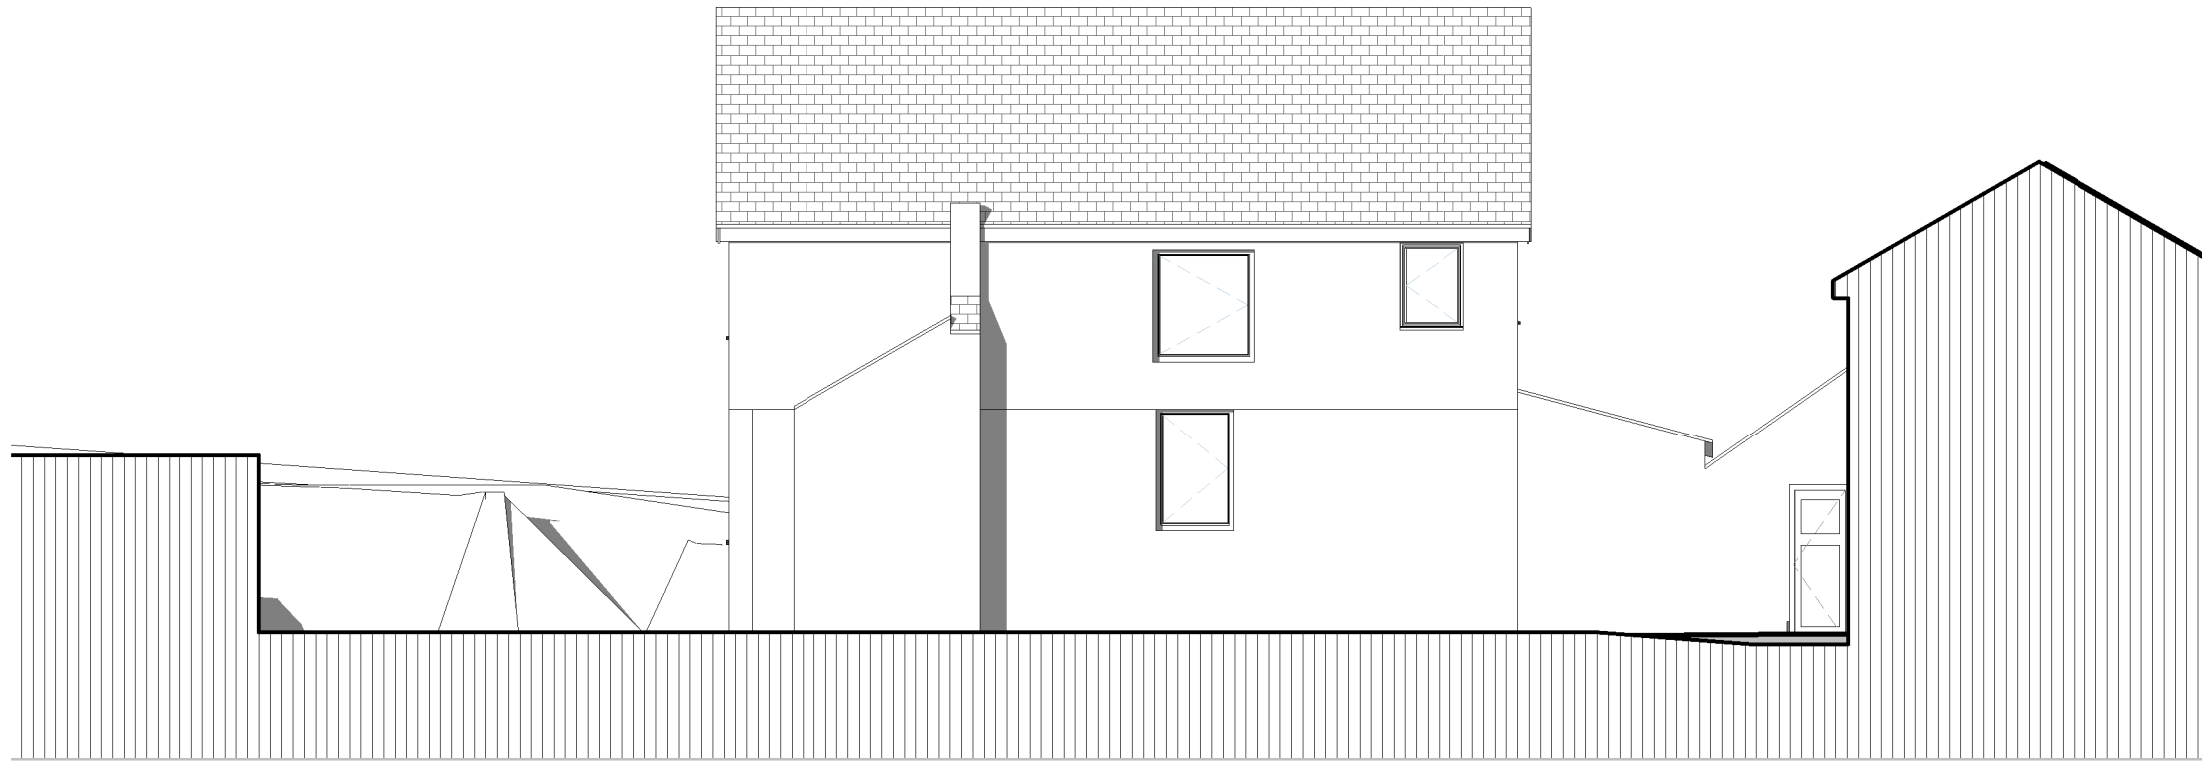

EXISTING ELEVATION 03 (REAR)

1 : 100



EXISTING ELEVATION 04 (STREET SCENE)

1 : 100

No.	Description	Date

PROJECT	CLIENT		
	Owner		
SHEET	First Issue Date	Project number	Scale (@ A3)
	14/07/2022	202210	1 : 100
EXISTING ELEVATION 03 & 04		DRAWING NUMBER	REV
PLANNING		041	