


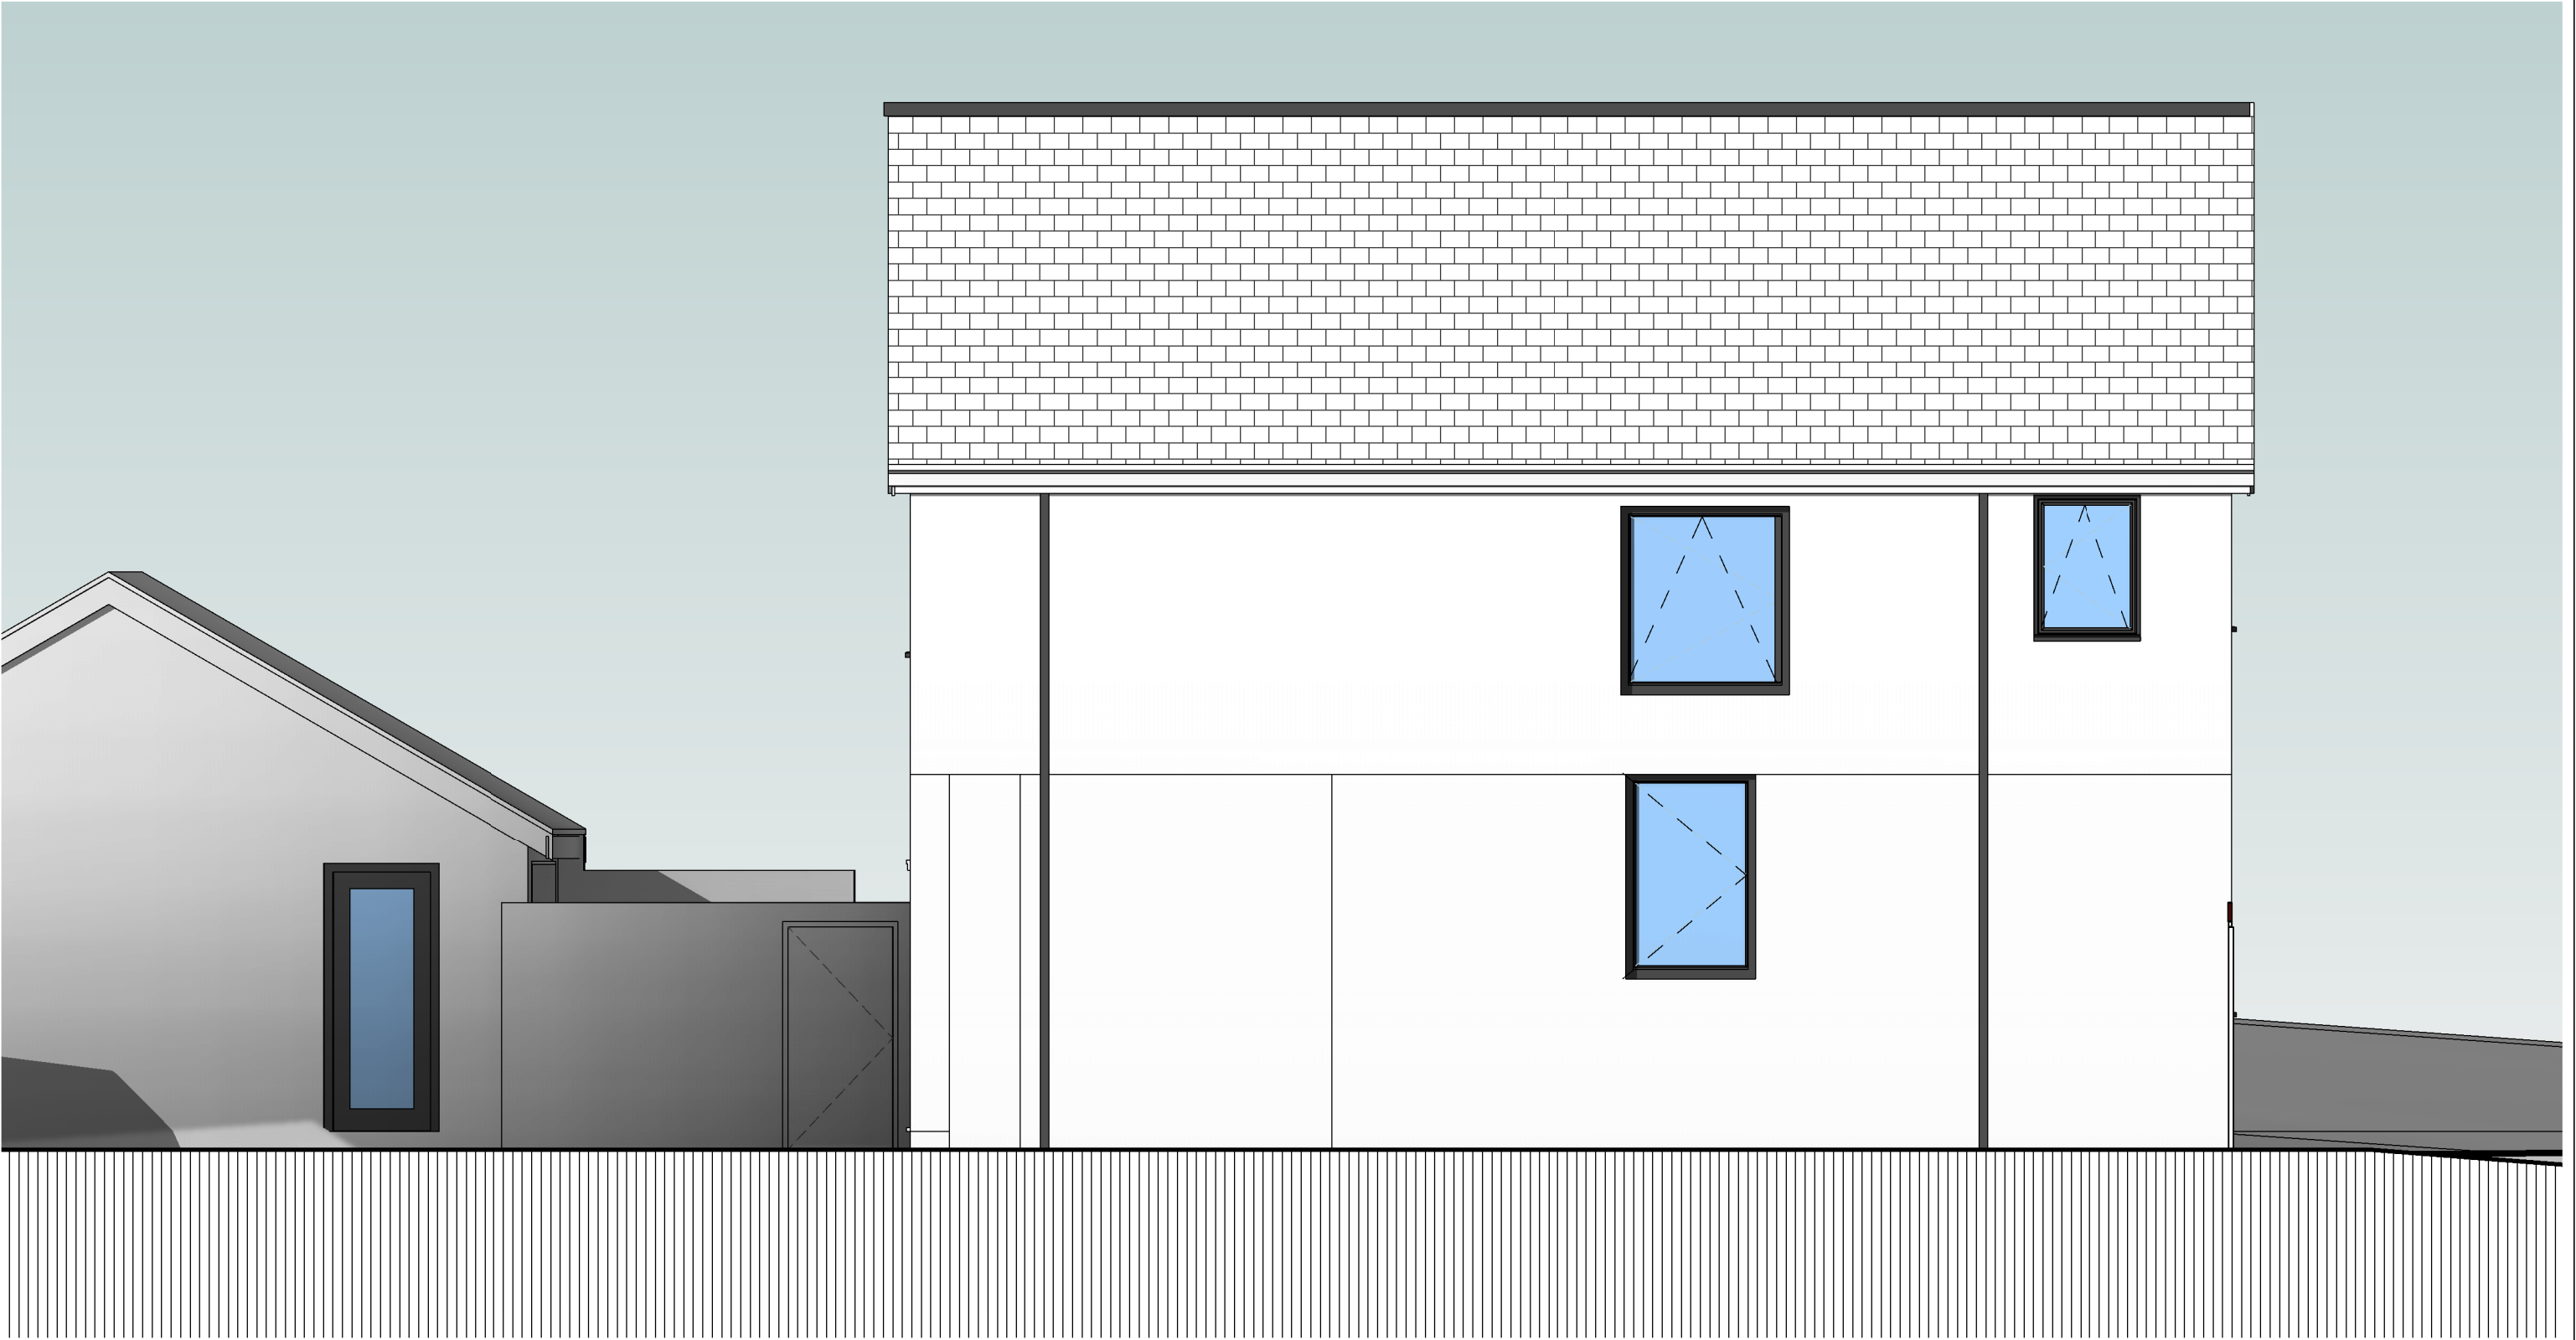

ELEVATION 03 (REAR)

No.	Description	Date

PROJECT	CLIENT		
	Owner		
	First Issue Date	Project number	Scale (@ A3)
SHEET	14/07/2022	202210	1 : 50
	DRAWING NUMBER		REV
	142		