



Superseded

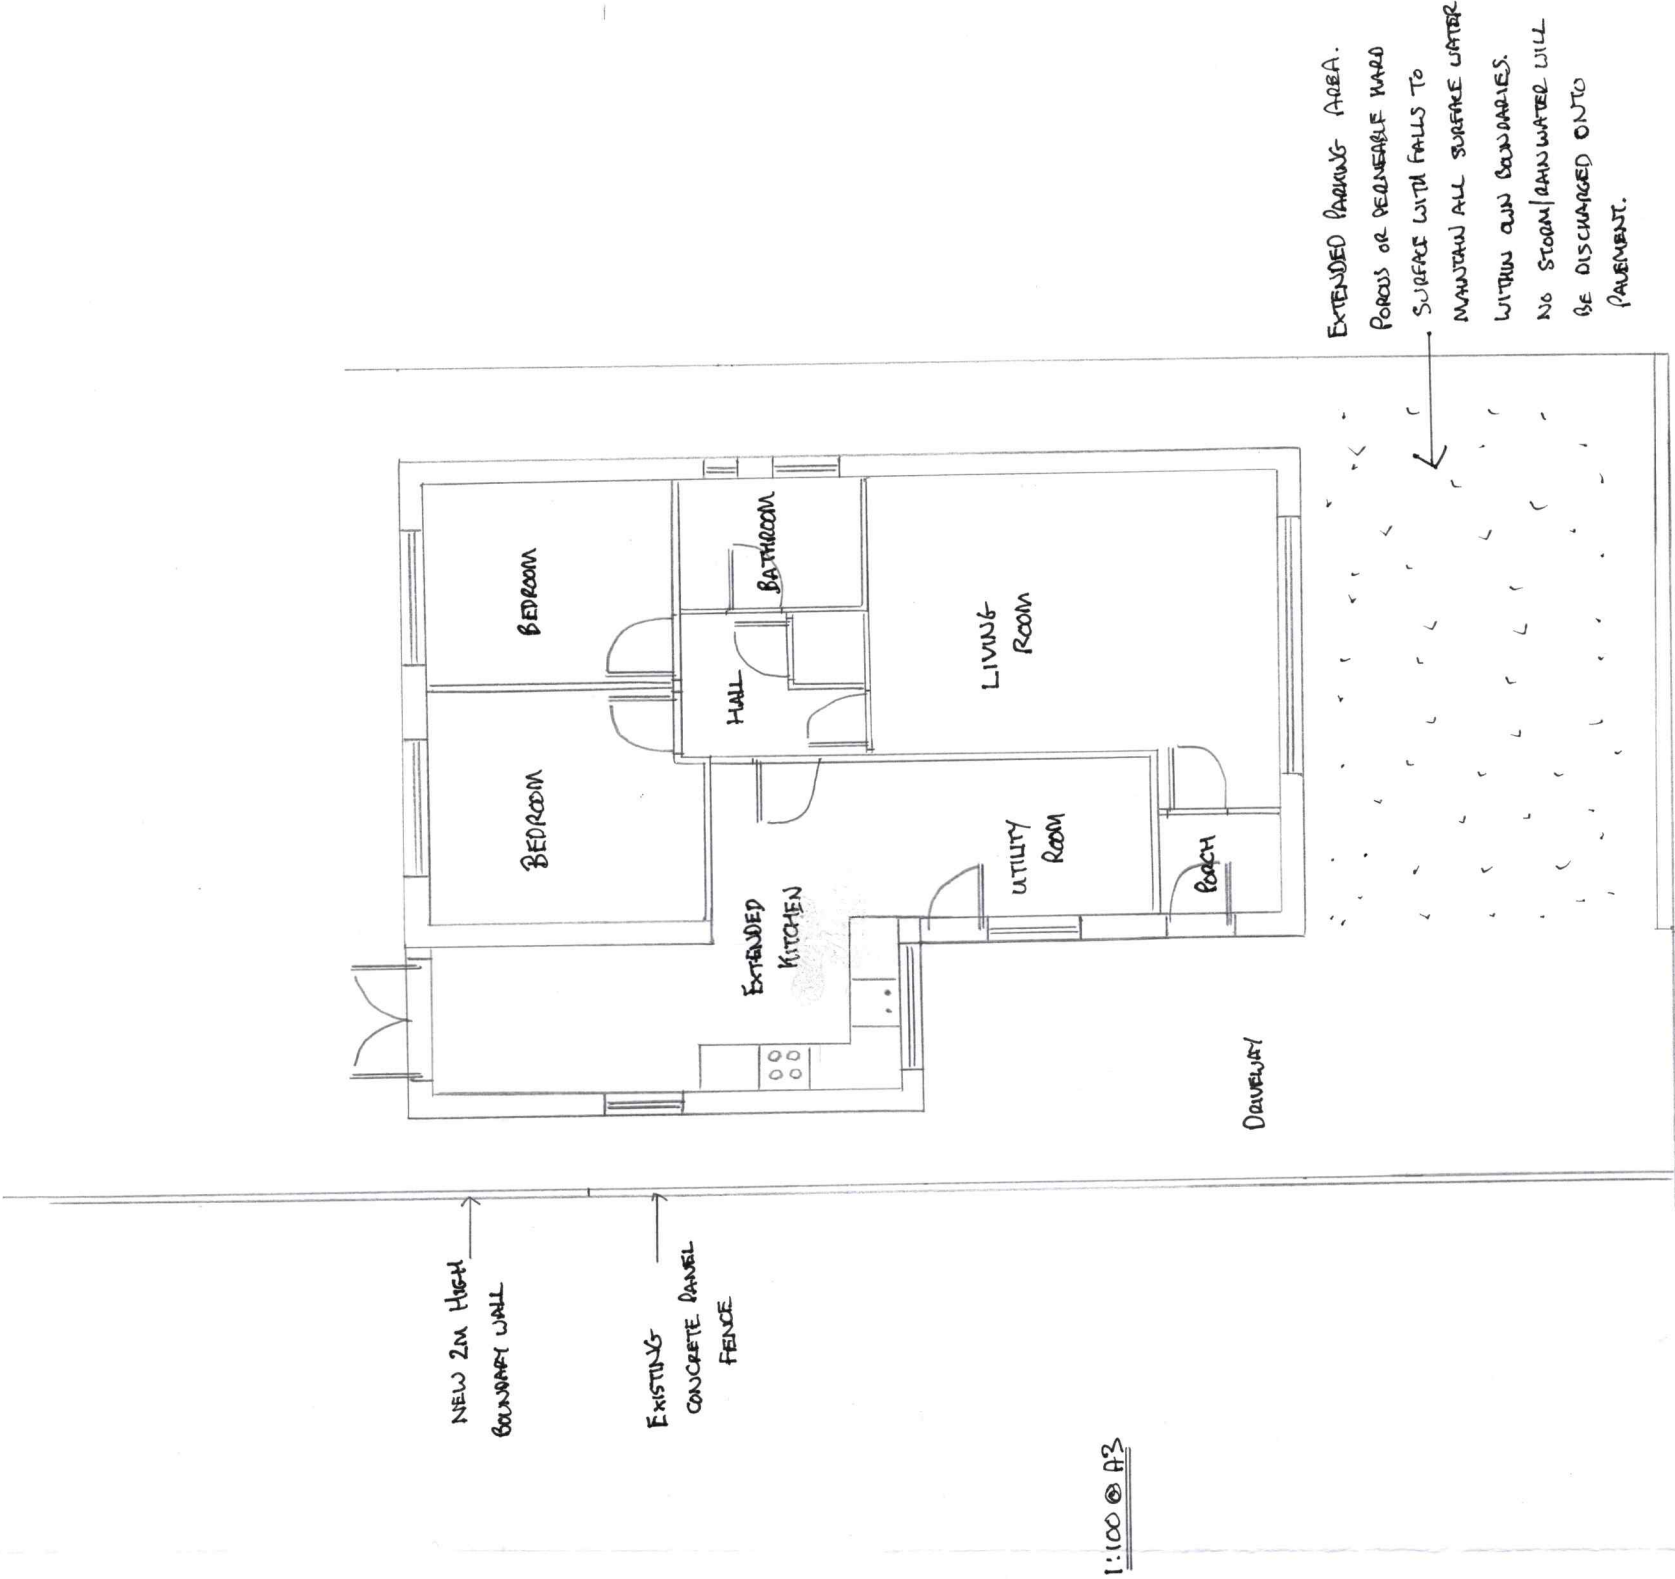

PAVEMENT CROSSOVER IS
ALREADY IN PLACE FOR
EXISTING DRIVEWAY AND
WILL NOT NEED TO BE
EXTENDED

GROUND FLOOR
PLAN PROPOSED

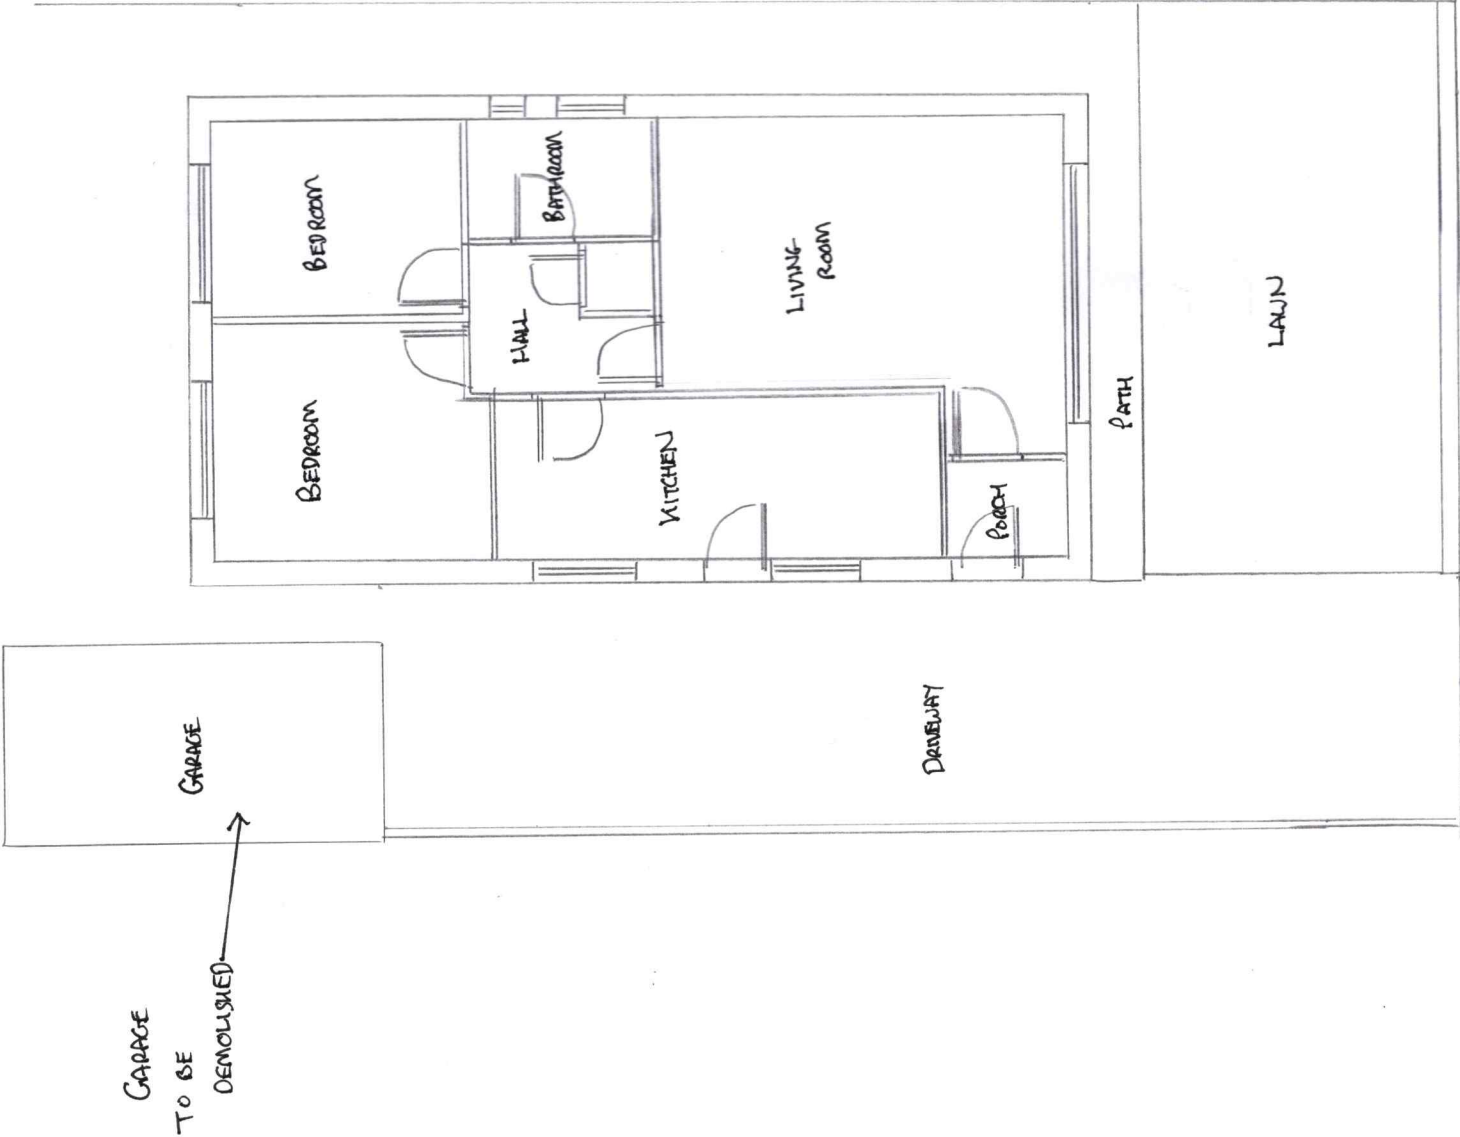

GROUND FLOOR
PLAN EXISTING