
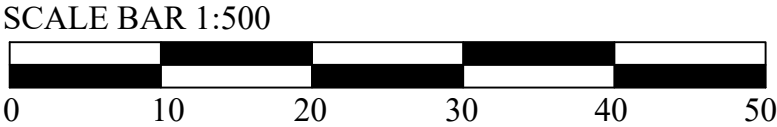


Superseded

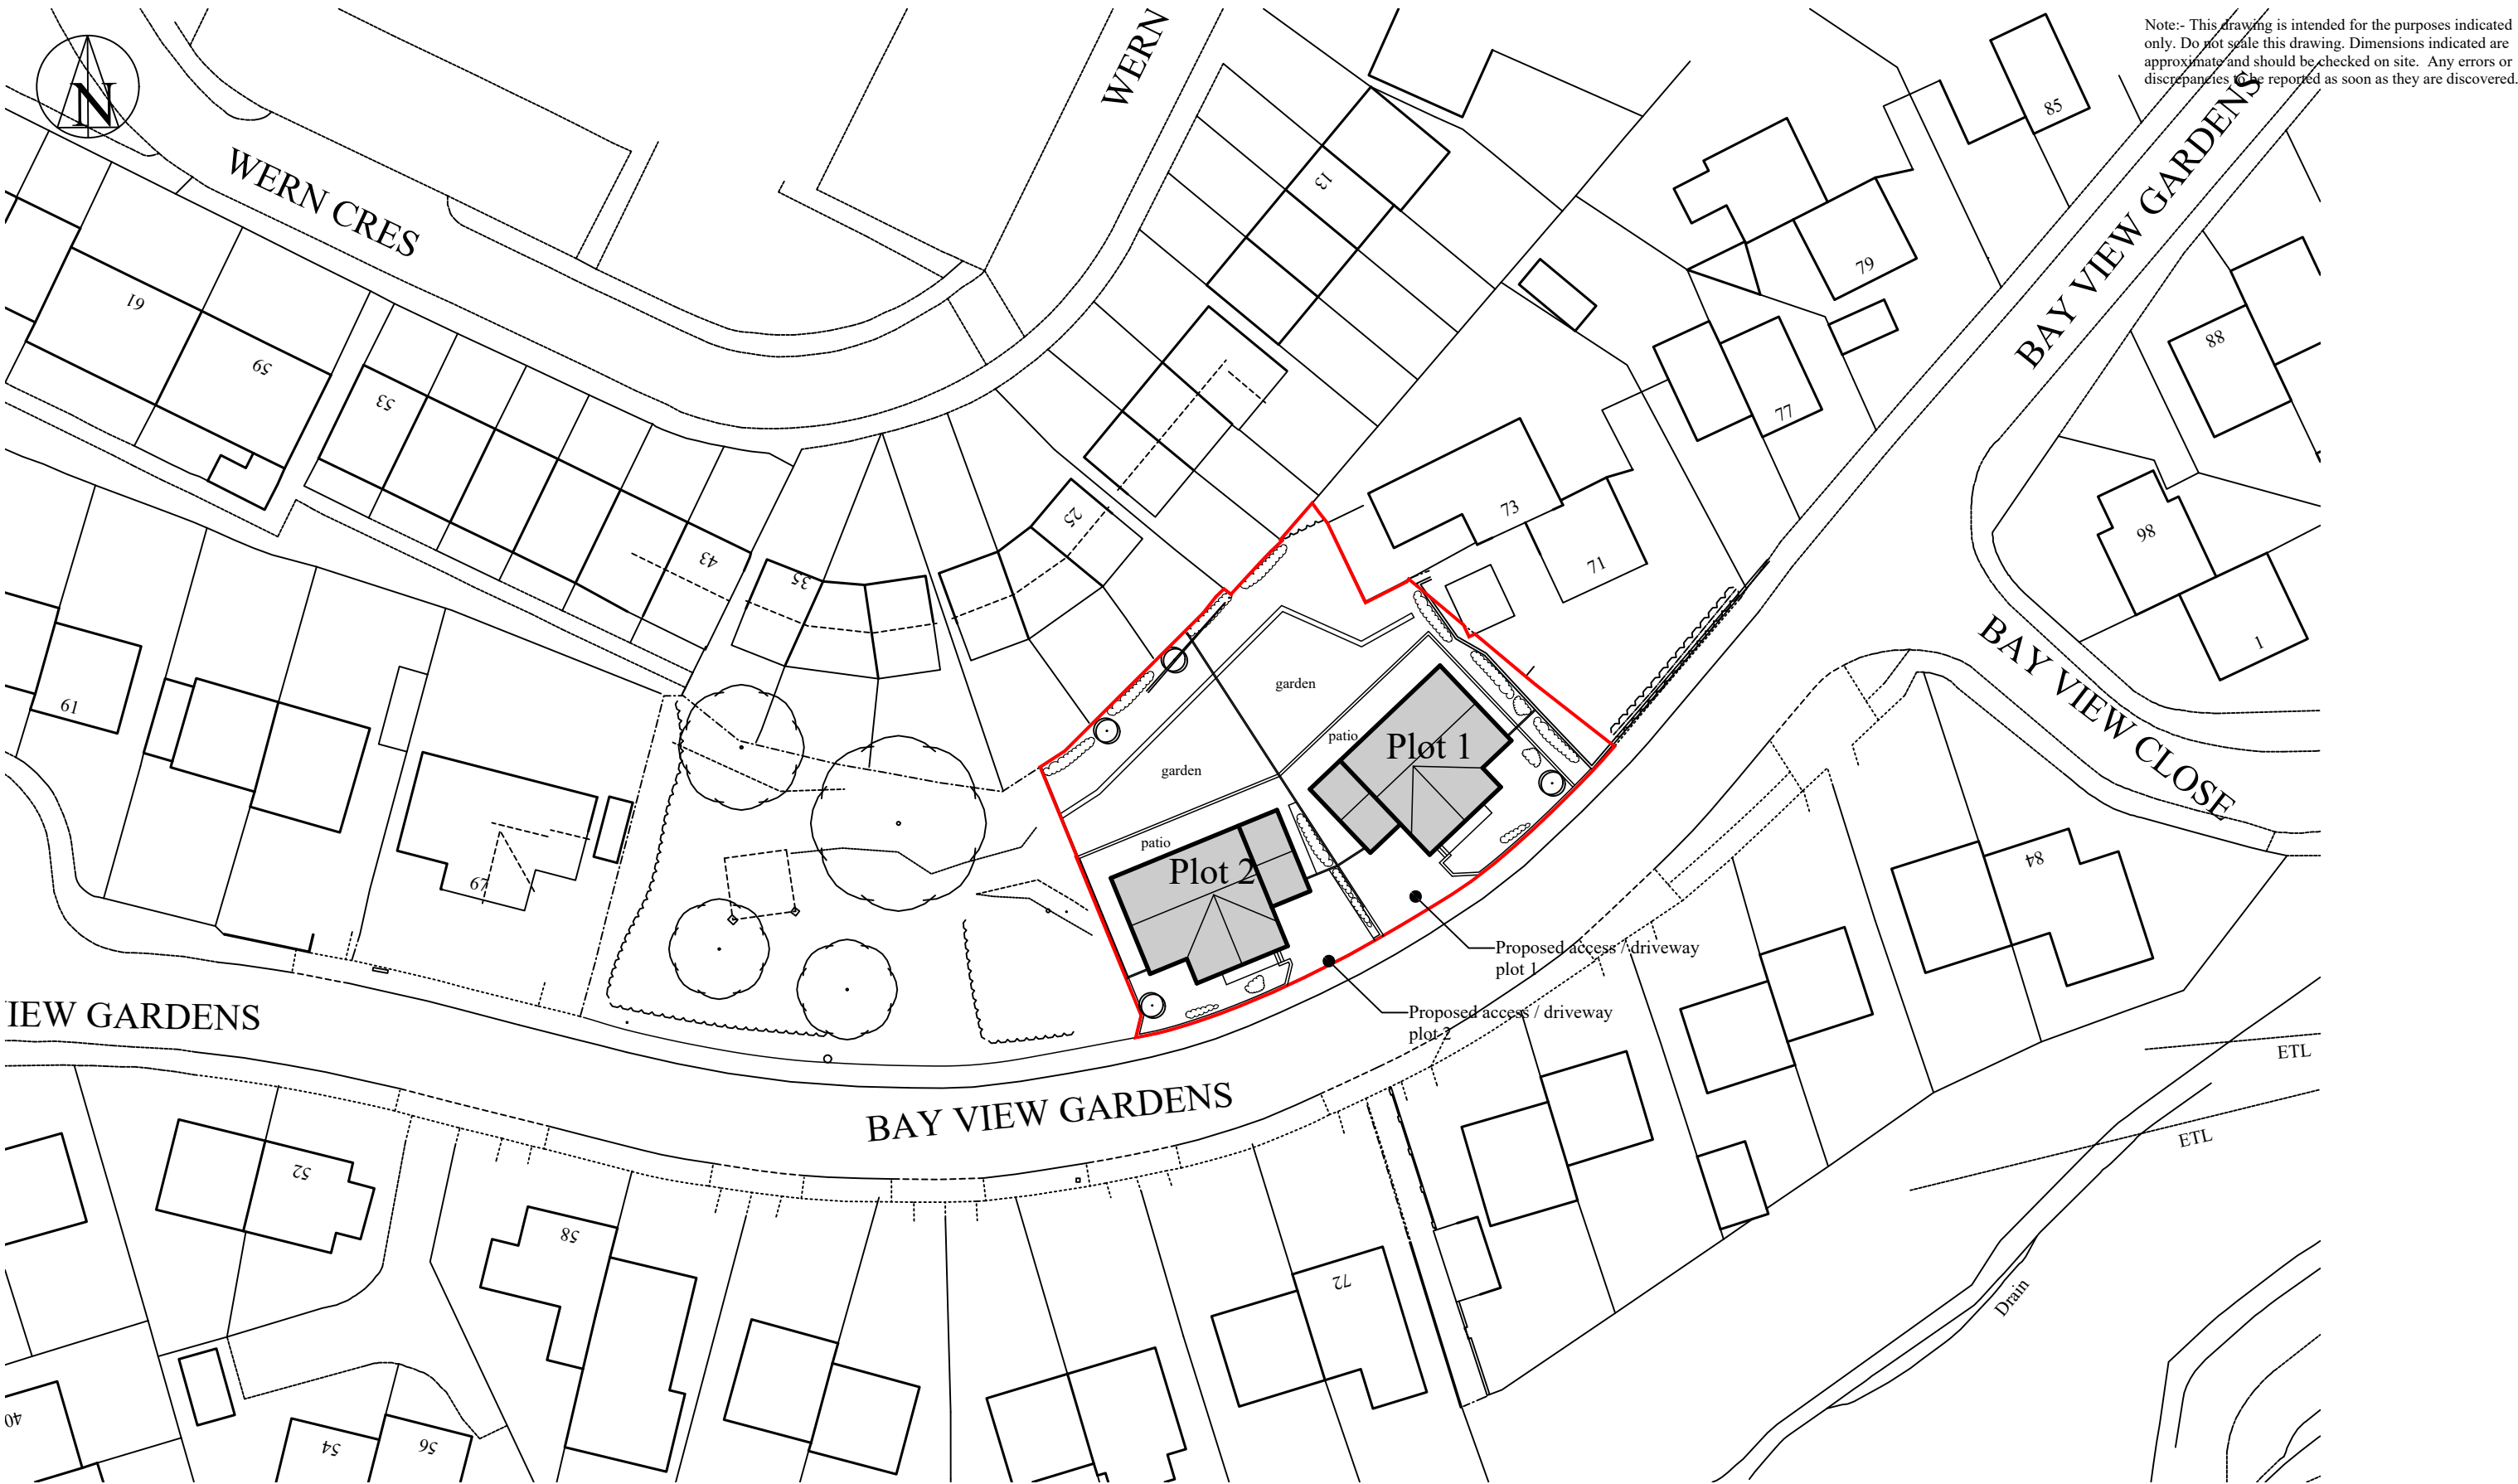

Land Enhancement Services Ltd The Hawthorns, Cockett Valley, Sketty, Swansea. SA2 0FD. Mob. :07702 537094 E-mail : landenhancement@live.com				
Client: Land Enhancement Services Ltd		Project: Proposed housing on land adjoining 73, Bay View Gardens, Skewen, Neath. SA10 6NF		Drawing: Proposed block plan
Scale: 1:500	Date: April 2023	Job No.: 1203.P32	Rev.: B	A3