

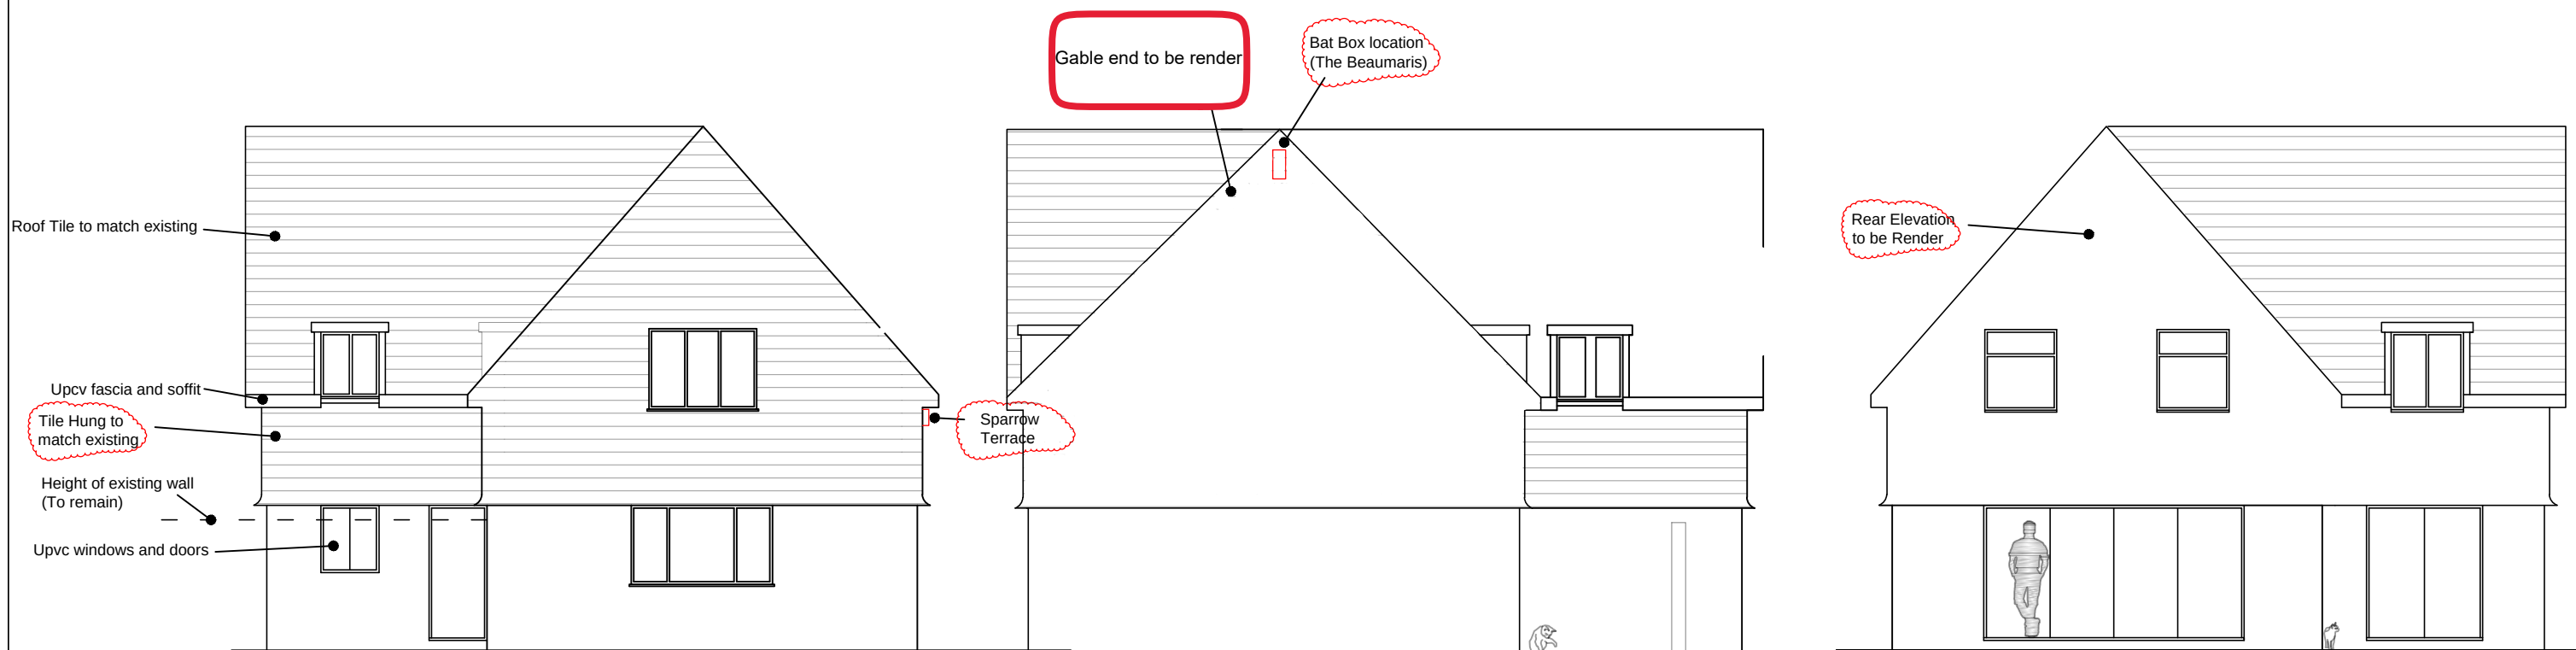


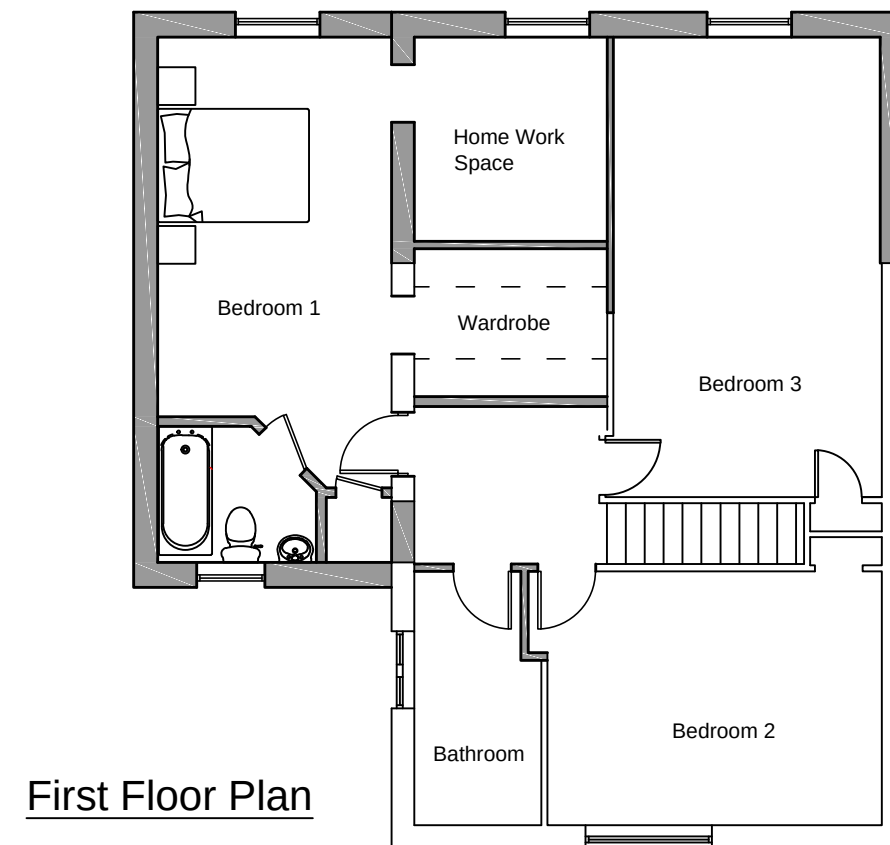

Front Elevation

Side Elevation

Rear Elevation

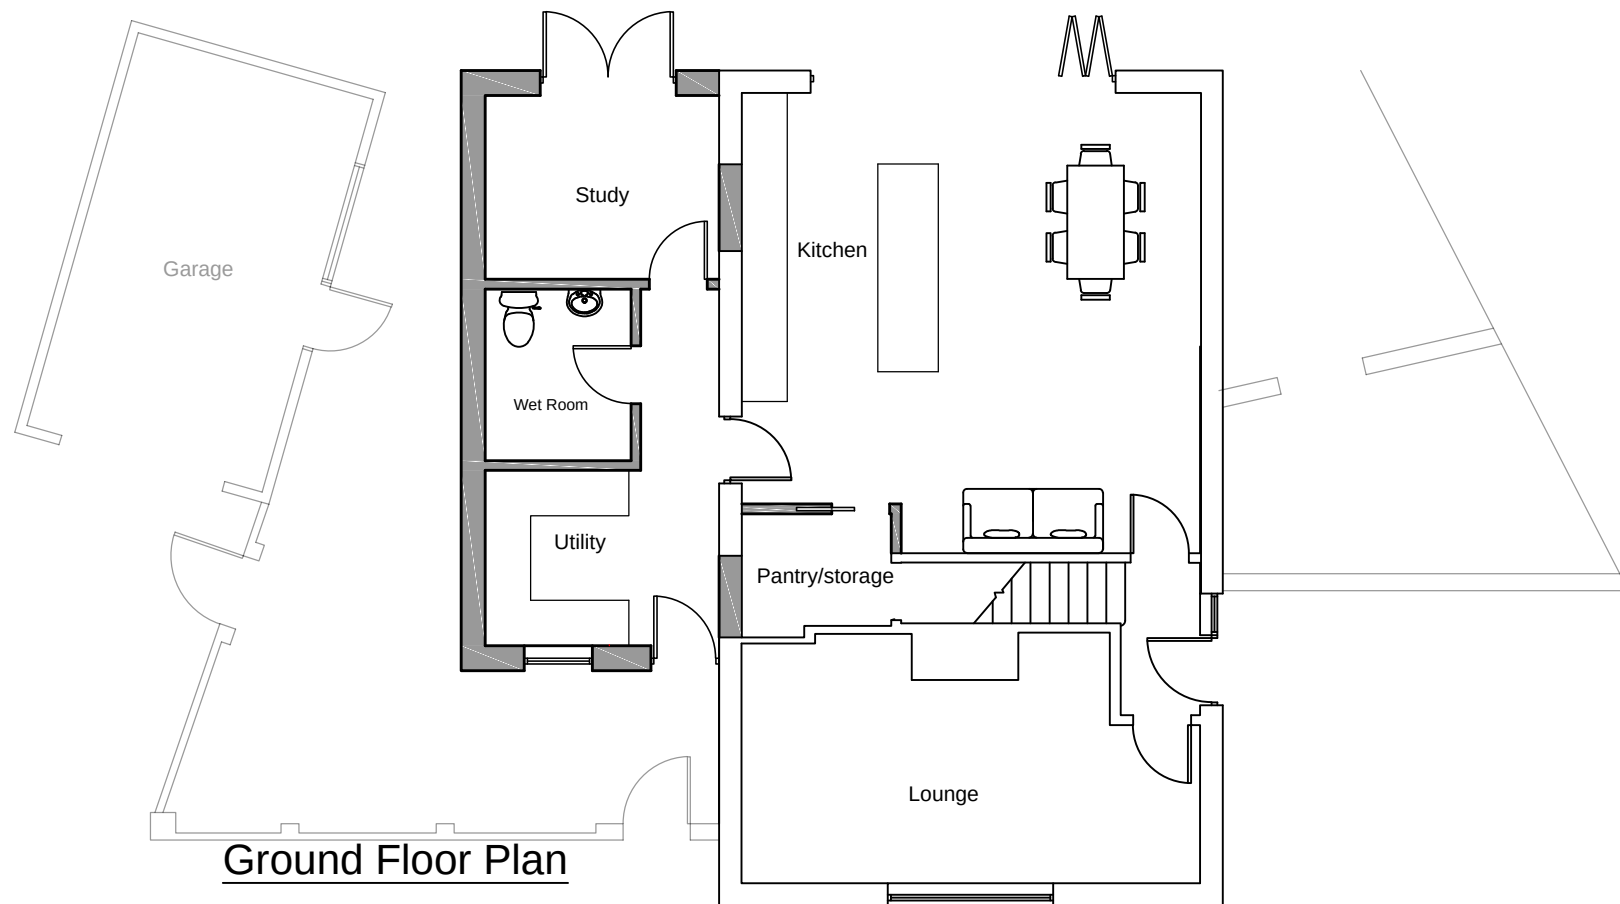

Sparrow terrace



Bat Box




|                            |                 |                                                 |                       |                                                       |                     |  |
|----------------------------|-----------------|-------------------------------------------------|-----------------------|-------------------------------------------------------|---------------------|--|
| CLIENT<br>Mr Rachel Mellin |                 | JOB TITLE<br>Extension to<br>19 Prettyman Drive |                       | DRNG. TITLE<br>Proposed floor plans and<br>elevations |                     |  |
| DATE:<br>December 2021     | SCALE:<br>1:100 | A3                                              | DRNG. NO.<br>21.16.02 | REV.<br>03                                            | PURPOSE<br>Planning |  |

This drawing is copyright ©  
NOTE: All dimensions to be checked on  
site and not scaled from the drawing.

Ferndale Architectural Solutions LTD  
98 Neath Road, Resolven, Neath, SA11 4AN Tel: 07970808768 Email: owen@ferndaleas.co.uk

This drawing is copyright ©  
NOTE: All dimensions to be checked on  
site and not scaled from the drawing.

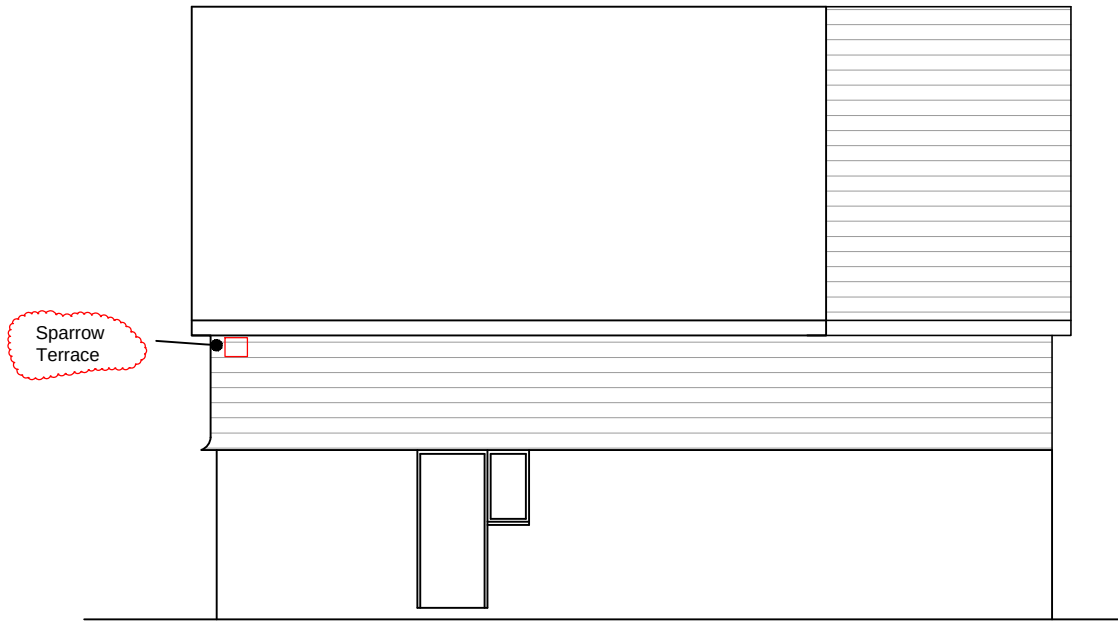

End Elevation



|                            |  |                                                 |  |                                       |                       |            |
|----------------------------|--|-------------------------------------------------|--|---------------------------------------|-----------------------|------------|
| CLIENT<br>Mr Rachel Mellin |  | JOB TITLE<br>Extension to<br>19 Prettyman Drive |  | DRNG. TITLE<br>Proposed End Elevation |                       |            |
| DATE:<br>December 2021     |  | SCALE:<br>1:100                                 |  | A4                                    | DRNG. NO.<br>21.16.03 | REV.<br>03 |
|                            |  |                                                 |  |                                       | PURPOSE<br>Planning   |            |