



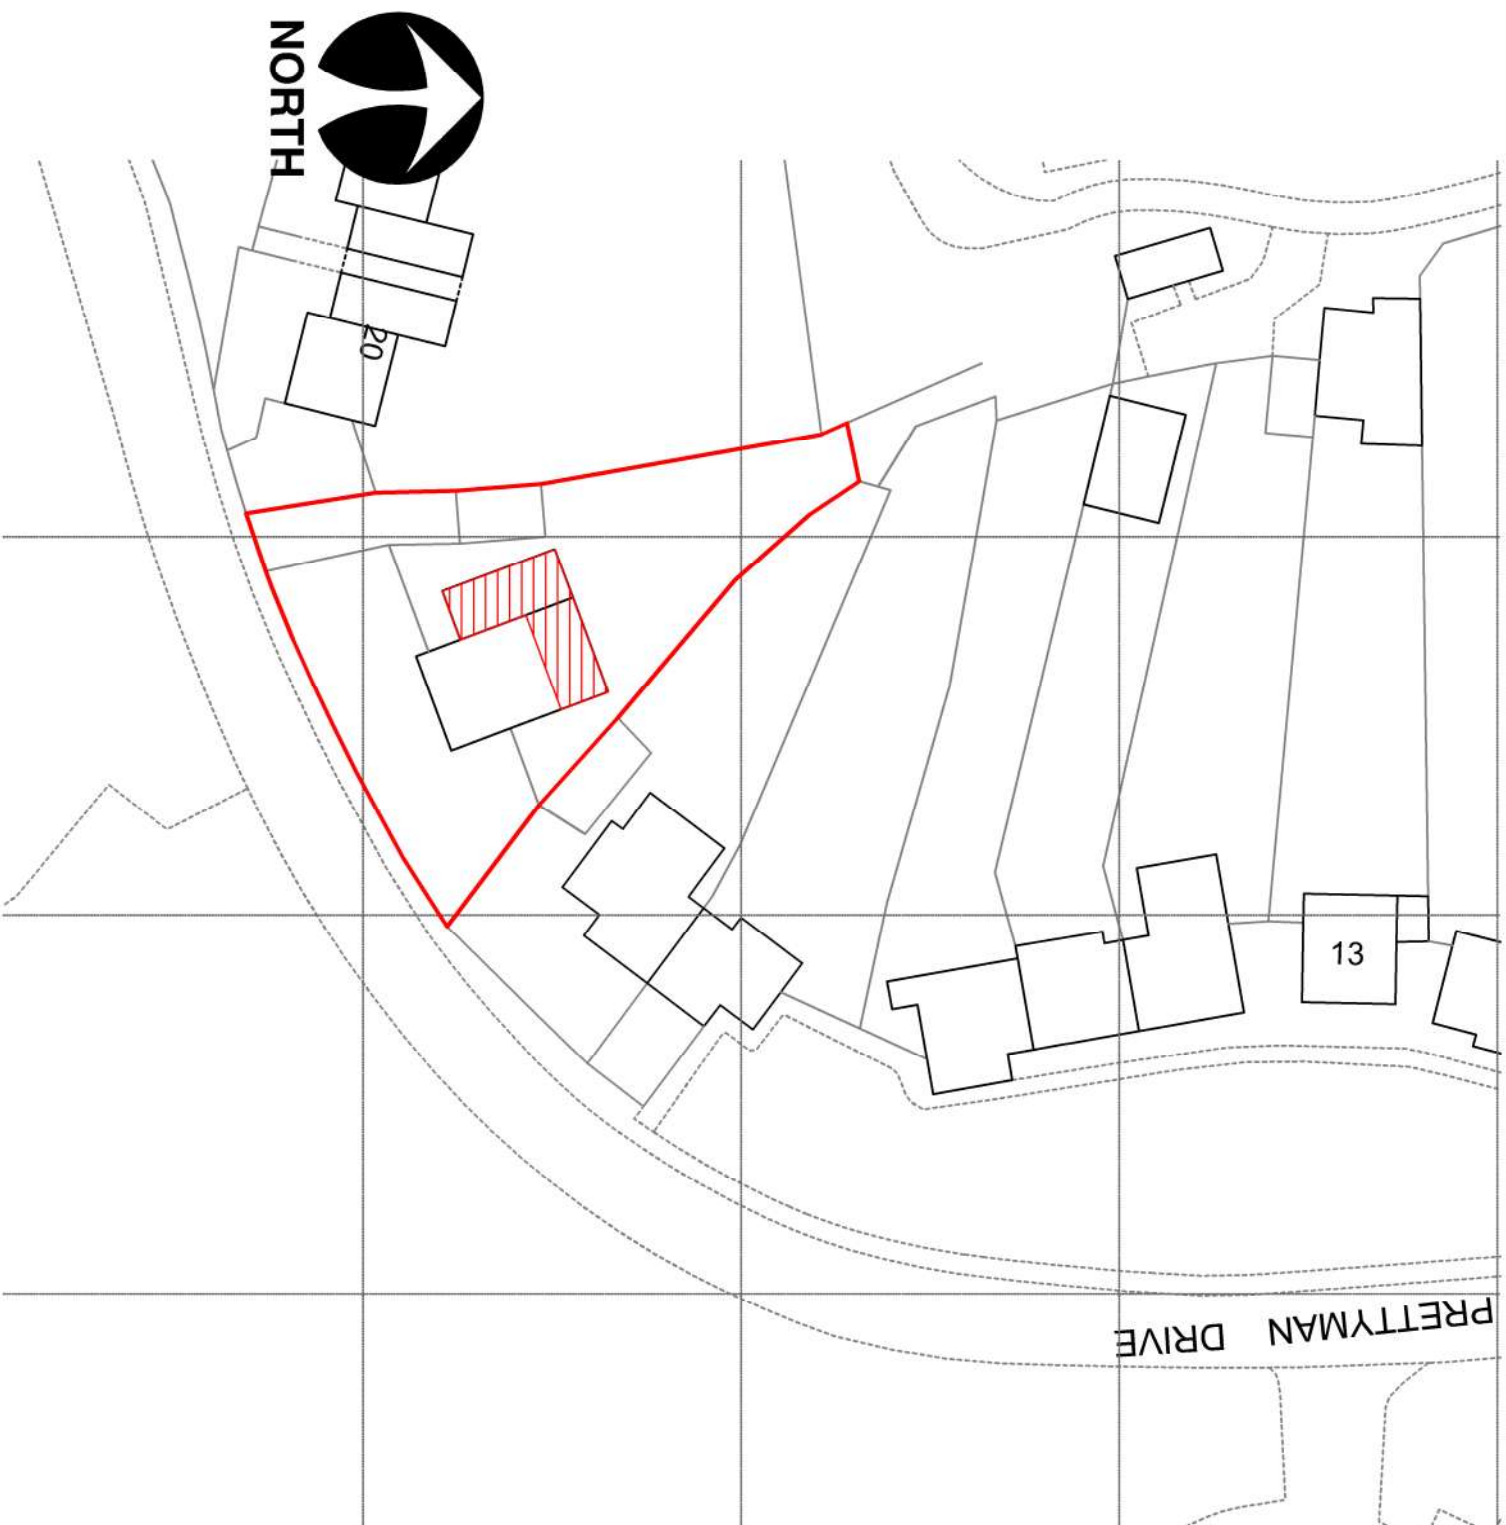

Block Plan 1-500

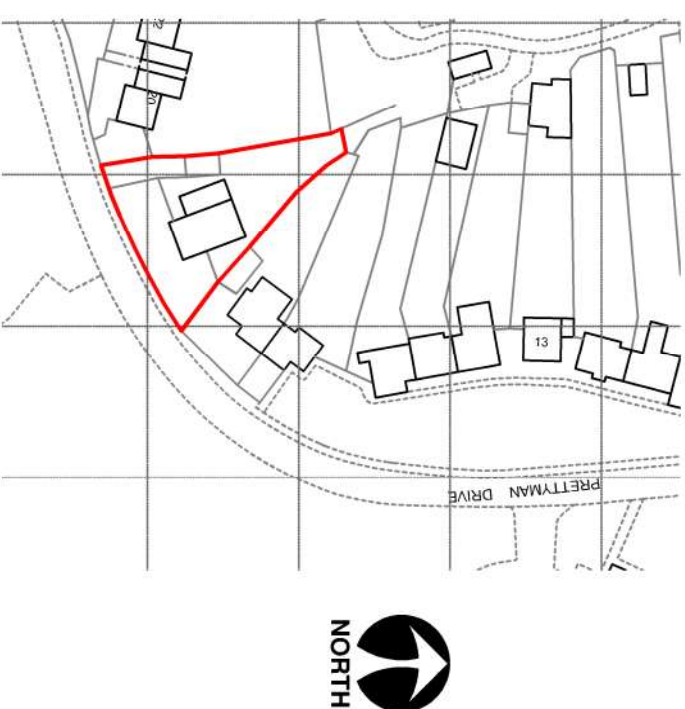

Location Plan 1-1250

This drawing is copyright ©
NOTE: All dimensions to be checked on
site and not scaled from the drawing.



CLIENT Mr Rachel Mellin		JOB TITLE Extension to 19 Prettyman Drive		DRWG TITLE Os Extract	
DATE: December 2021	SCALE: As Shown	A3	DRWG NO. 21.16.04	REV. ---	PURPOSE: Planning

Ferdale Architectural Solutions LTD
98 Neath Road, Resolven, Neath, SA11 4AN Tel:07970808768 Email: owen@ferdaleas.co.uk