


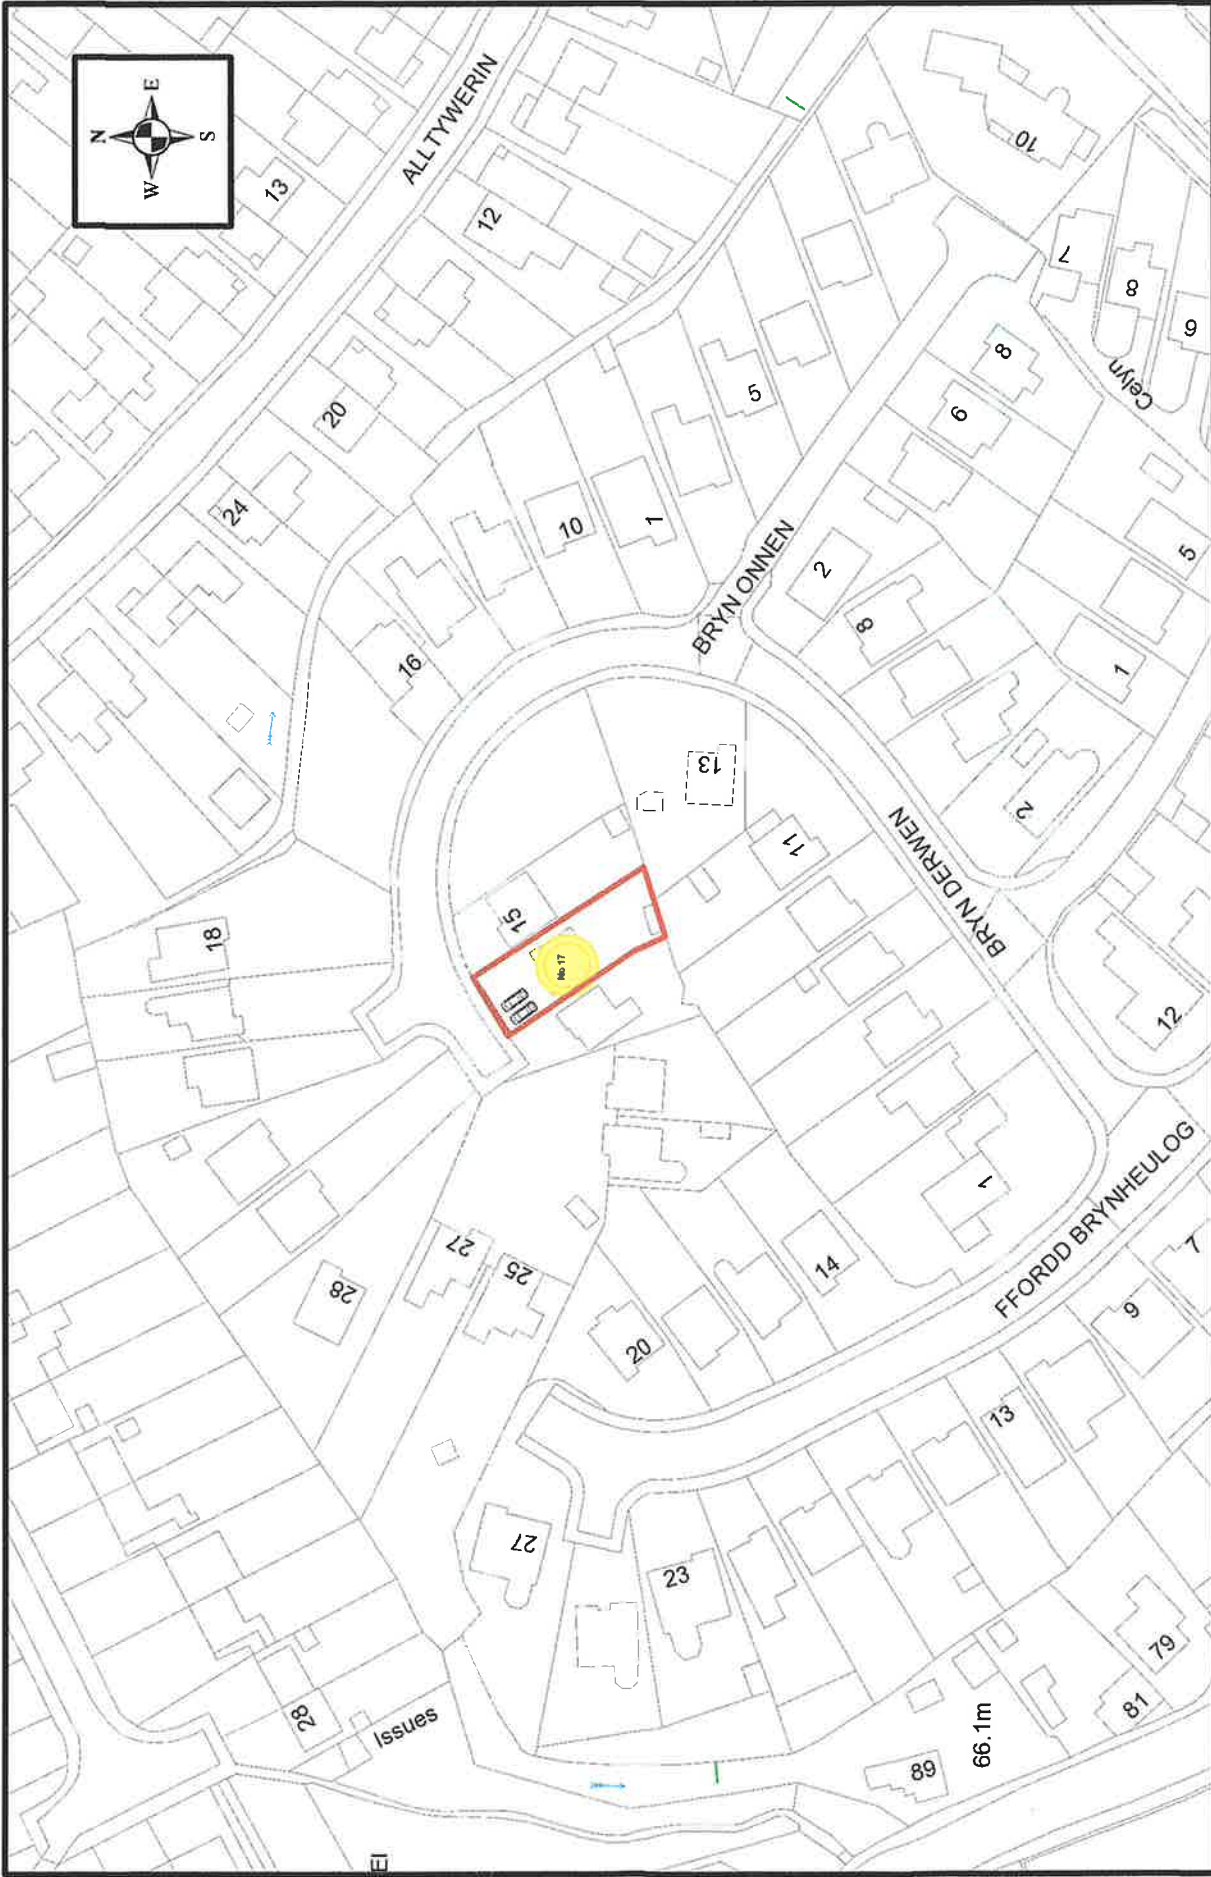

17.07.23	1:1250	
	Drawn by	Checked by
DD		
17BrynDerwen 3		

Notes

Dimensions are in millimetres unless otherwise stated.

LOCATION PLAN

PROPOSED ALTERATIONS AT
17 BRYN DERWEN,
PONTARDAWE