
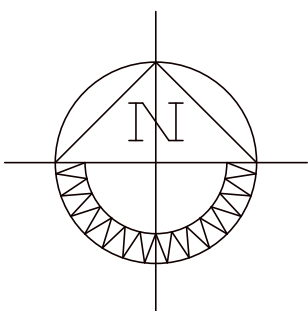


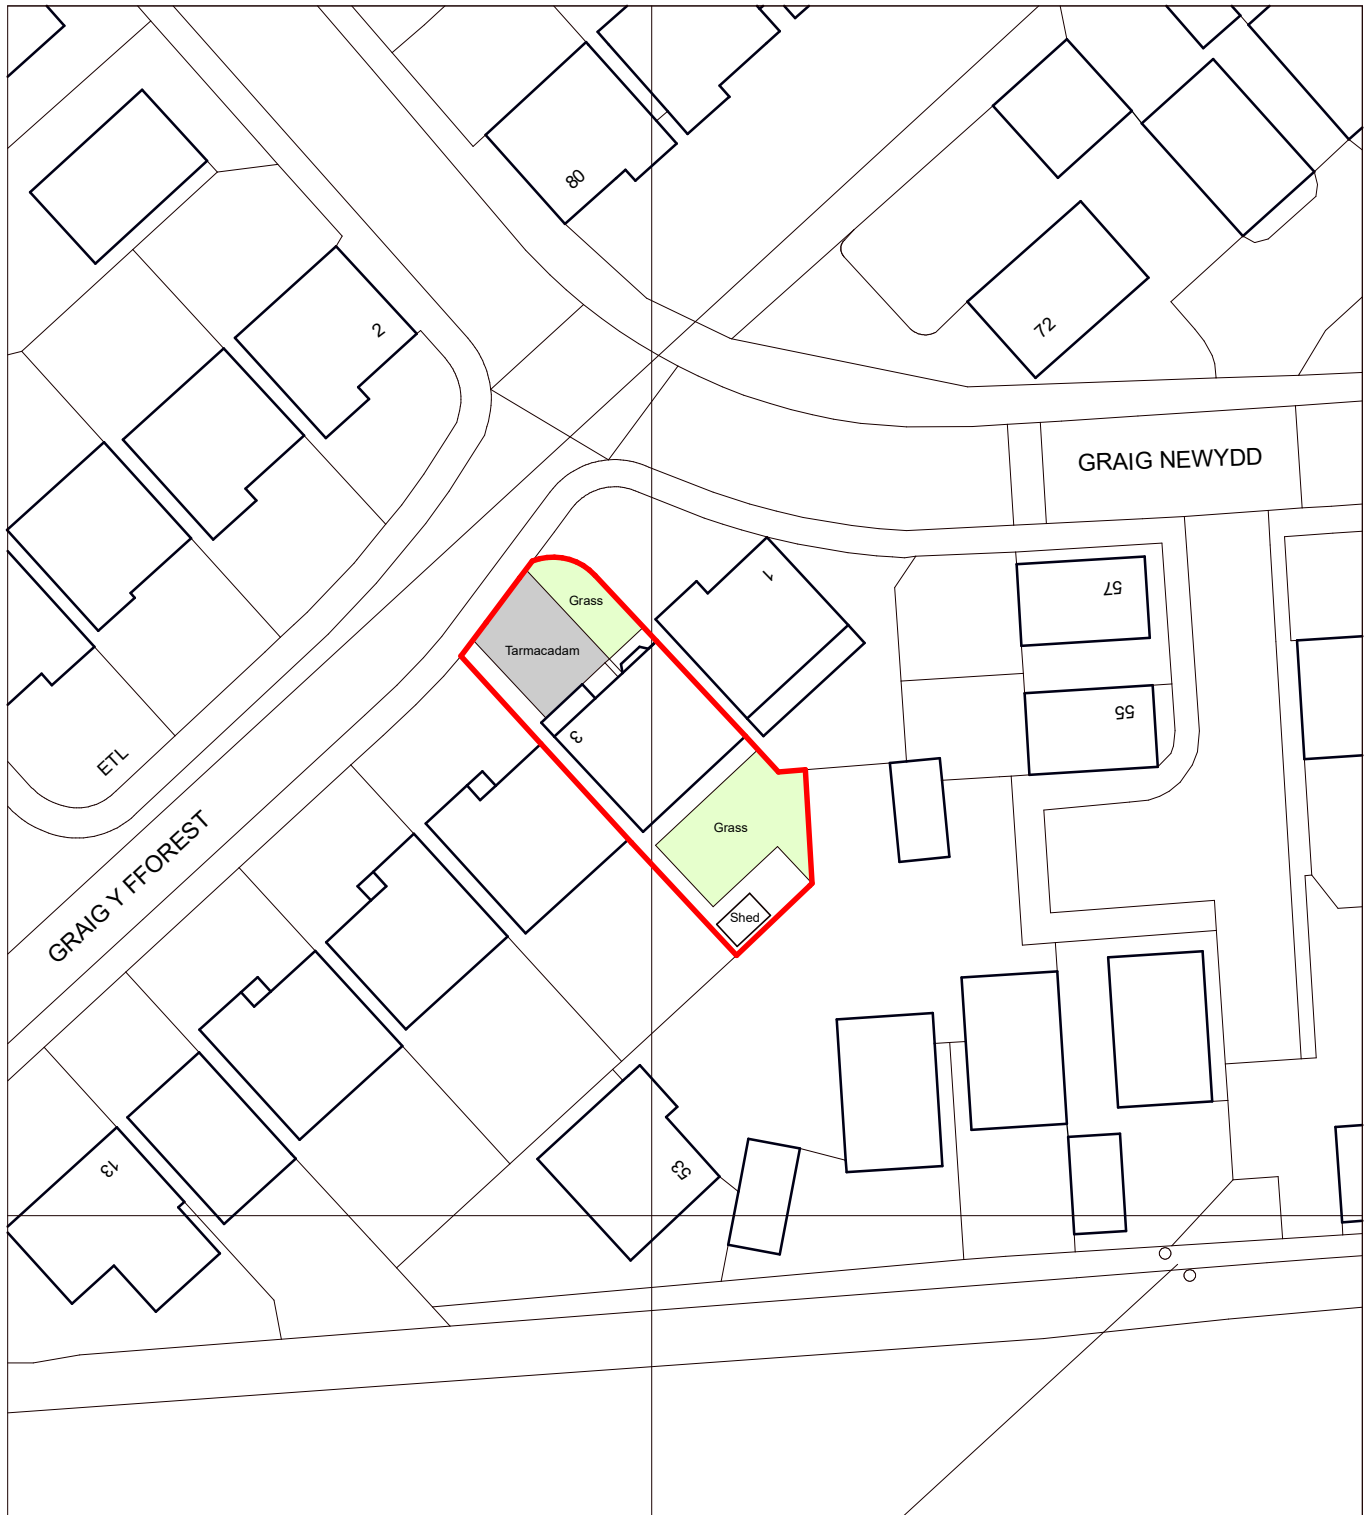

3 GRAIG Y FFOREST, GODRERGRAIG, SWANSEA
Mr & Mrs Singh

SCHEME DESIGN: Existing Block Plan

2333-06A

1:500 @ A4

June 2023

