

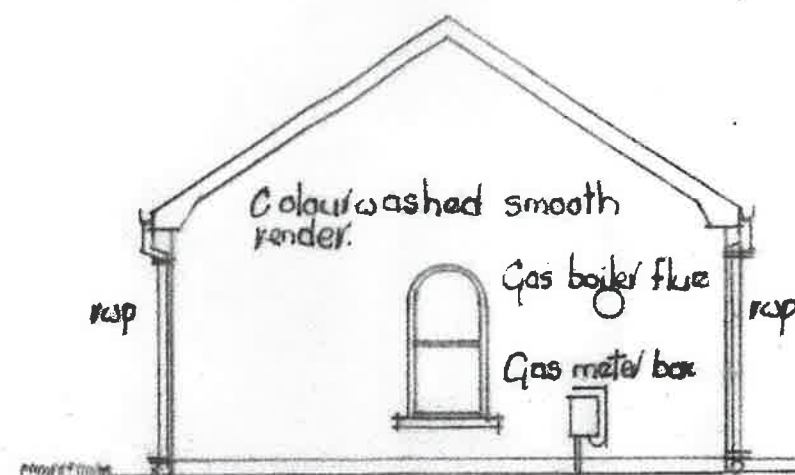


EXISTING

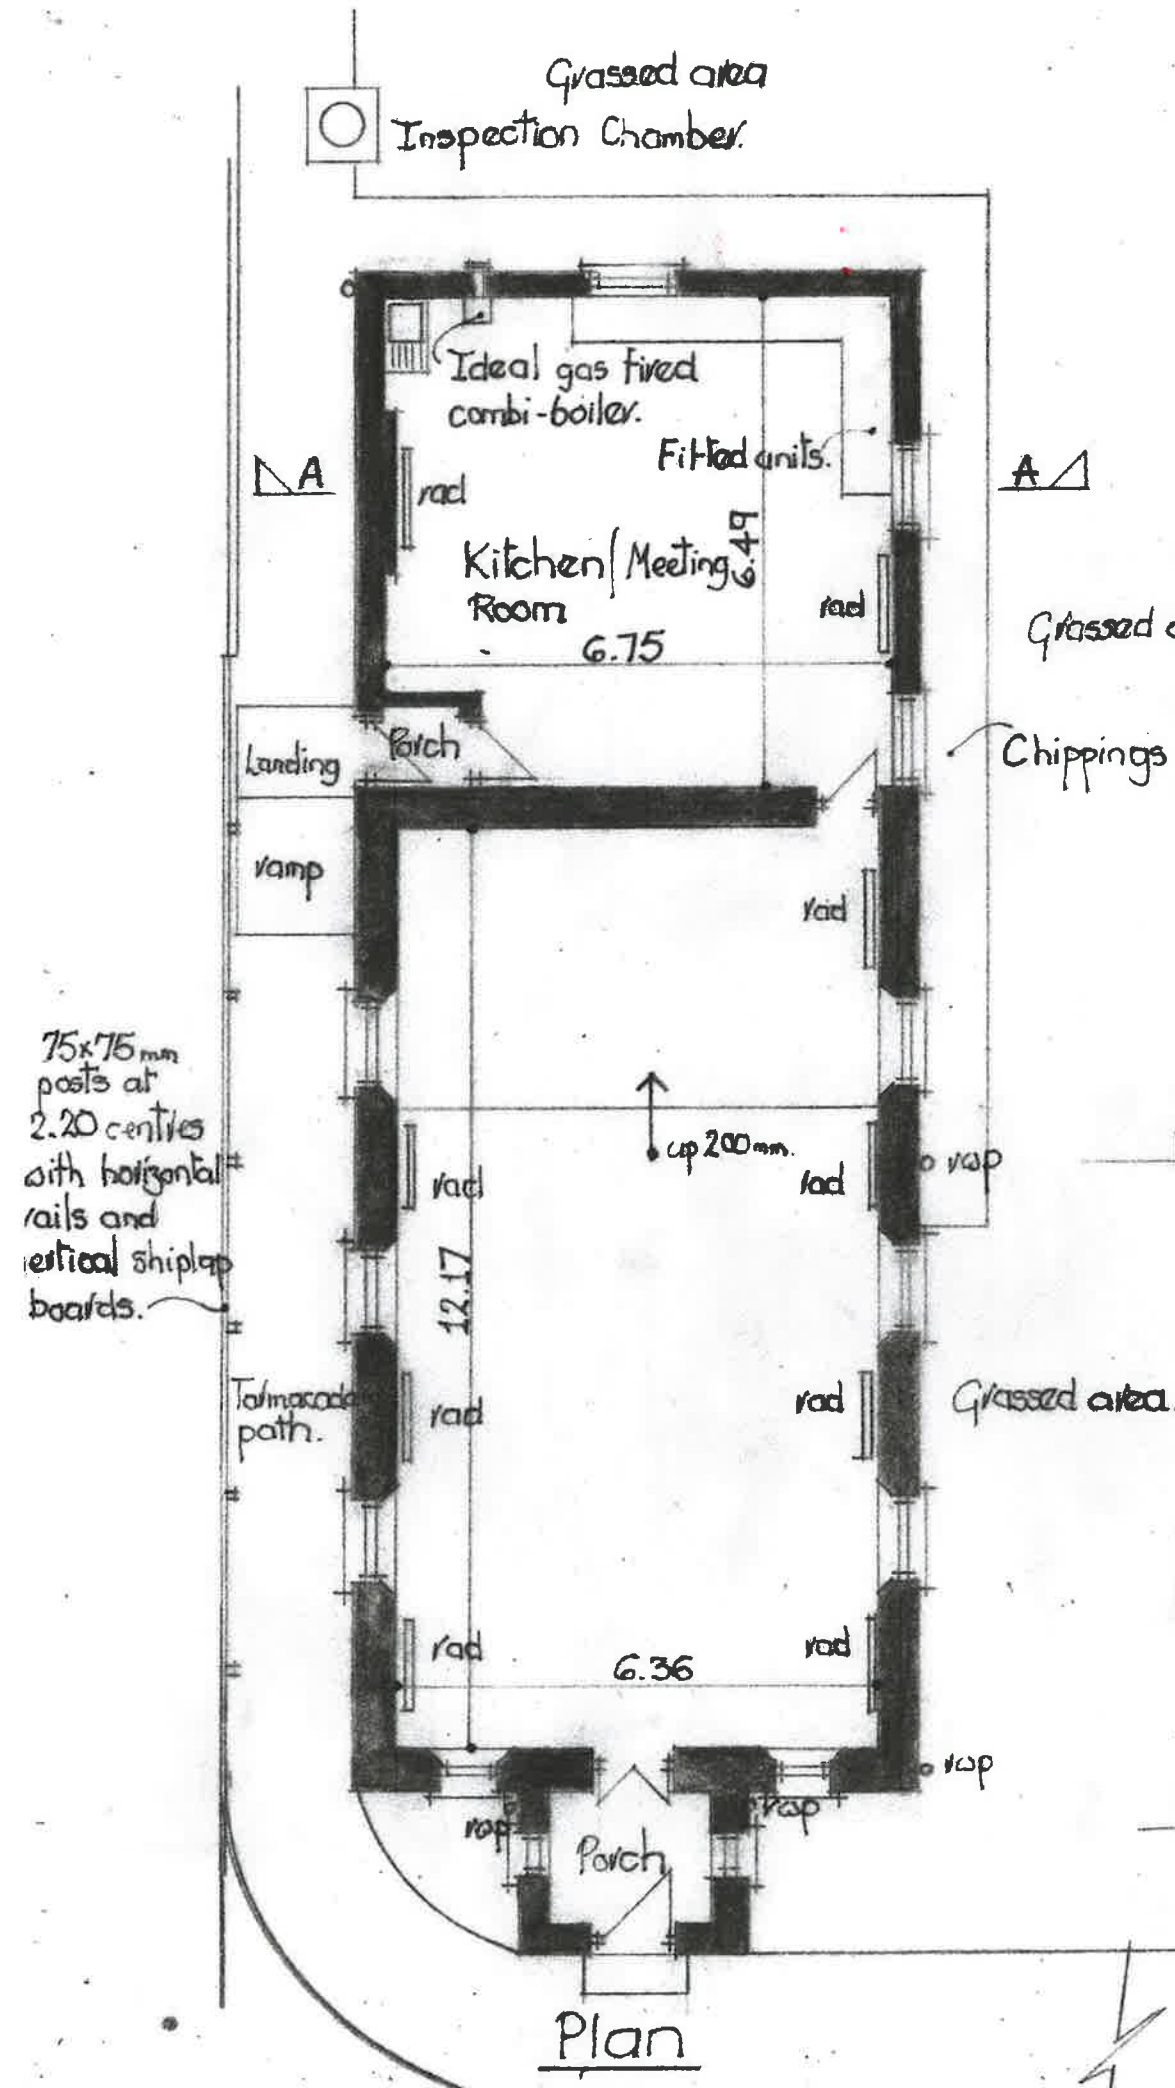


Rear Elevation

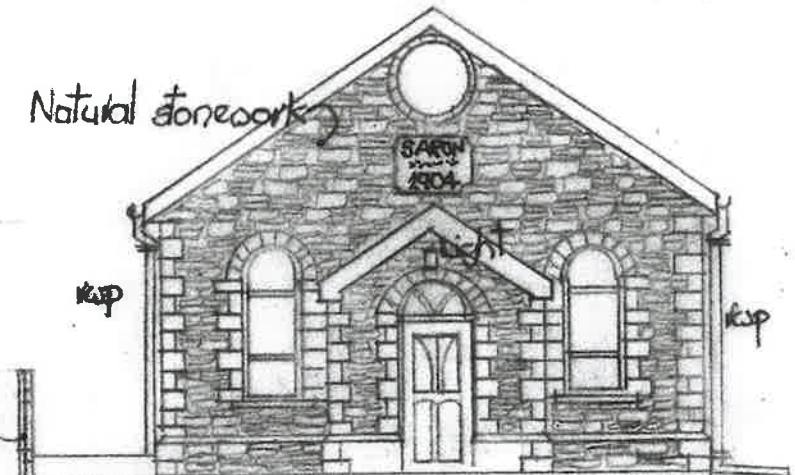


Front Elevation

Grassed area.

Chippings path.

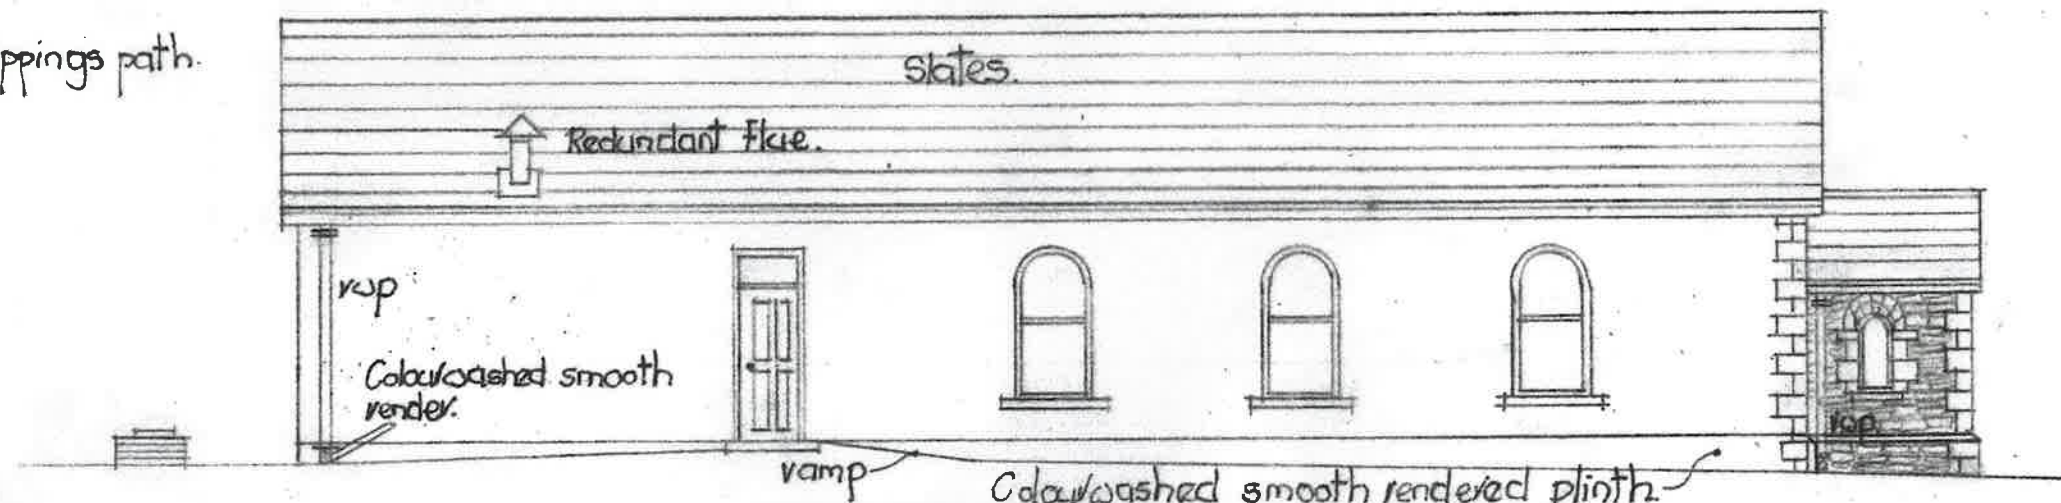

Side Elevation

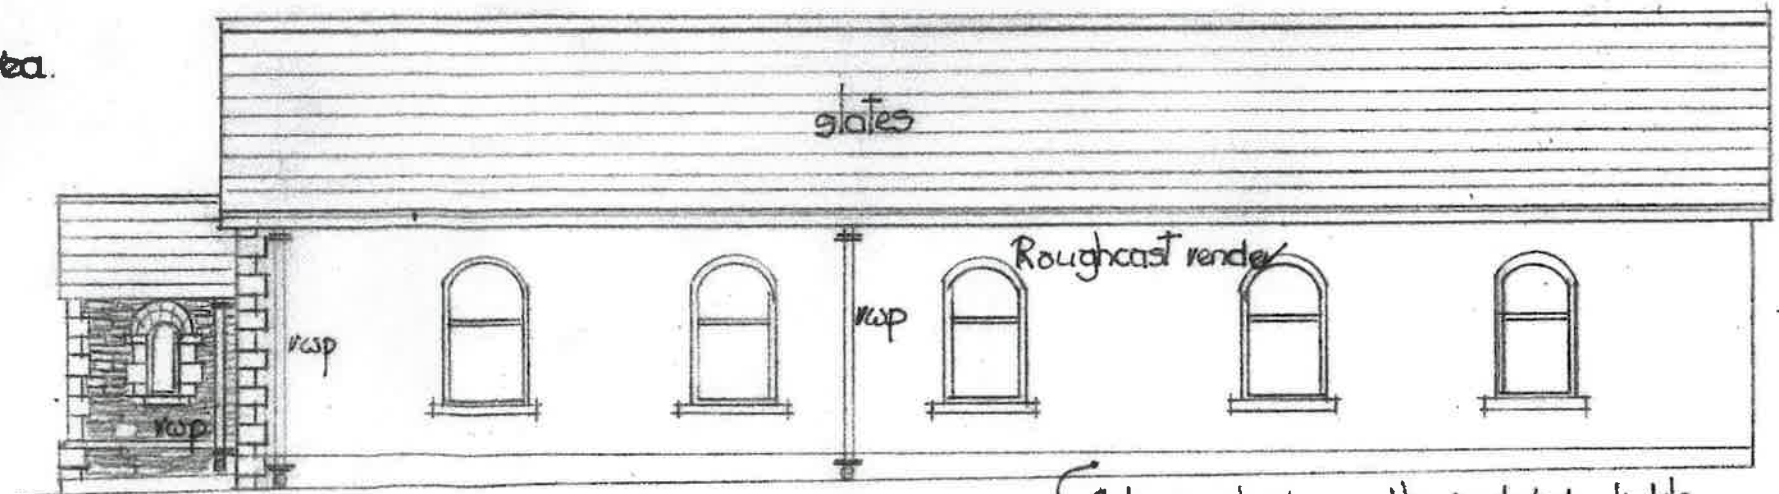

Side Elevation

Grassed area.