



PROPOSED

Scale: 1:100

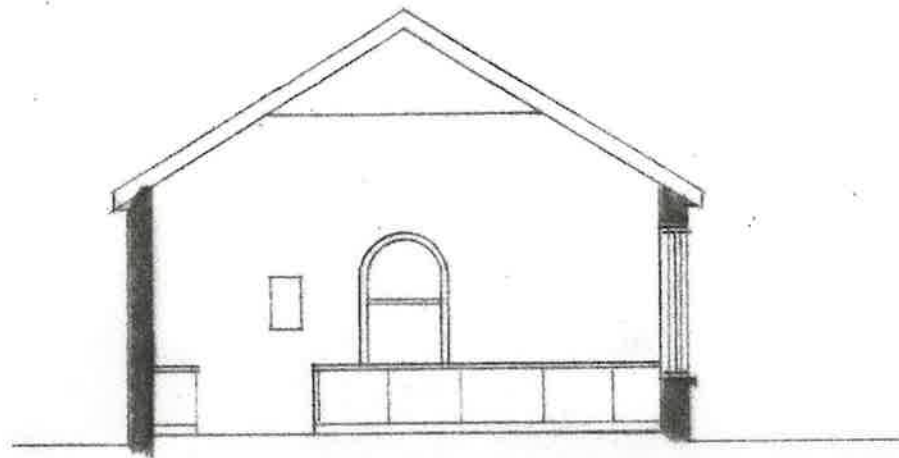


Section A-A as Existing.

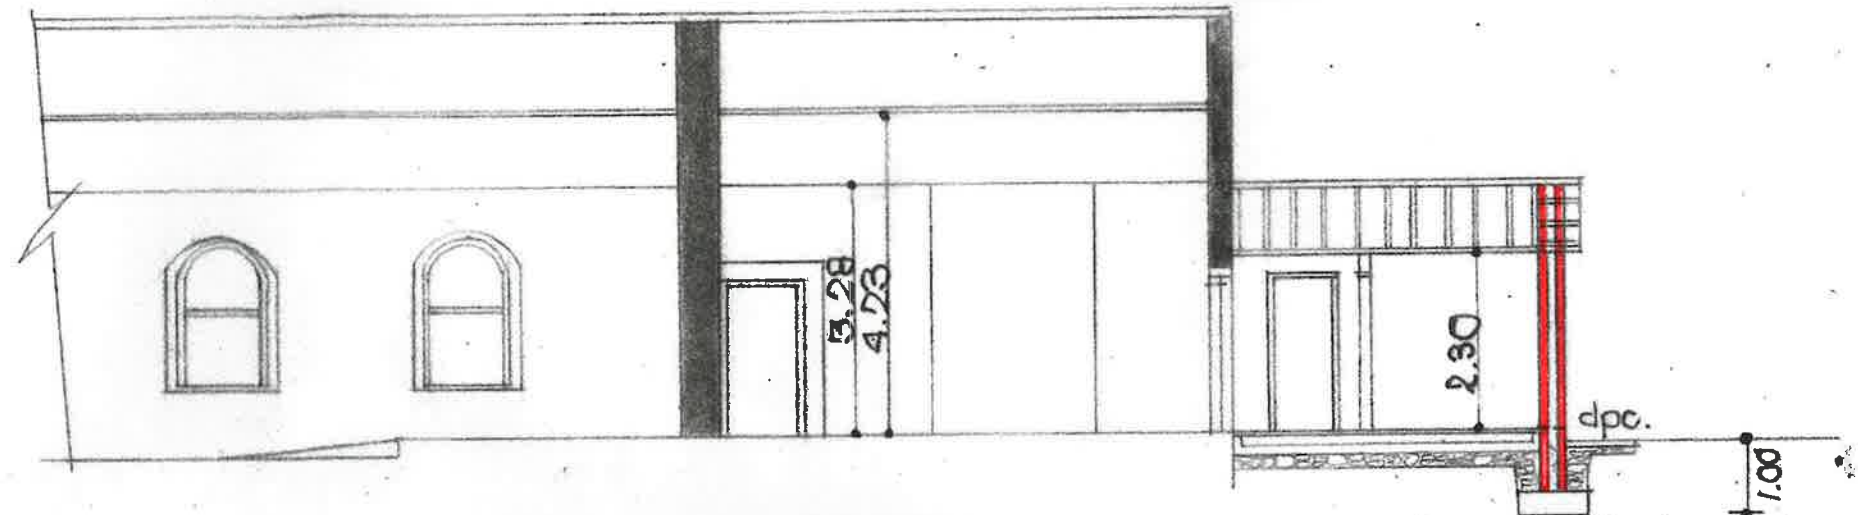

Section B-B as Proposed

630x300mm (30kn design mix) concrete strip foundations at least the same depth as the existing foundations & backfill as soon as possible to ensure continuous support.

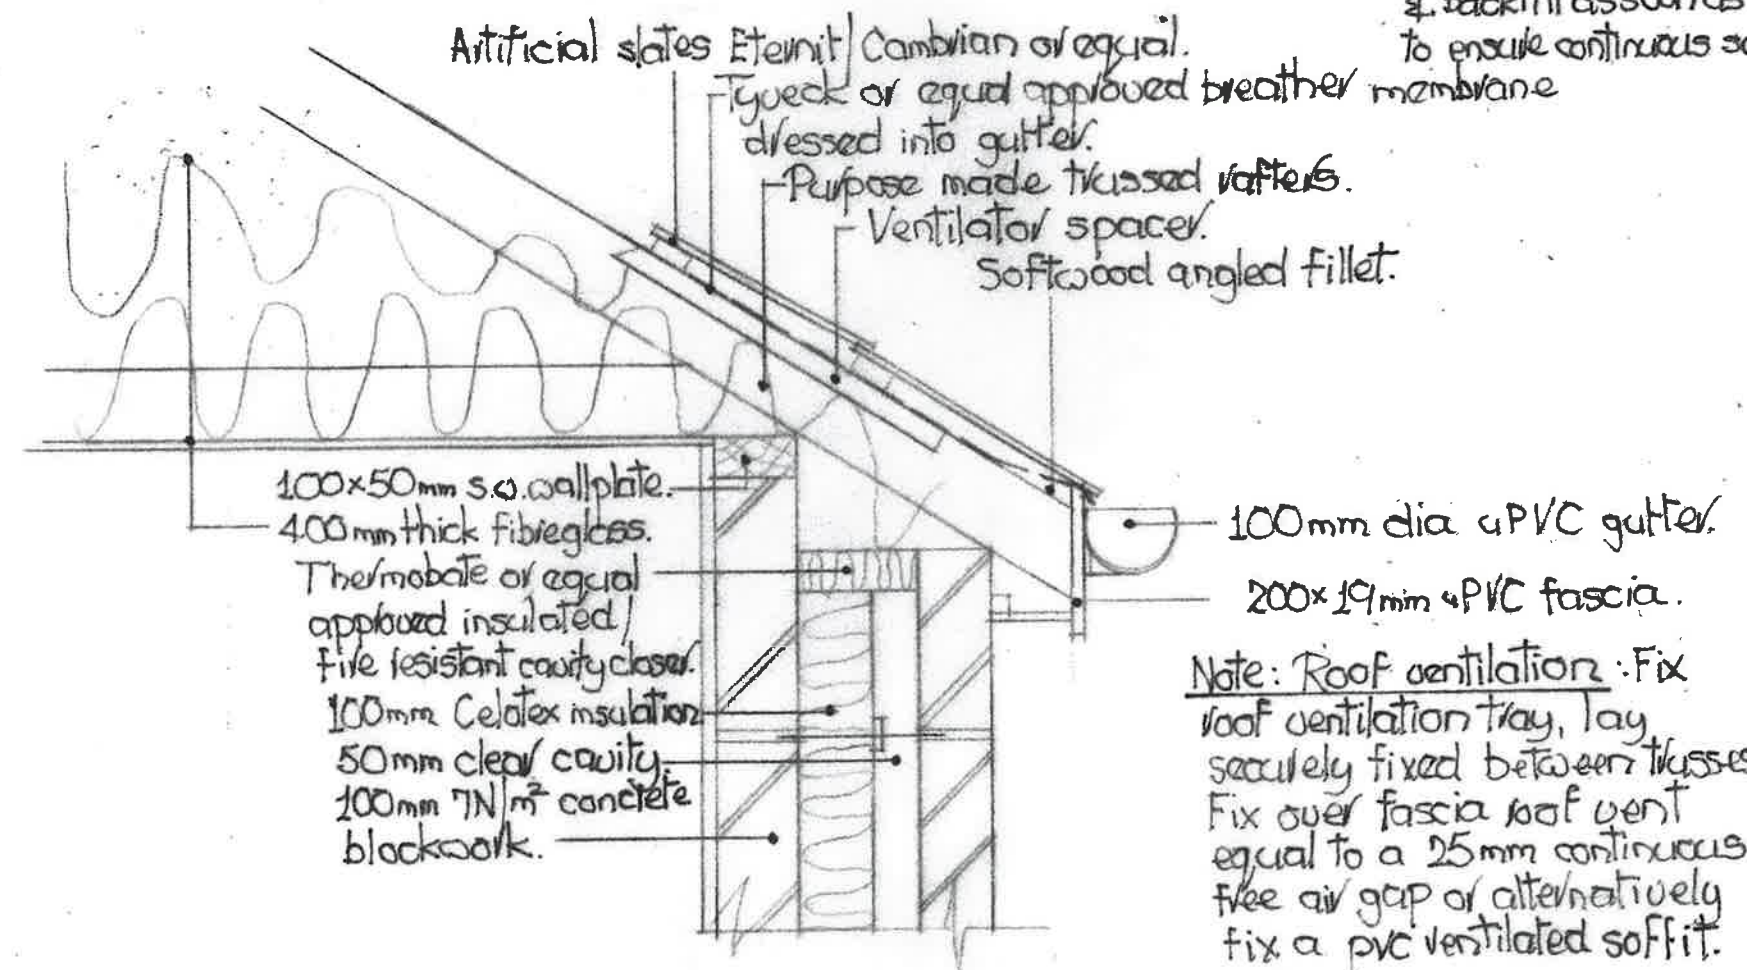

Note: Roof ventilation: Fix roof ventilation tray, lay securely fixed between trusses. Fix over fascia roof vent equal to a 25mm continuous free air gap or alternatively fix a pvc ventilated soffit.

Detail at Eaves