


Dimensions: Note that all dimensions shown on the drawings are indicative and should be checked prior to start of the works on site. Do not scale from Drawings. Any discrepancy between this drawing and other information to be reported to RSC Architect.
This drawing shows Design Intent Only.

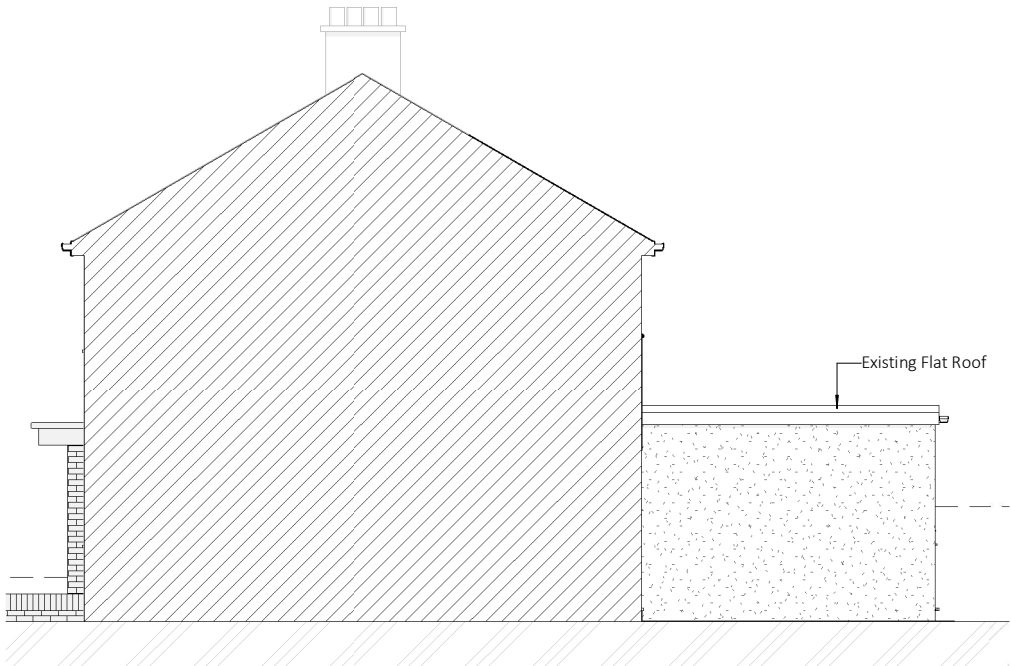


1 Side Elevation_Existing
1 : 100



3 Side Elevation(No 121)_Existing
1 : 100



2 Side Elevation_Proposed
1 : 100

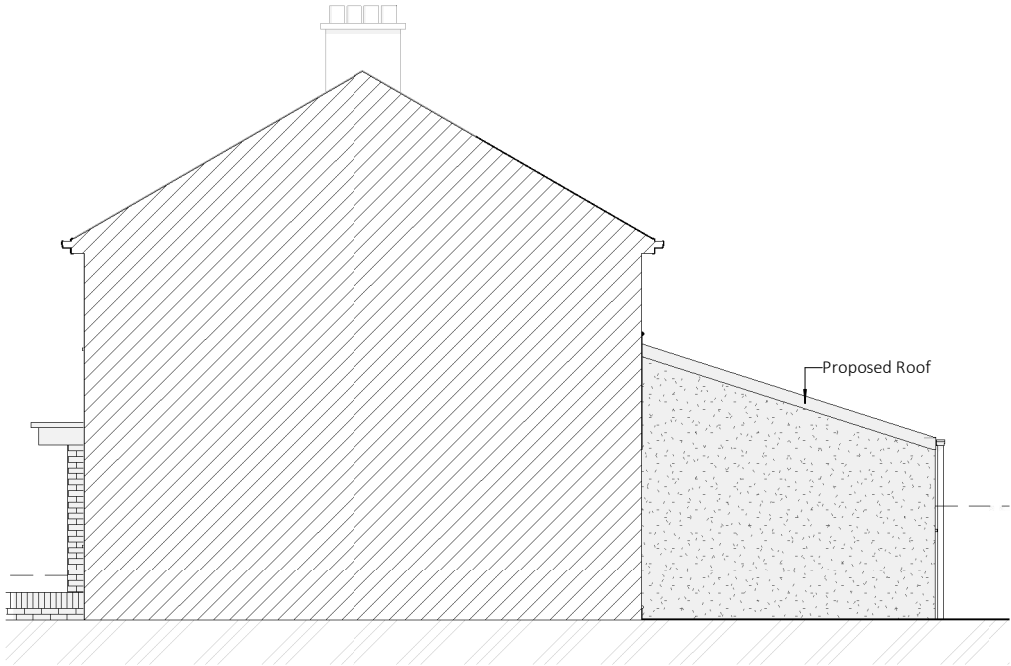

4 Side Elevation(No 121)_Proposed
1 : 100



P1	04/08/23	Planning Issue	SC
----	----------	----------------	----

Rev	Date	Description	By
This drawing is copyright. All rights described in Chapter IV of the Copyright, Designs and Patents Act 1988 have generally been asserted. All dimensions to be checked on site. Do not scale. Any discrepancy between this drawing and other information to be reported to RSC. <u>This drawing shows Design Intent Only.</u>			



40 Maes Y Cadno, Coity, Bridgend, CF35 6DF
T: 07890 595066 / 01656 657995
W: www.rscarchitect.co.uk
E: spencer@rscarchitect.co.uk

Client:
Mr D & Mrs K Niven

Project:
Single Side and Rear Extension
at No123 Albion Road,
Port Talbot, SA12 8DD

Date: 04/08/2023	Scale: 1 : 100 @A3
---------------------	-----------------------

Drawing Ref: 1840/05	Rev: P1
-------------------------	------------

Drawing Status:
FOR PLANNING

Drawing Title:
Elevations - 2

Elevations - 2



VISUAL SCALE 1:100 @ A3