



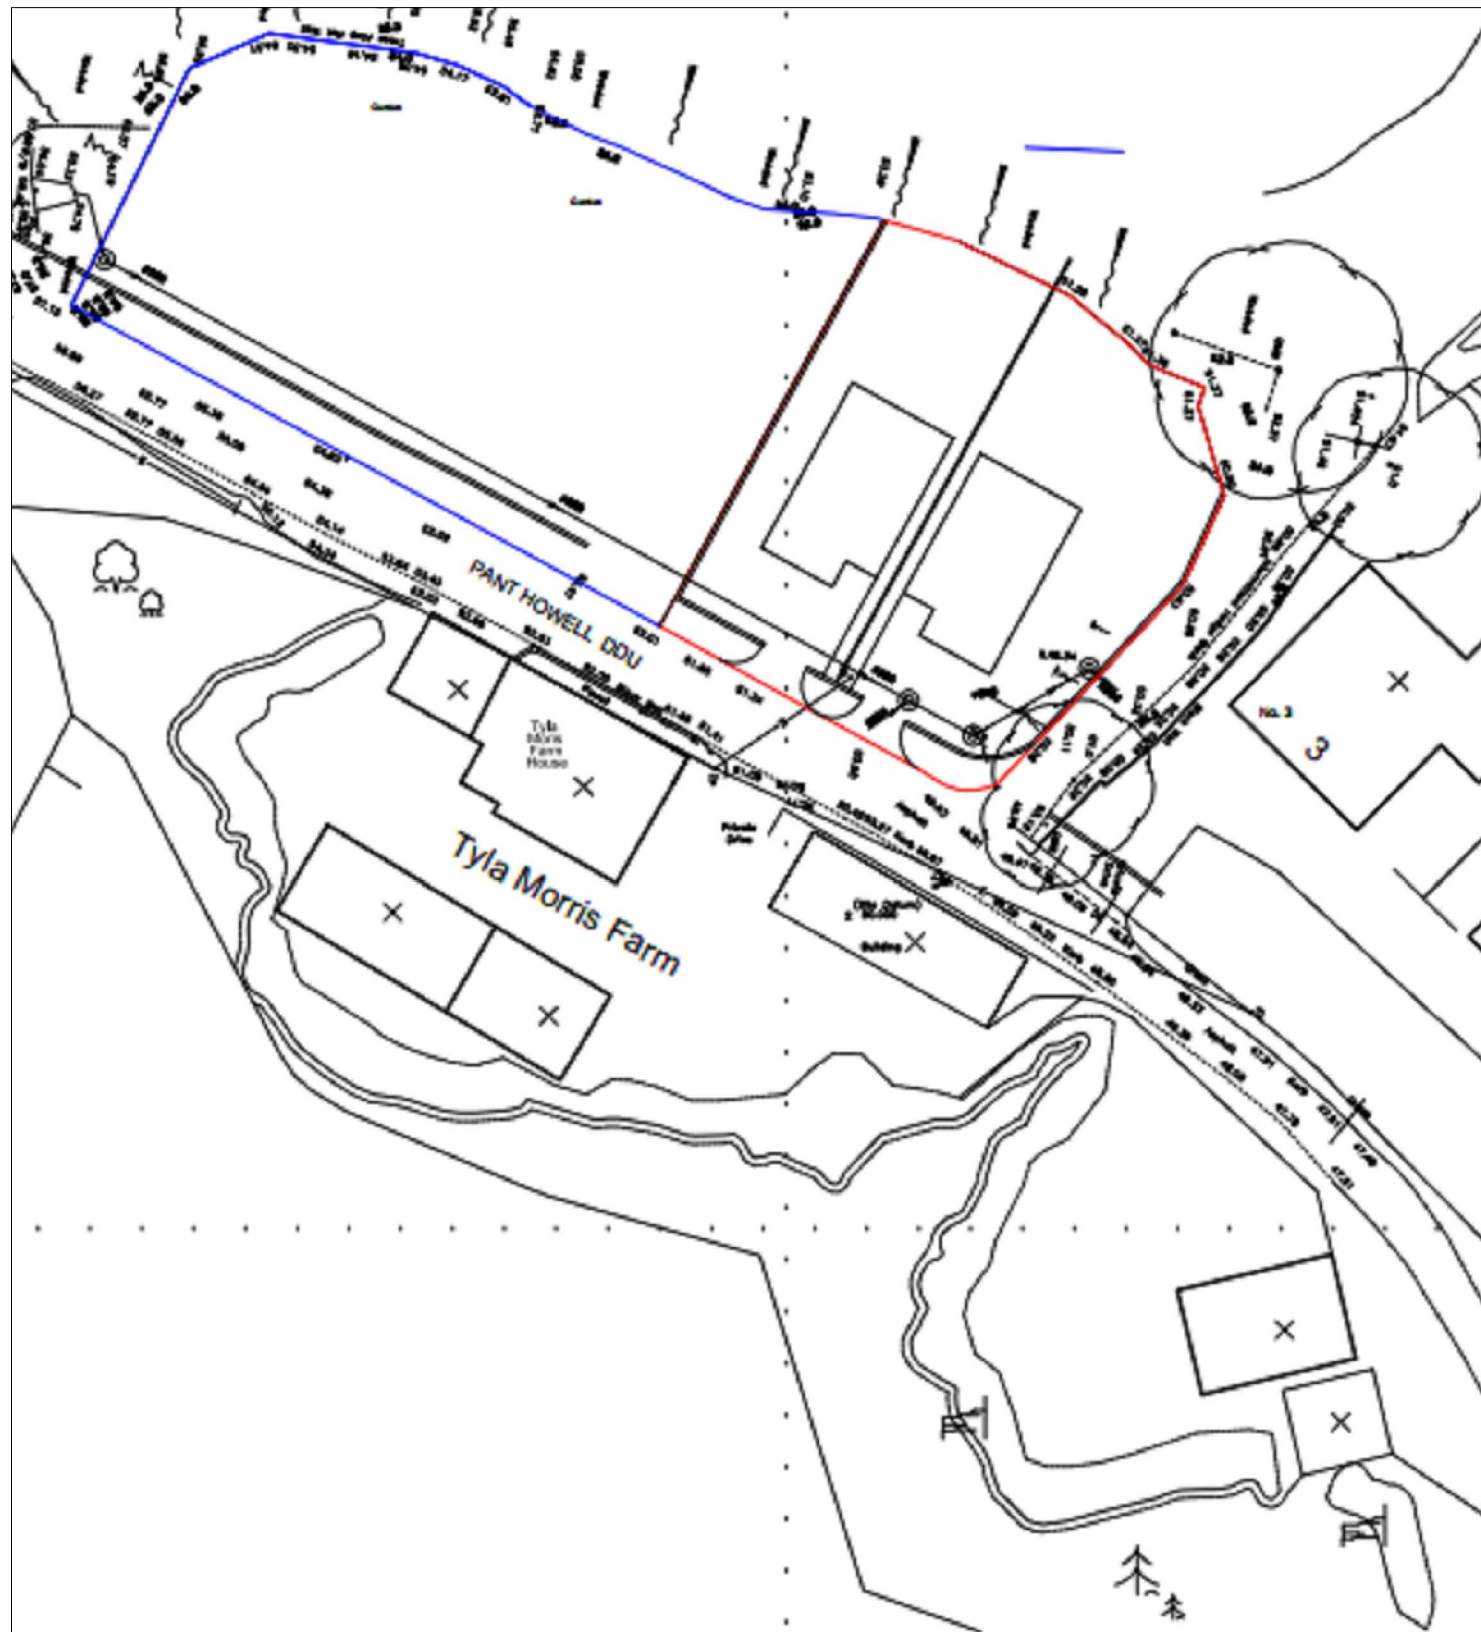

North

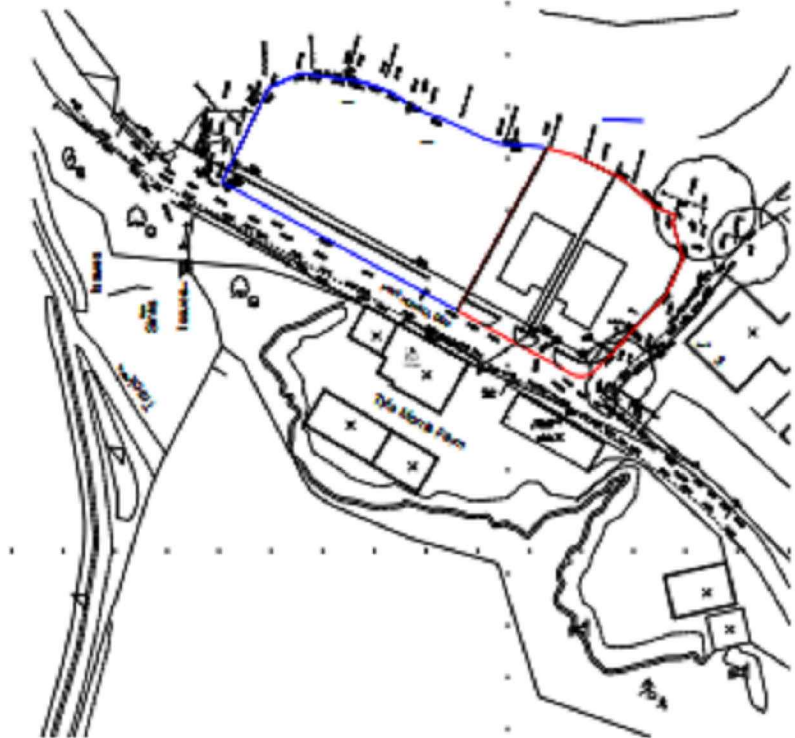

LOCATION PLAN
1:1250 Scale

Planning Issue



HUW GRIFFITHS
ARCHITECTS LTD
PENSÂER SIARTREDIG
CHARTERED ARCHITECT

CLIENT Mr Tony Lewis		JOB TITLE Proposed New Dwellings at Land off Pant Howell Ddu, Briton Ferry, Neath		DRWG. TITLE Proposed Block + Location Plans	
DATE: August 2015	DRAWN: AWD	CHECKED: HG	SCALE: 1:500 + 1:1250	A3	DRWG. NO. HG-11-20-00
					RIV. 12
					PURPOSE Planning

HUW GRIFFITHS ARCHITECTS LTD

NORTH HILL, 7 ST. JAMES CRESCENT, SWANSEA, SA1 6DP Tel: 01792 644038 Fax: 01792 645446 Email: design@huwgriffithsarchitects.co.uk