


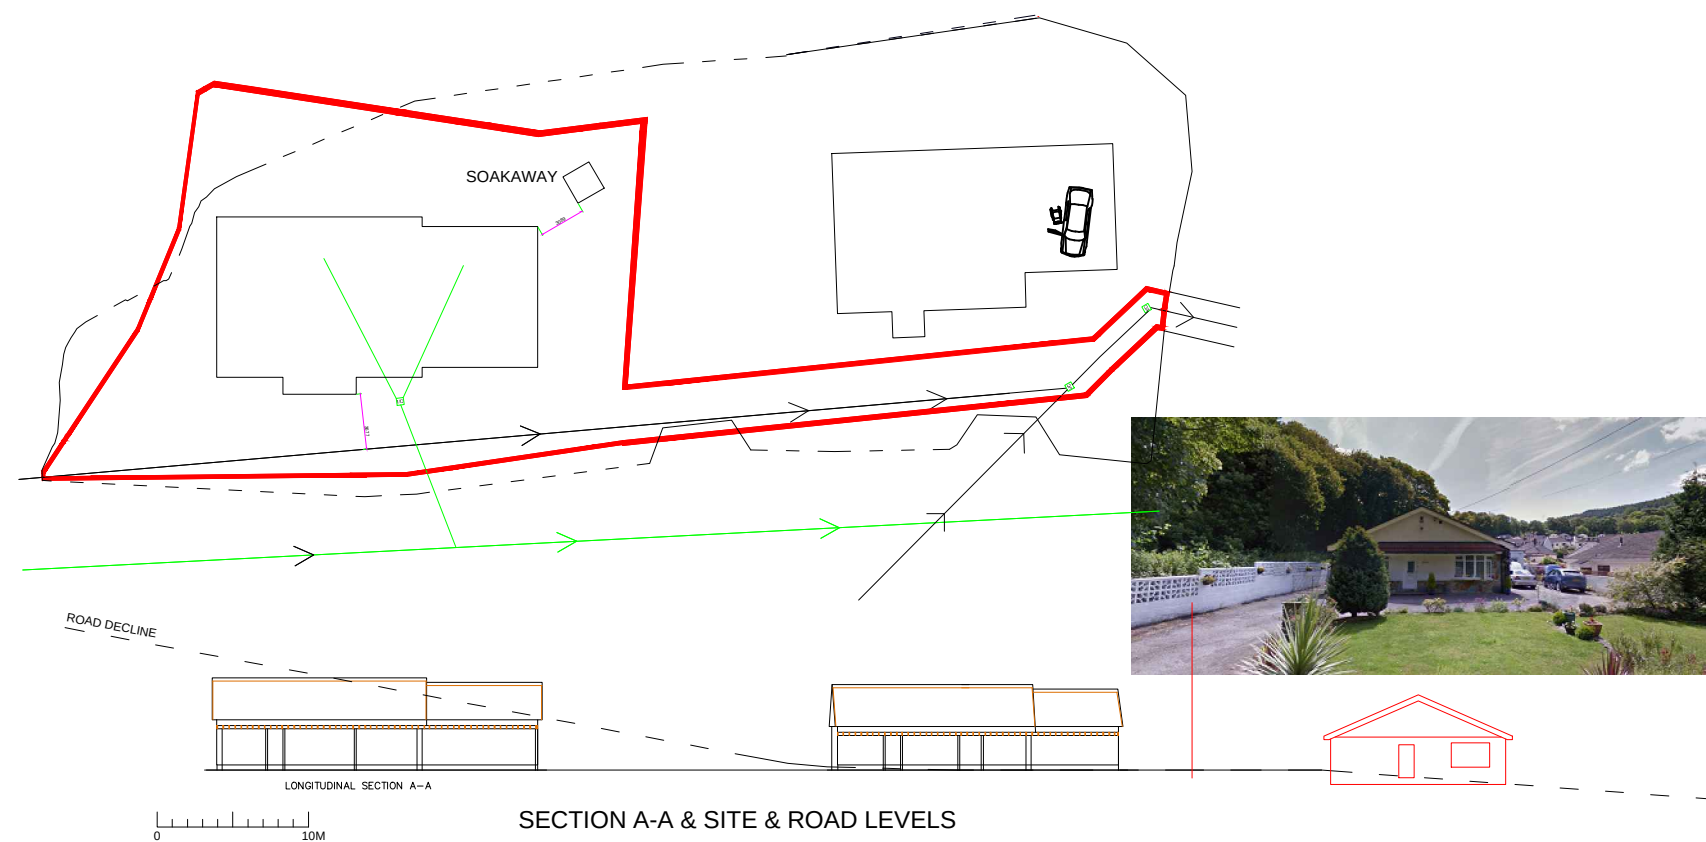

N.B. THE DRAWINGS CAN BE SCALED
FOR PLANNING PURPOSES ONLY

FOR ORDERING OR OTHER PURPOSES CHECK
MEASUREMENTS ON SITE & WITH THE OWNER.
DIMENSIONS ARE GIVEN FOR GUIDANCE ONLY.

Atlas and Partners

Planning and Building Services

Red Gables - Llanteg - Pembrokeshire - SA67 8PU
Tel: 07810 891 375 - email: petetheplan@hotmail.co.uk

TITLE: **SECTION**

DRAWING NO:	LIA 05
DRAWN BY:	PW
DATE:	27/04/2018
SCALE:	1:500 @ A3
CLIENT:	Mr Liam Best