



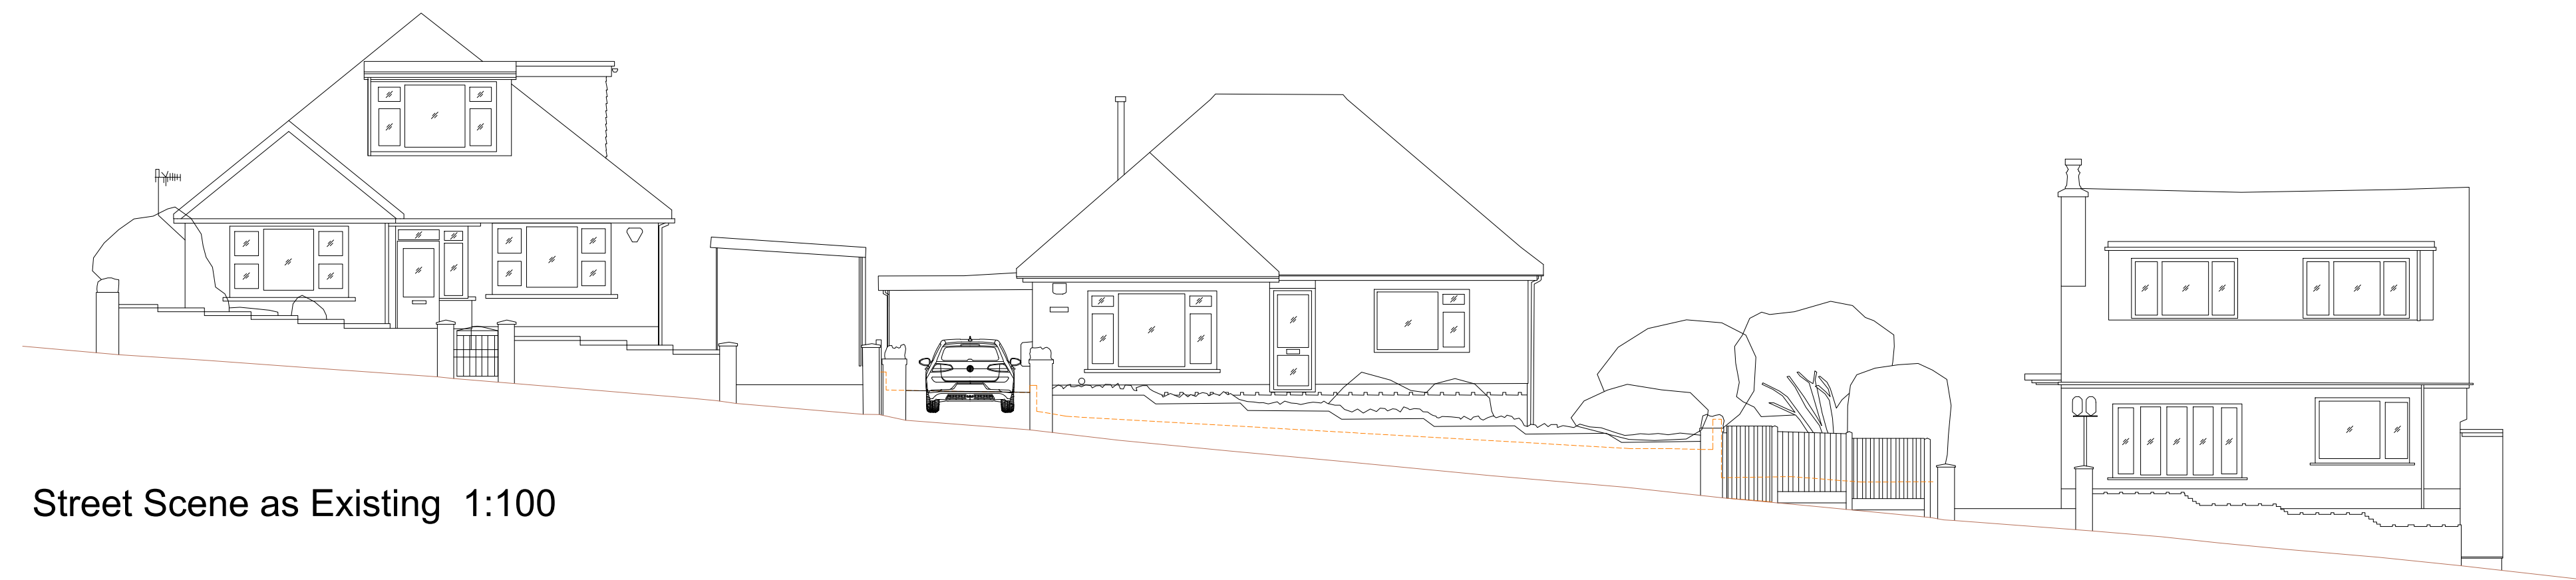

Street Scene as Existing 1:100

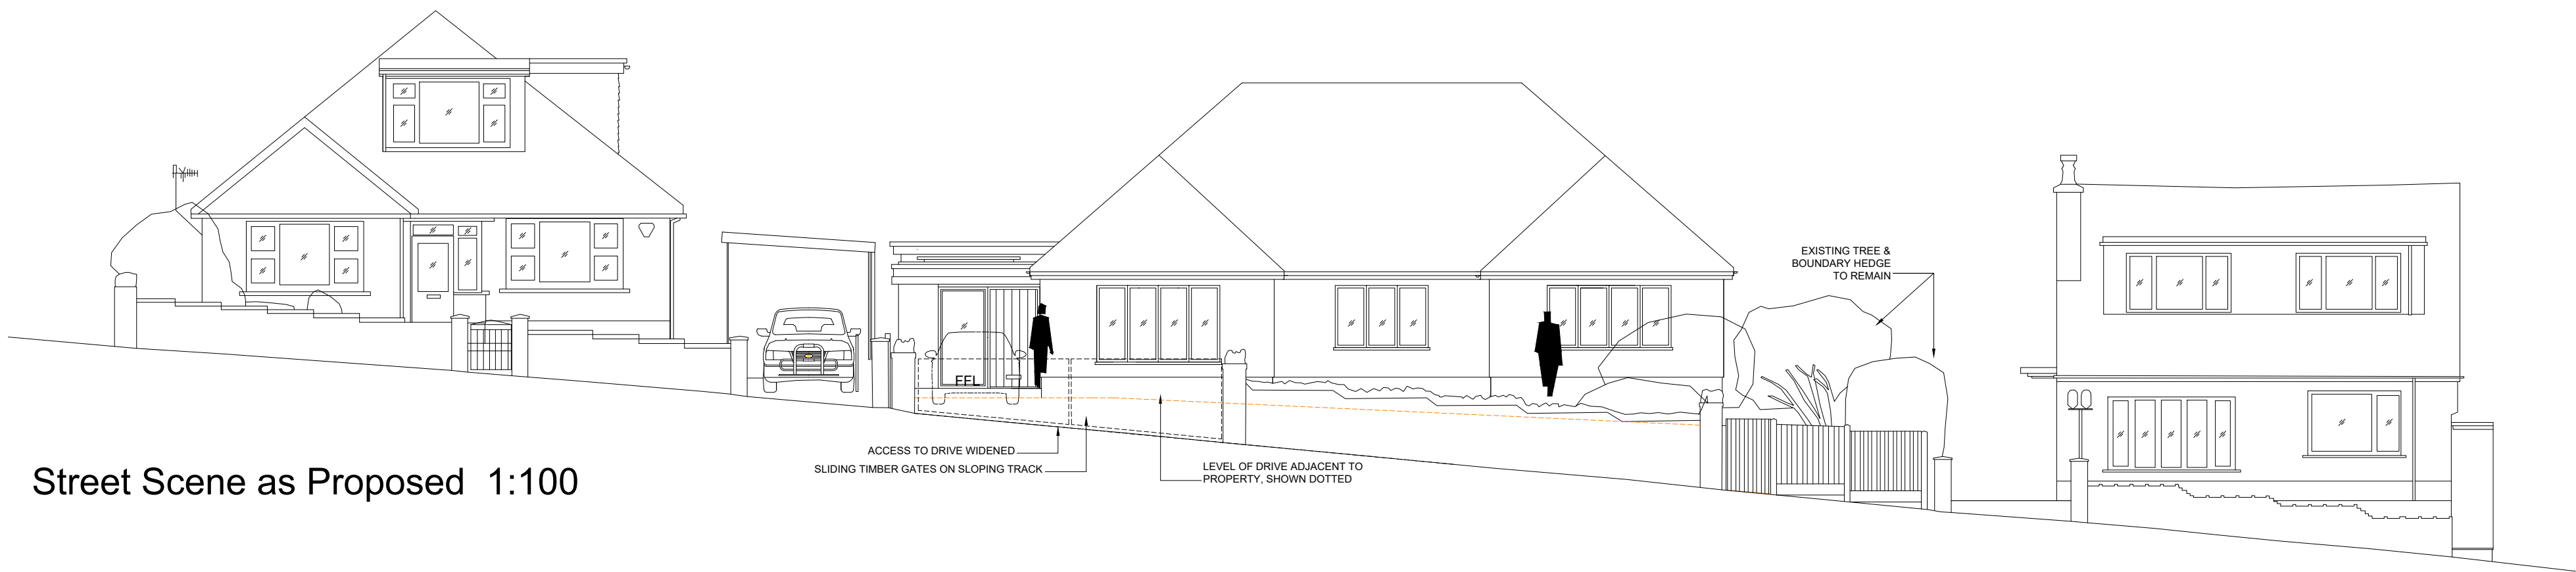

Street Scene as Proposed 1:100