


LEFT SIDE ELEVATION

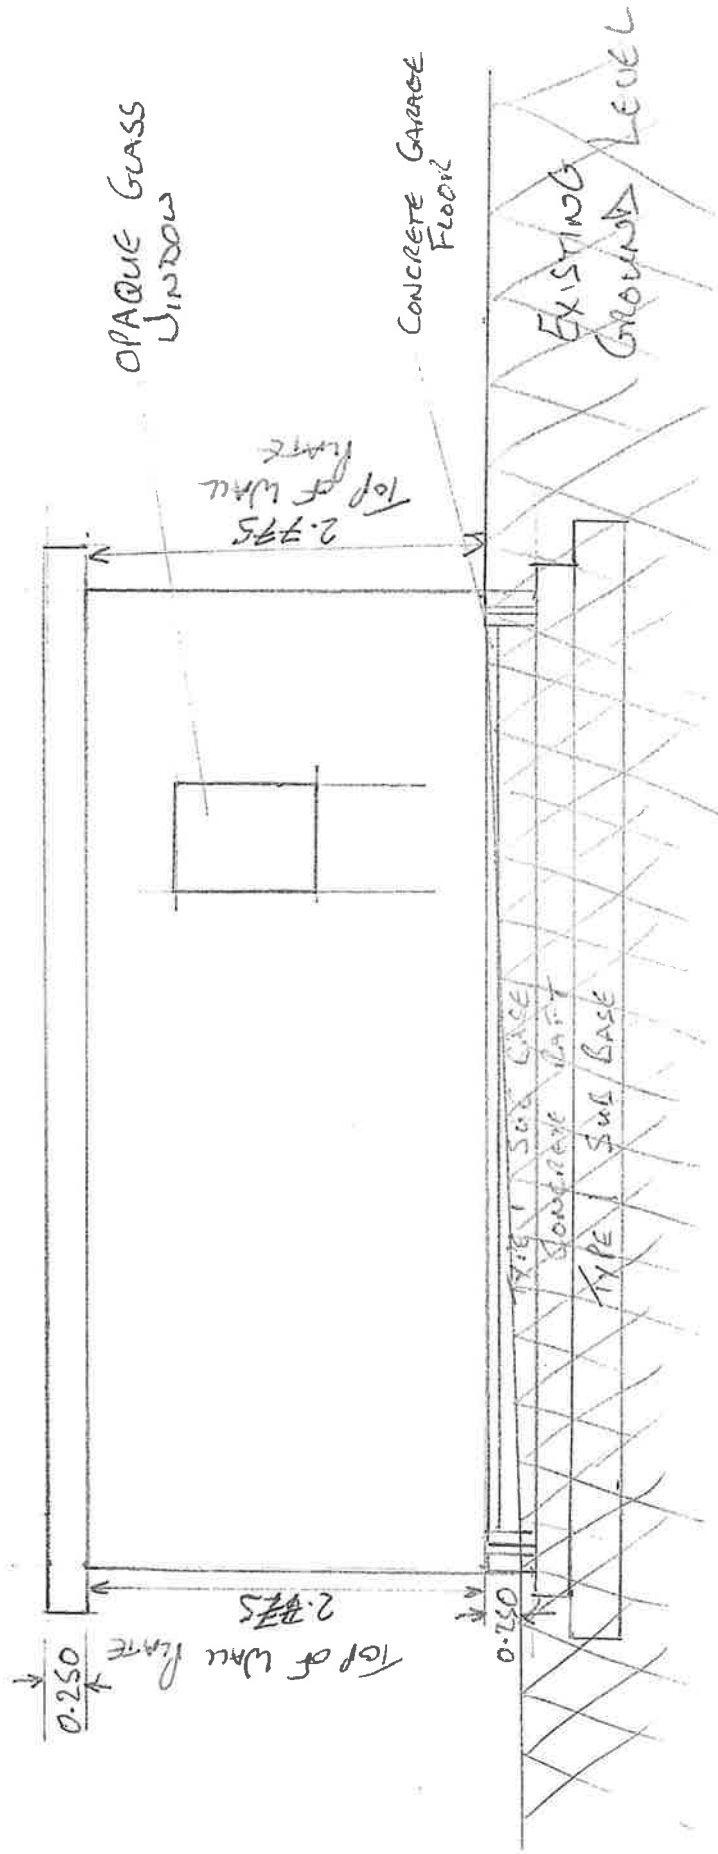

SCALE 1:50