


RIGHT SIDE
ELEVATION AND GROUND
LEVELS
PERPENDICULAR TO
WALL

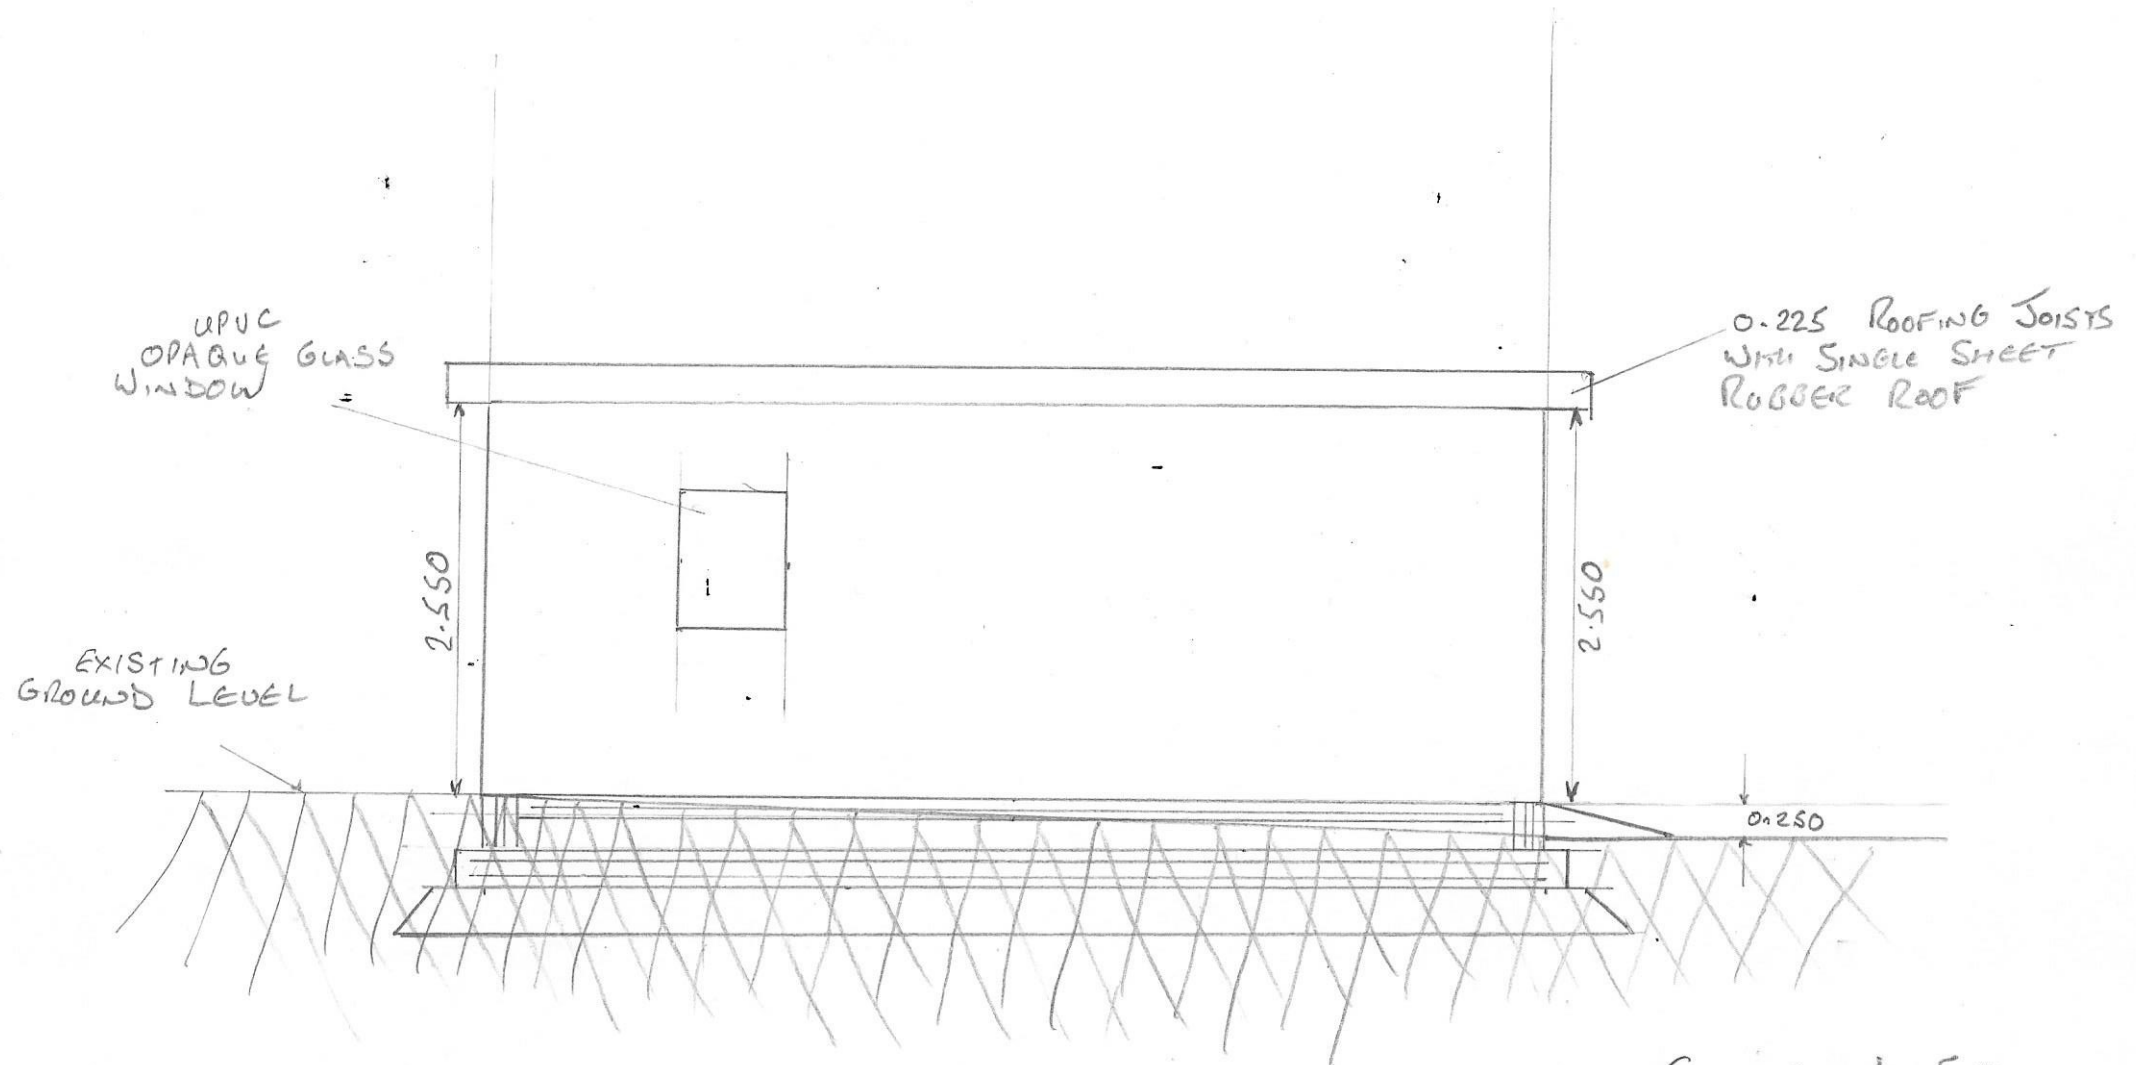

SCALE 1:50