



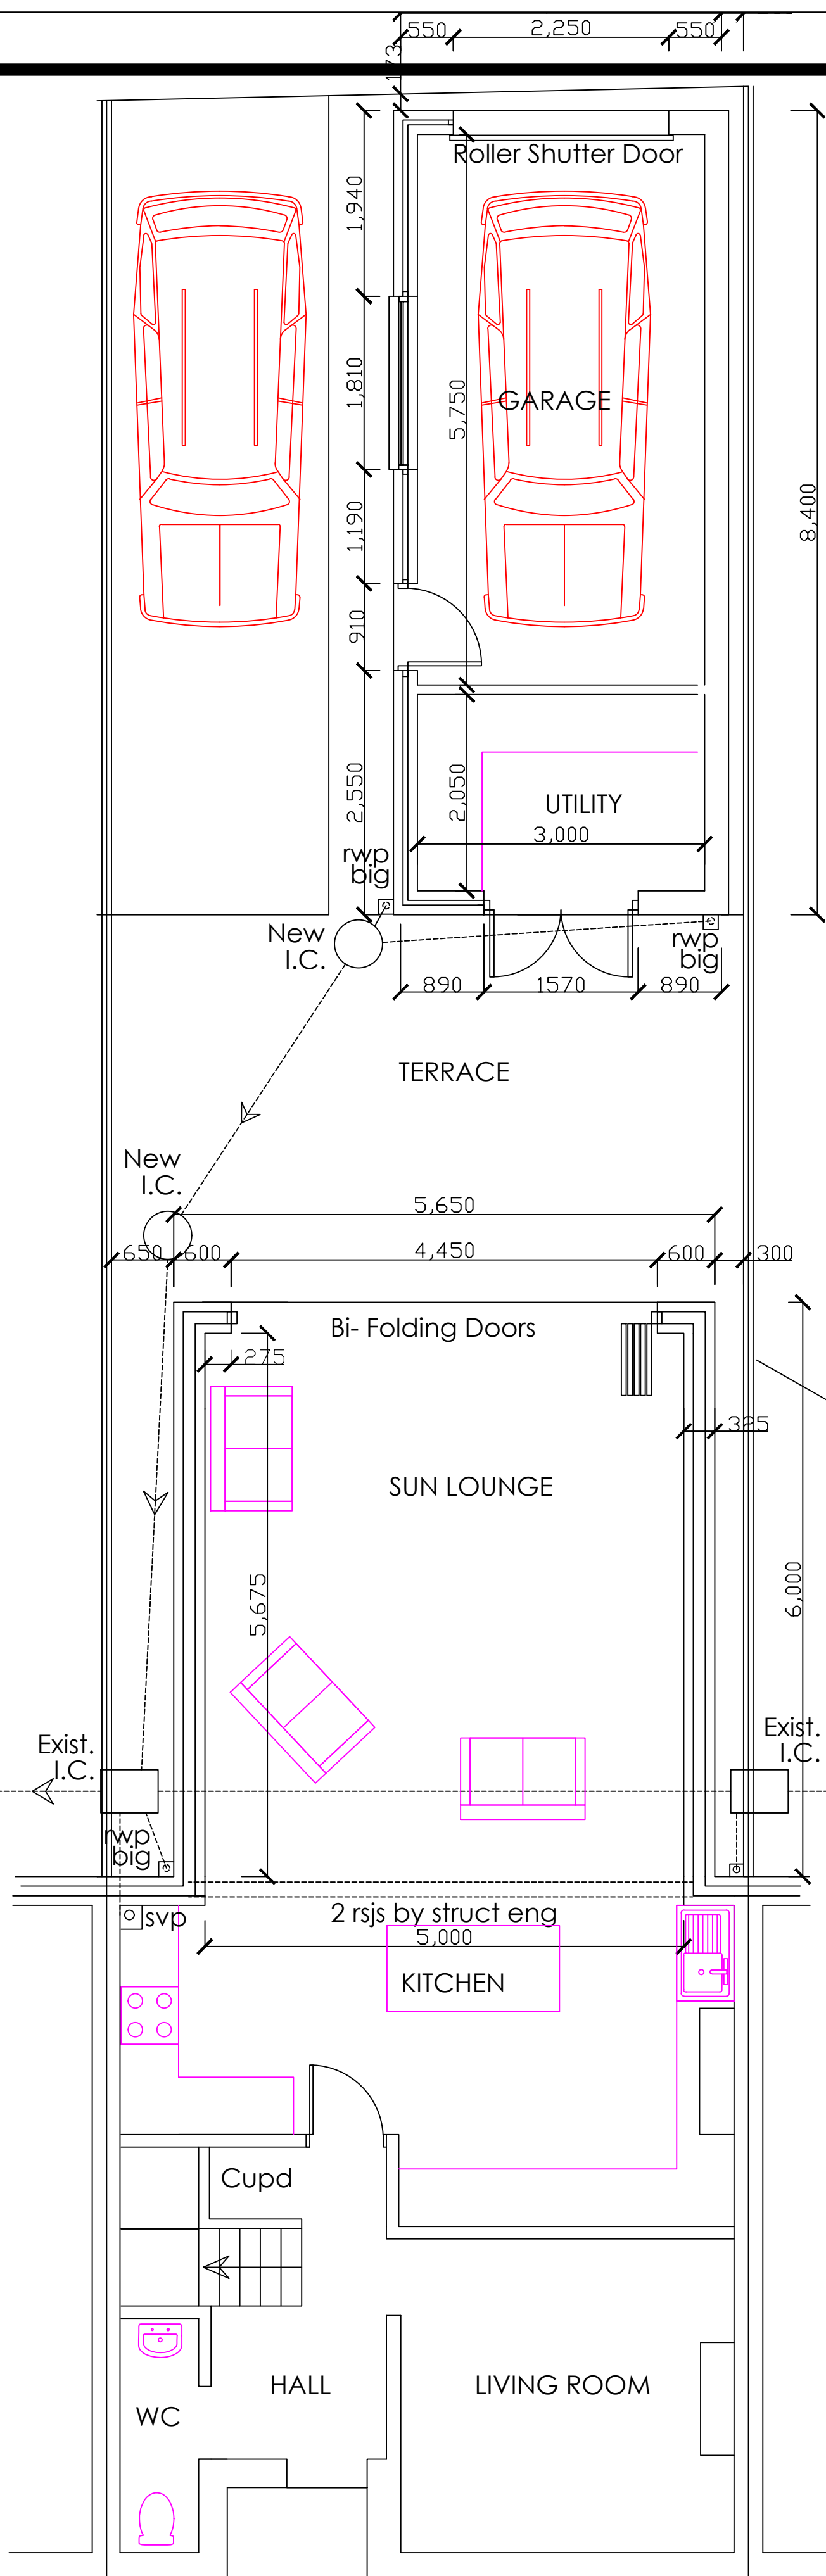


PROPOSED GF PLAN




EXISTING REAR ELEVATION

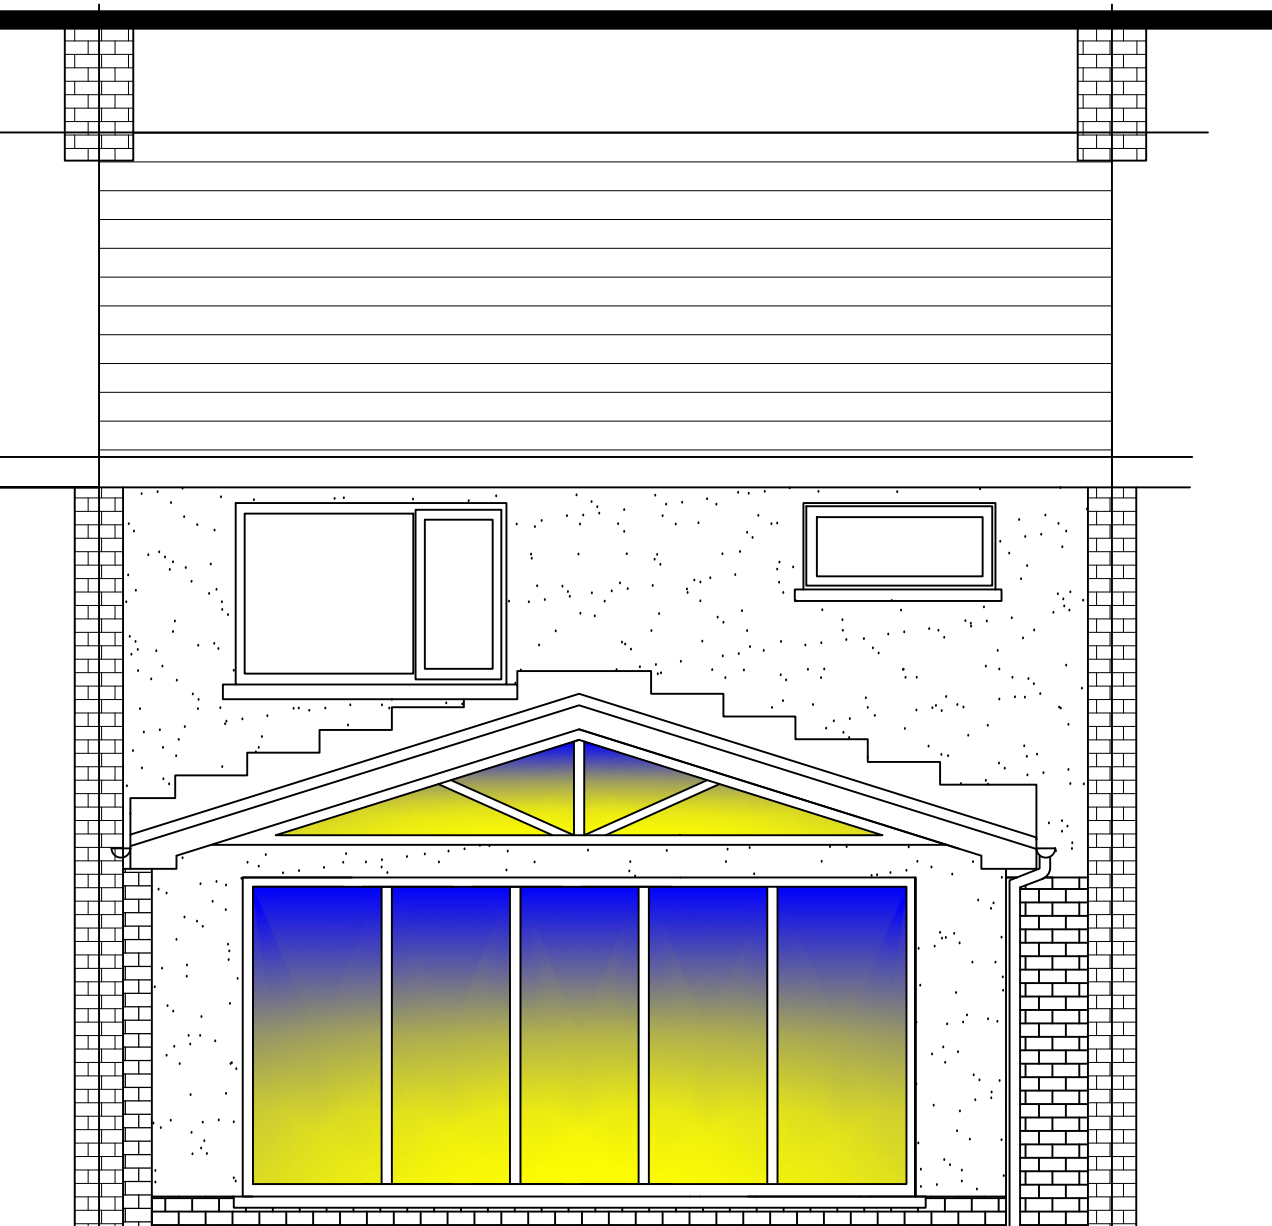


PROPOSED REAR ELEVATION

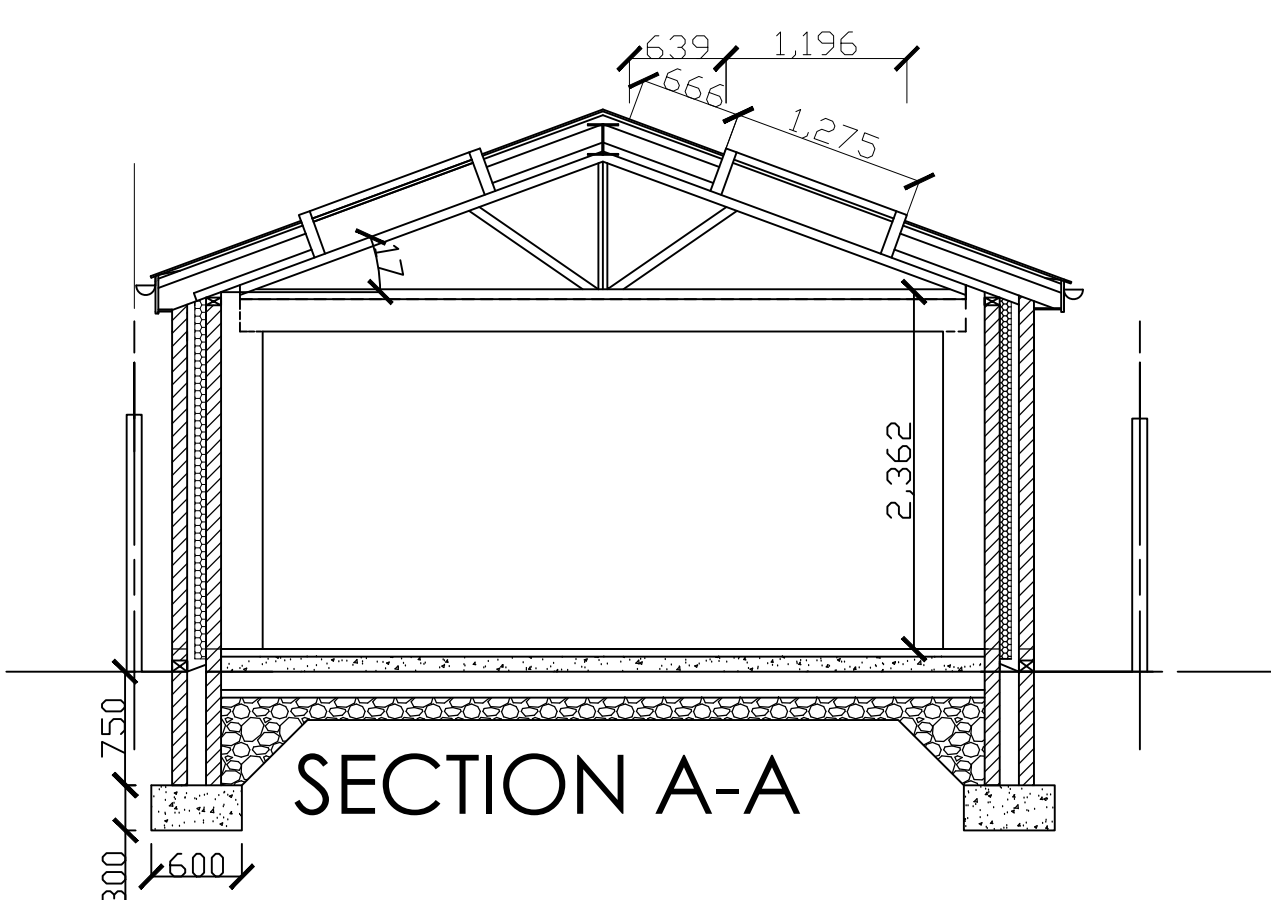


SECTION A-A

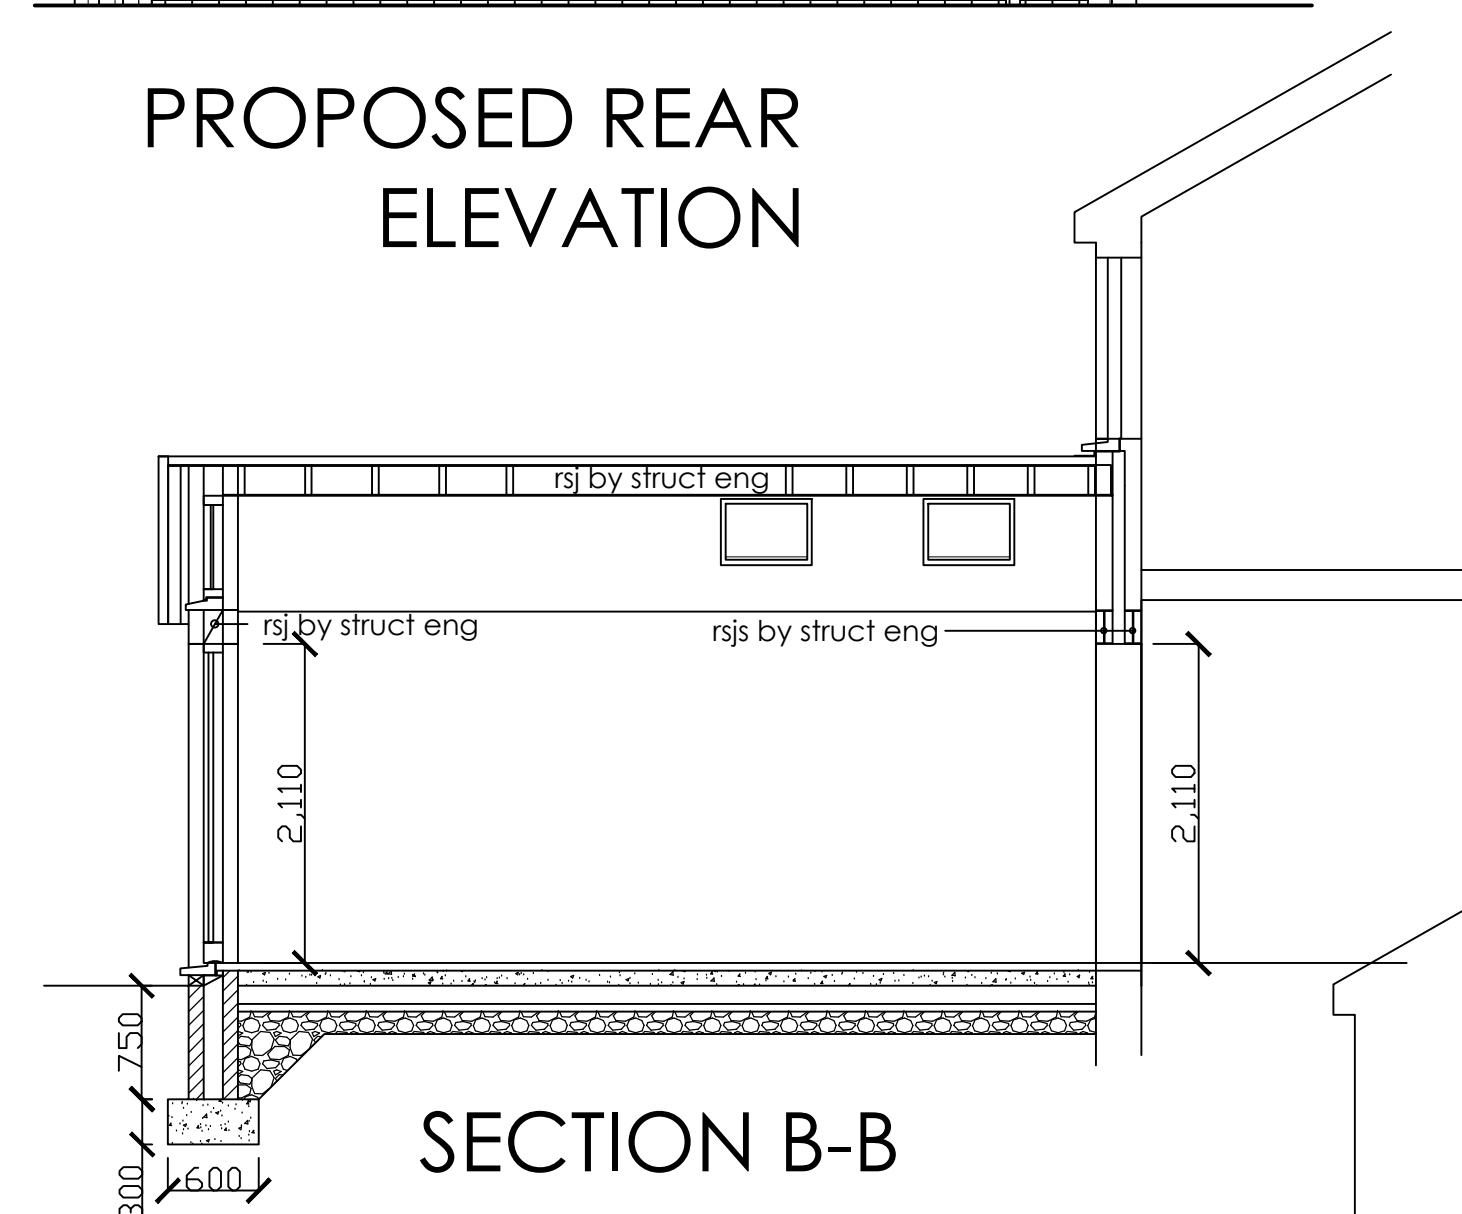


SECTION B-B

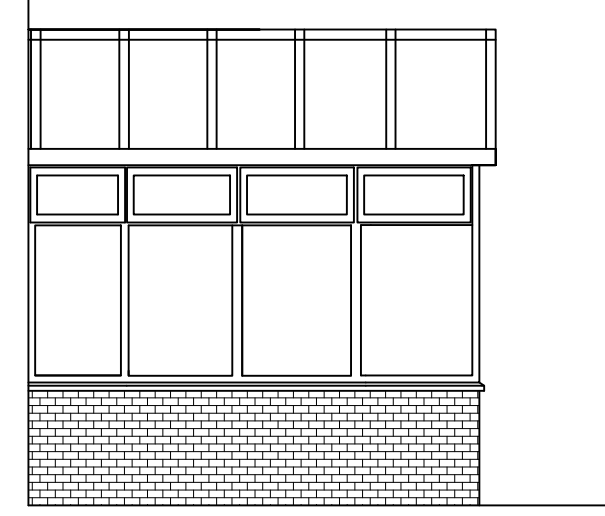


EXISTING END ELEVATION

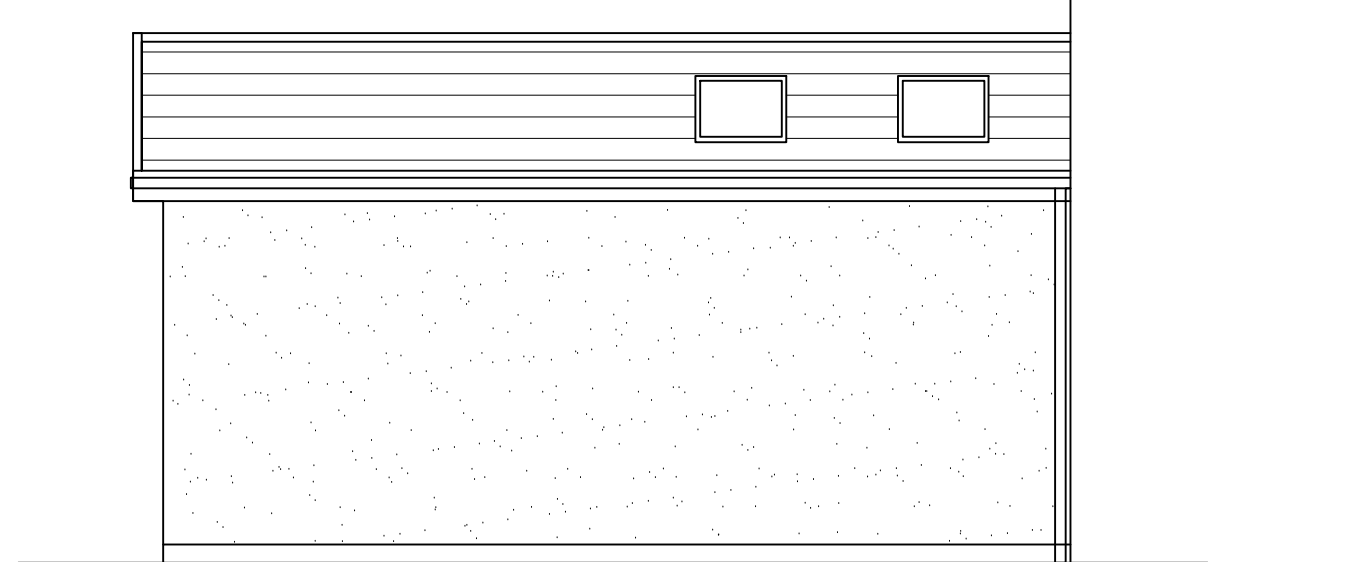

PROPOSED SIDE ELEVATION

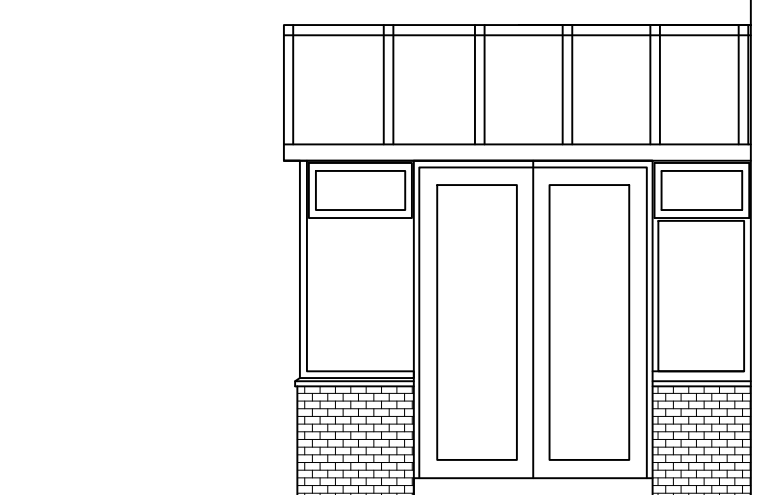

EXISTING SIDE ELEVATION

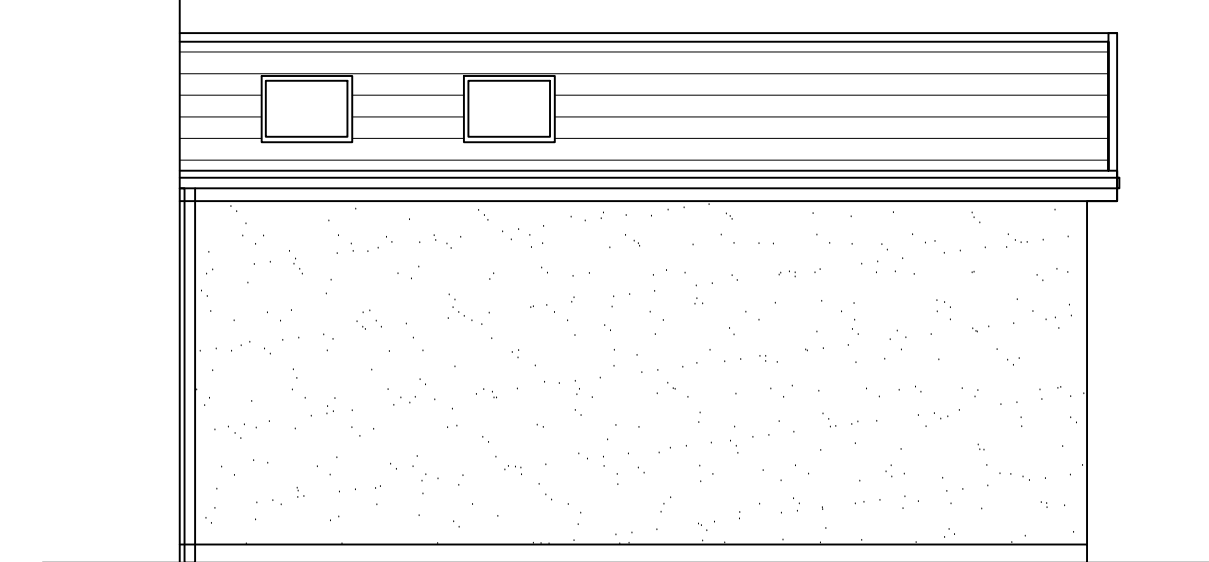

PROPOSED END ELEVATION

General Notes

No. Revision/Issue Date

Firm Name and Address

Project Name and Address

PROPOSED PLAN & ELEVATIONS
40 ABBEYVILLE AVE
PORT TALBOT

Project
Date
Scale

JUL

27.07.2023

1:50A1

Sheet

B-03