
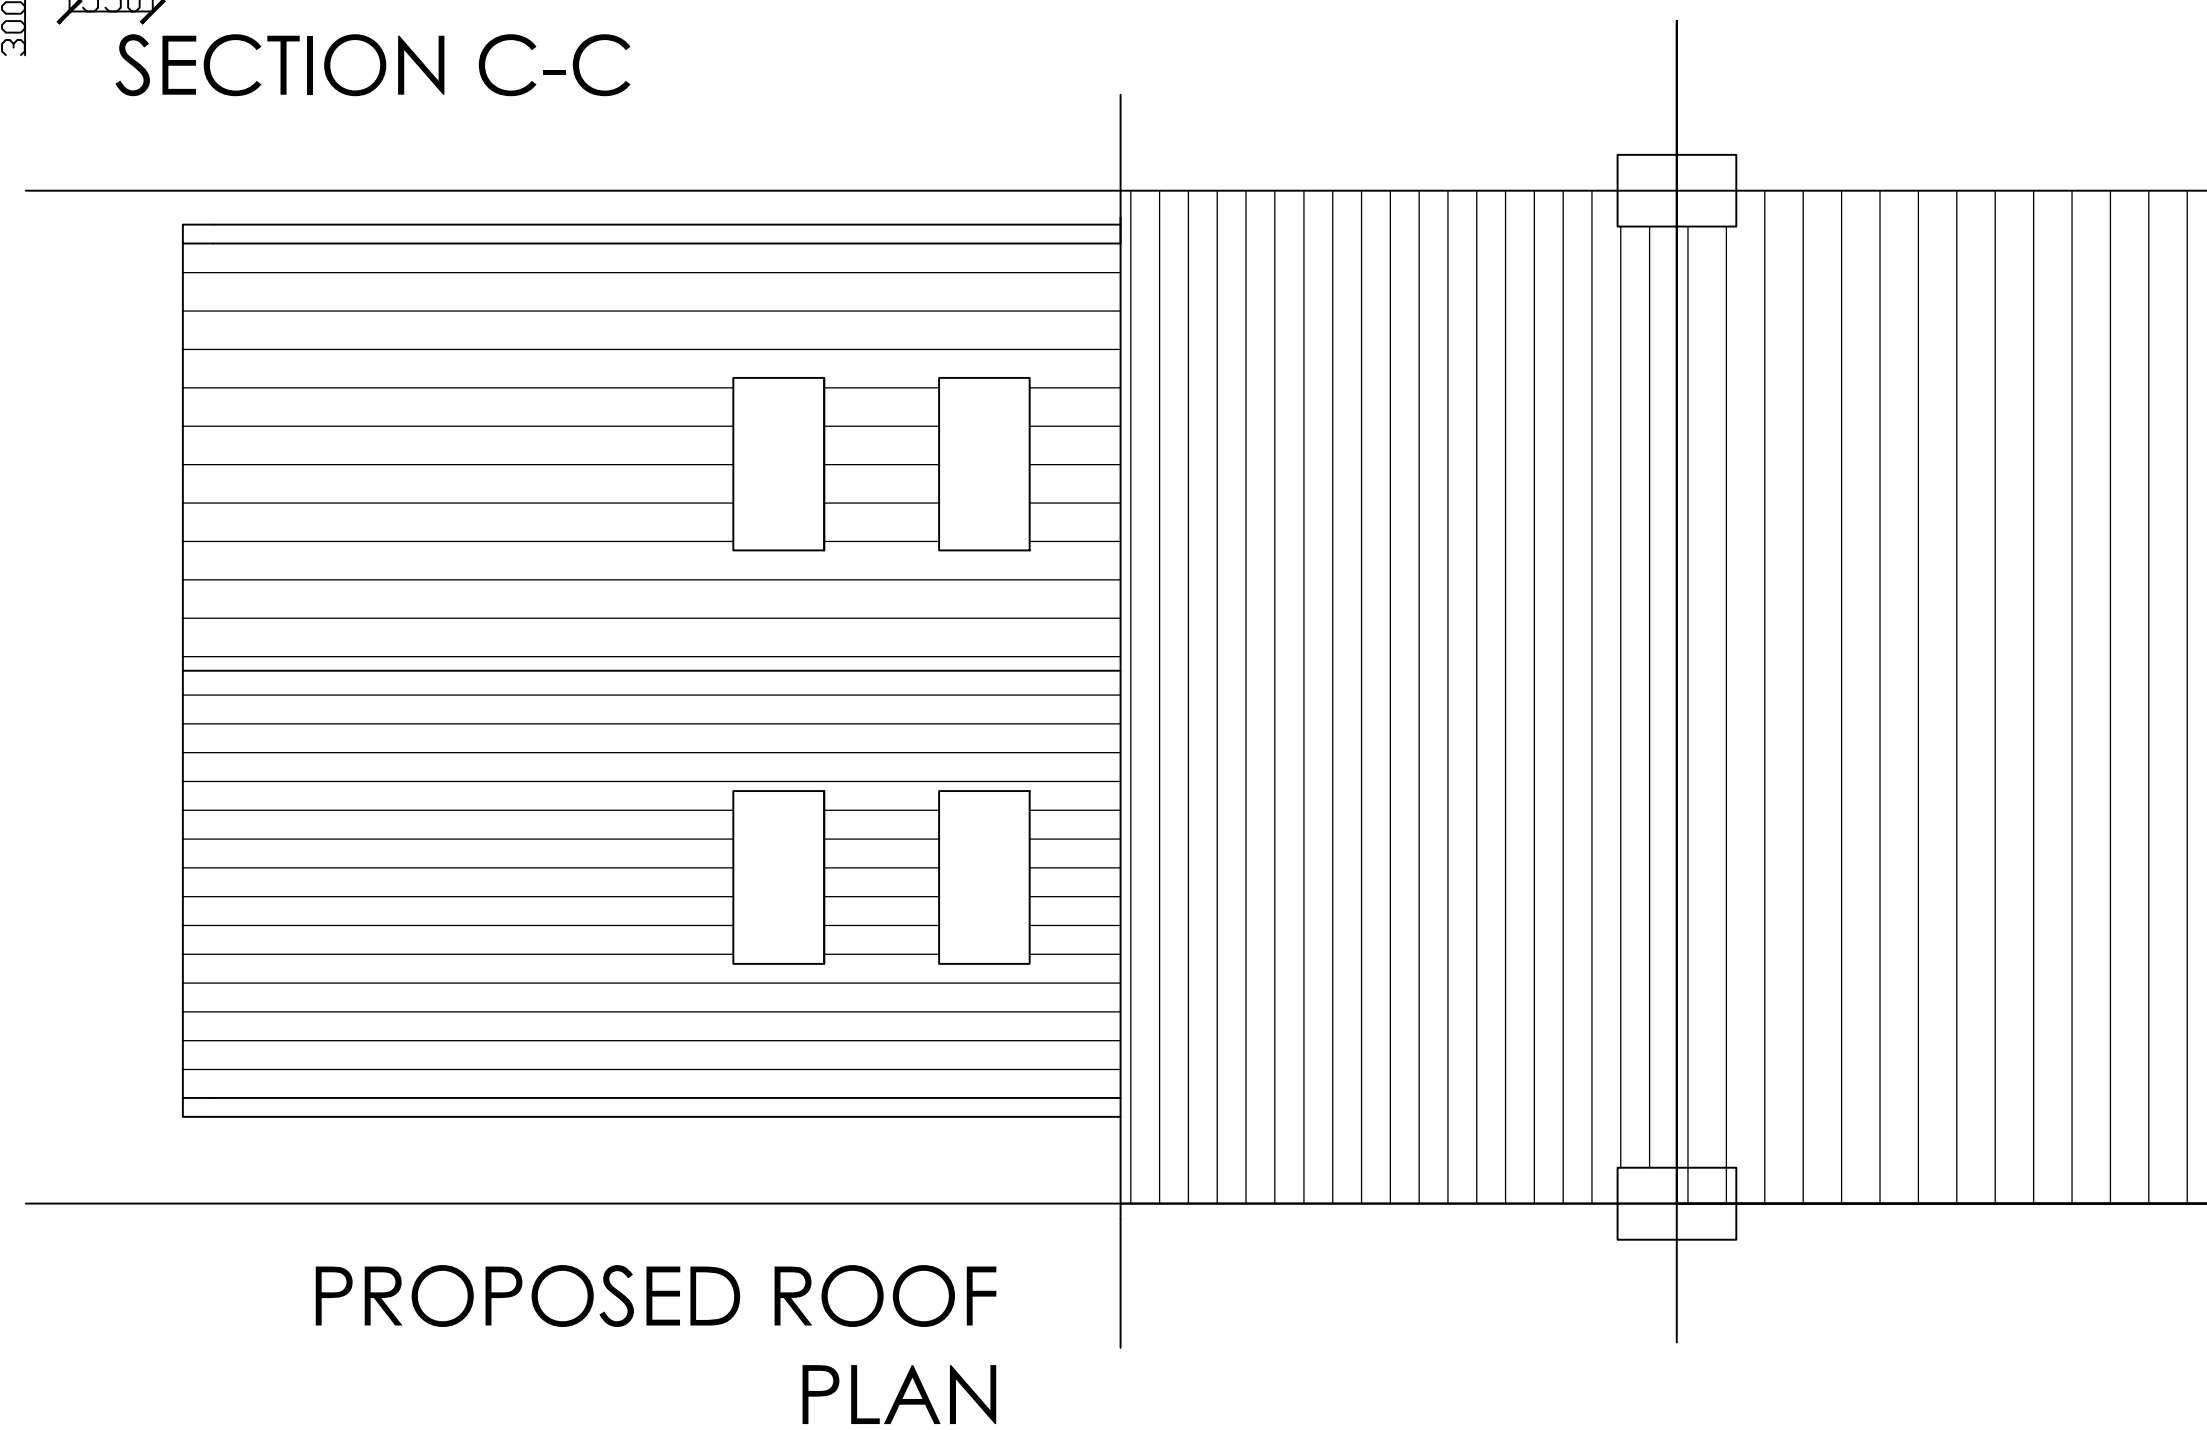
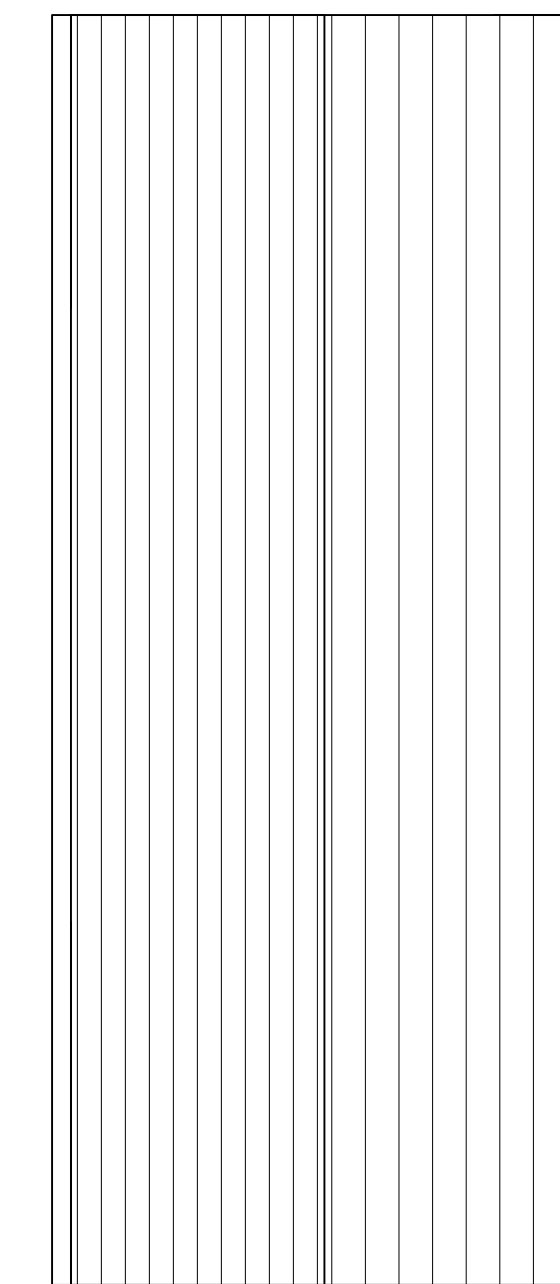
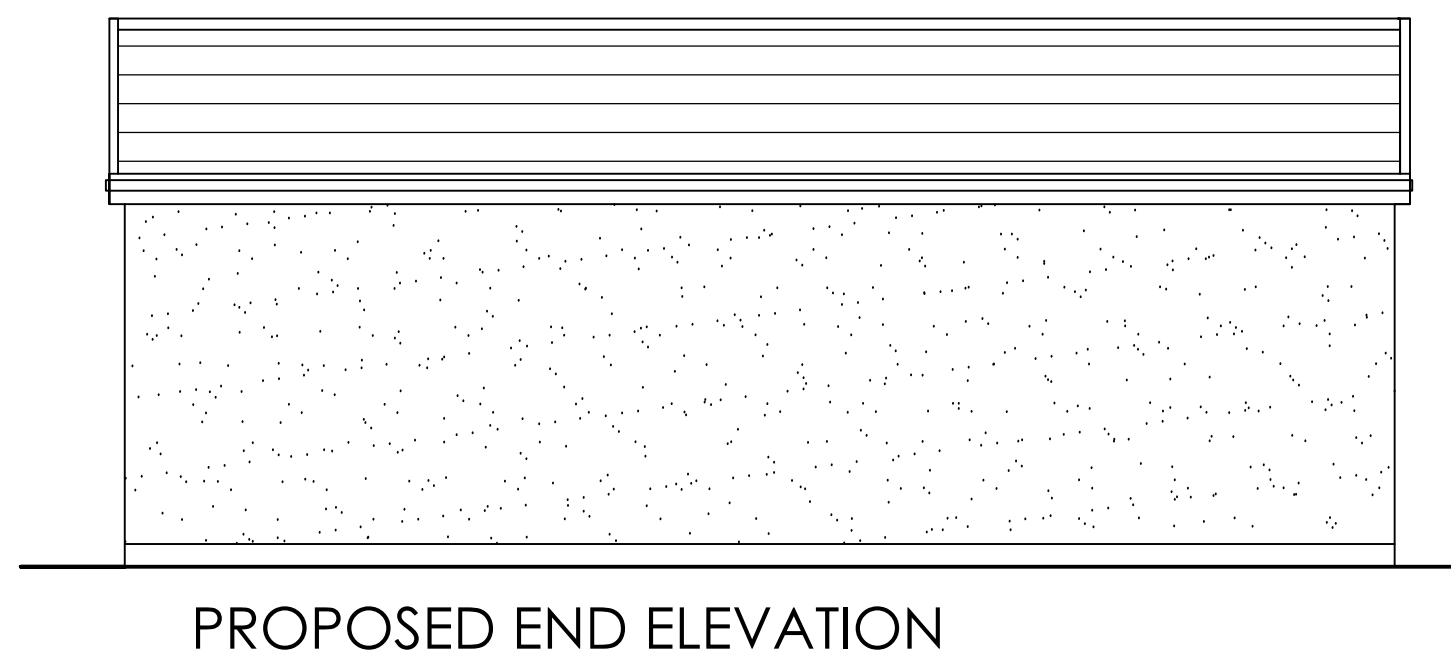
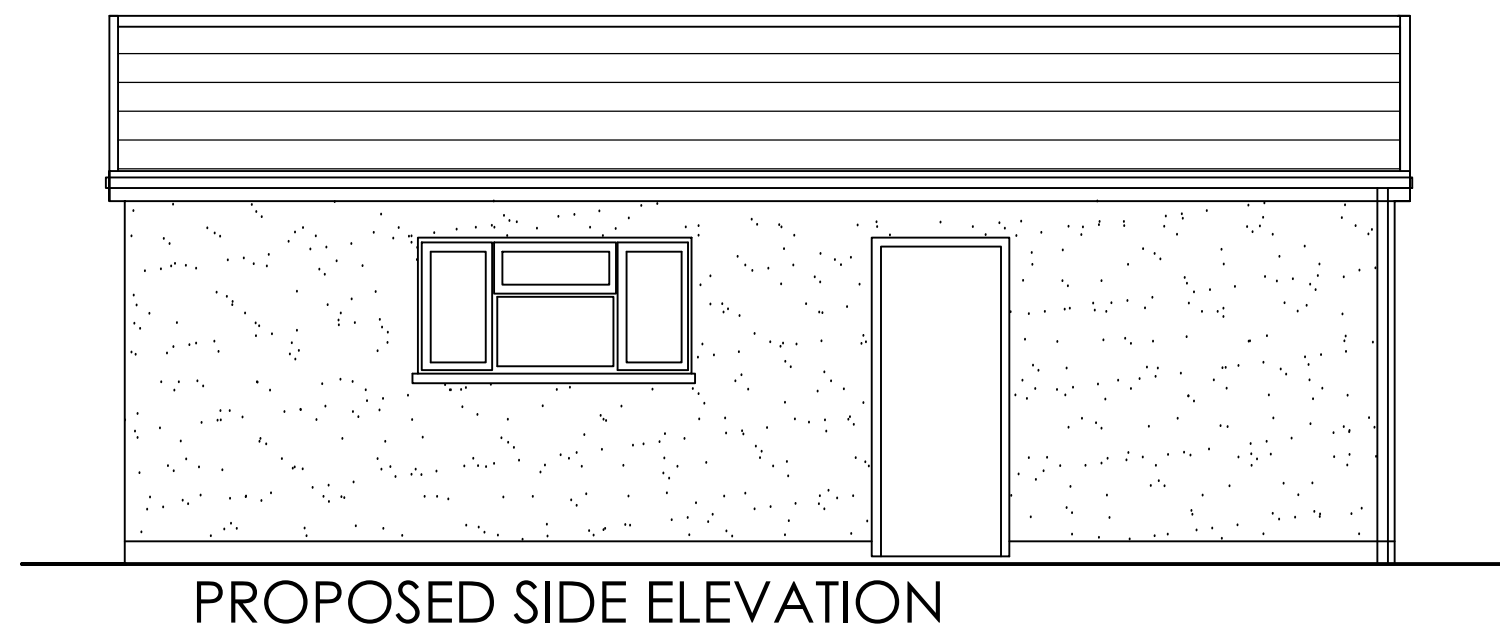
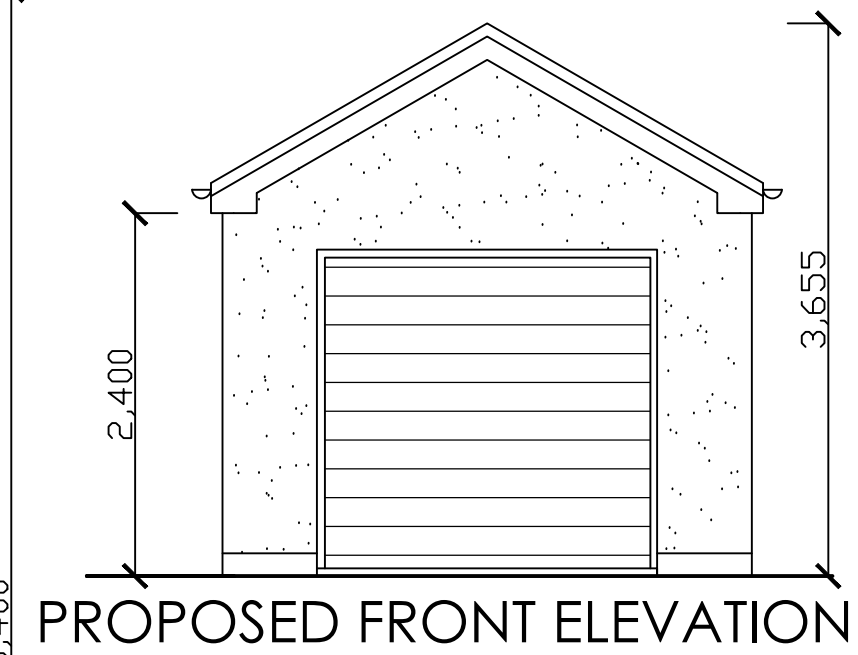
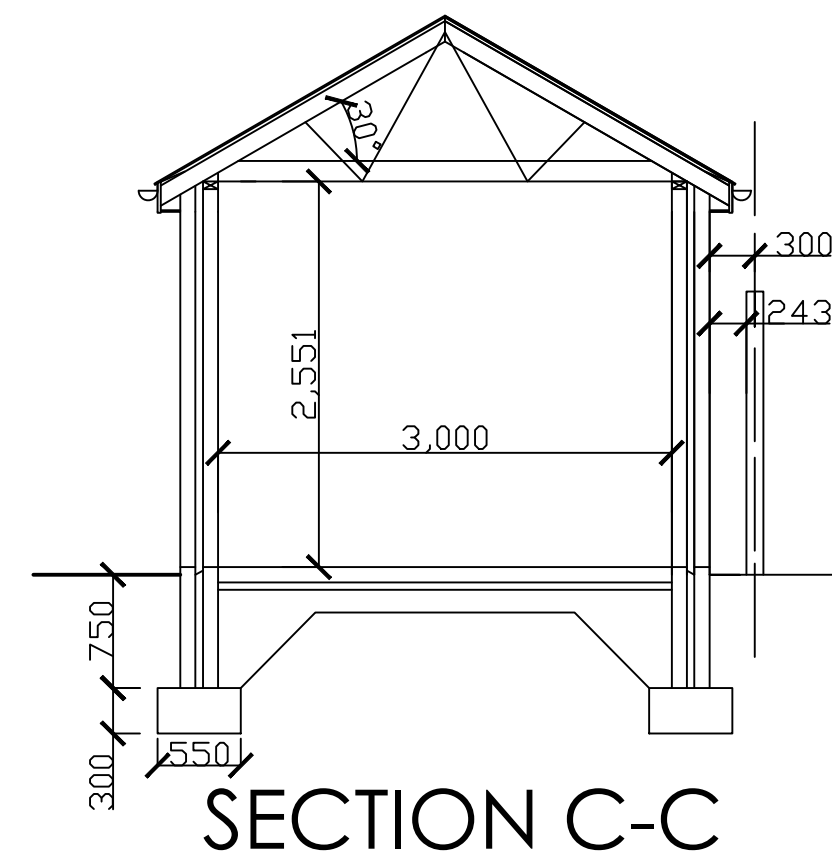


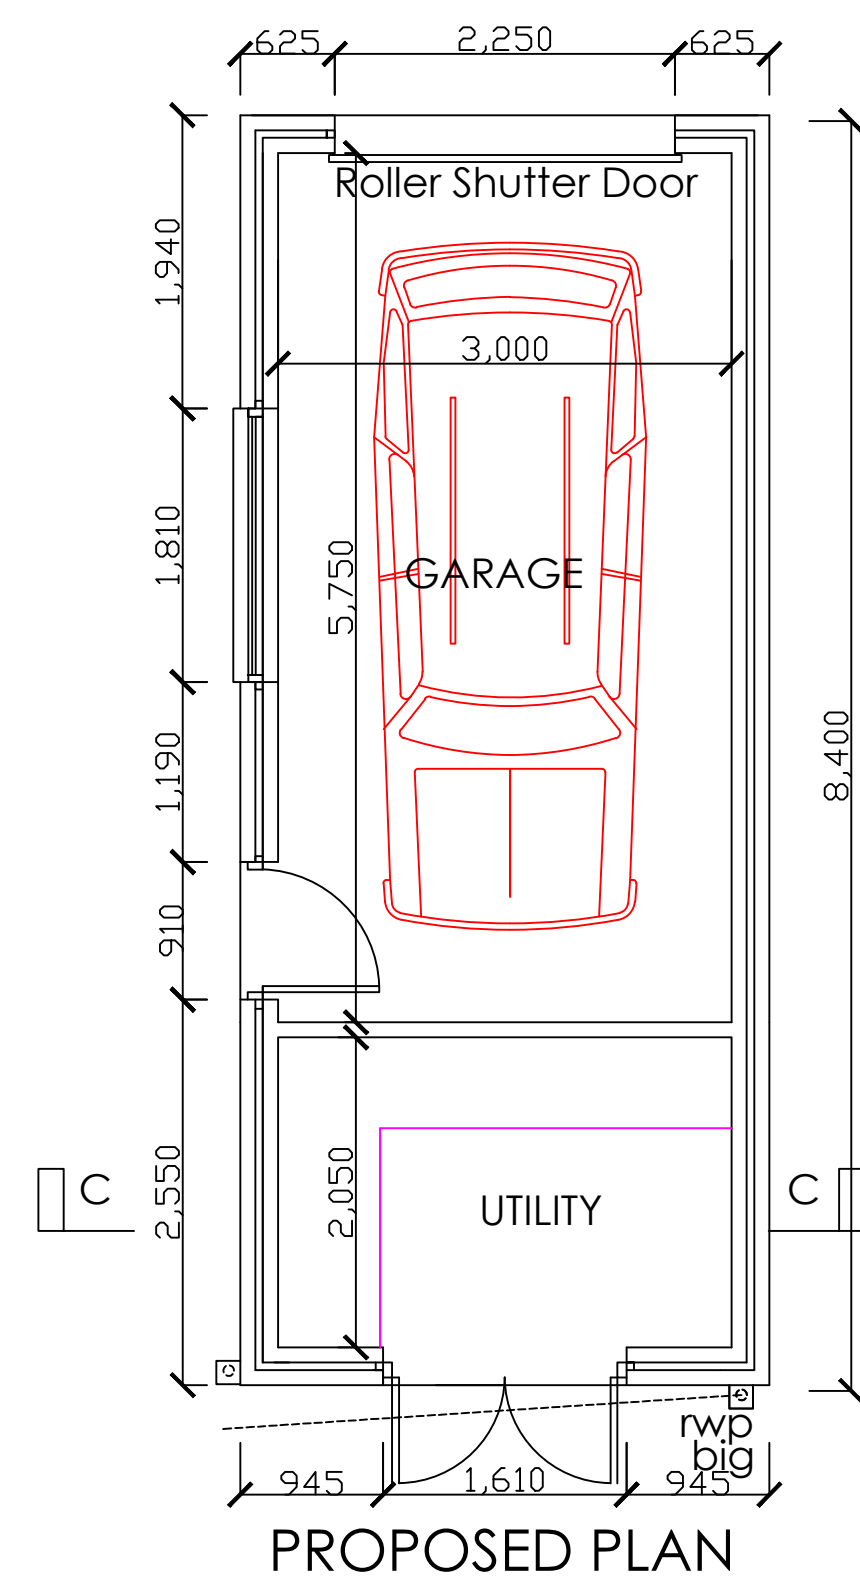

General Notes

No.	Revision/Issue	Date

Firm Name and Address

Project Name and Address

NEW GARAGE PLAN
AND ROOF PLANS
40 ABBEYVILLE AVE
PORT TALBOT

Project	JUL	Sheet
Date	27.07.2023	B-04
Scale	1:50A1	