



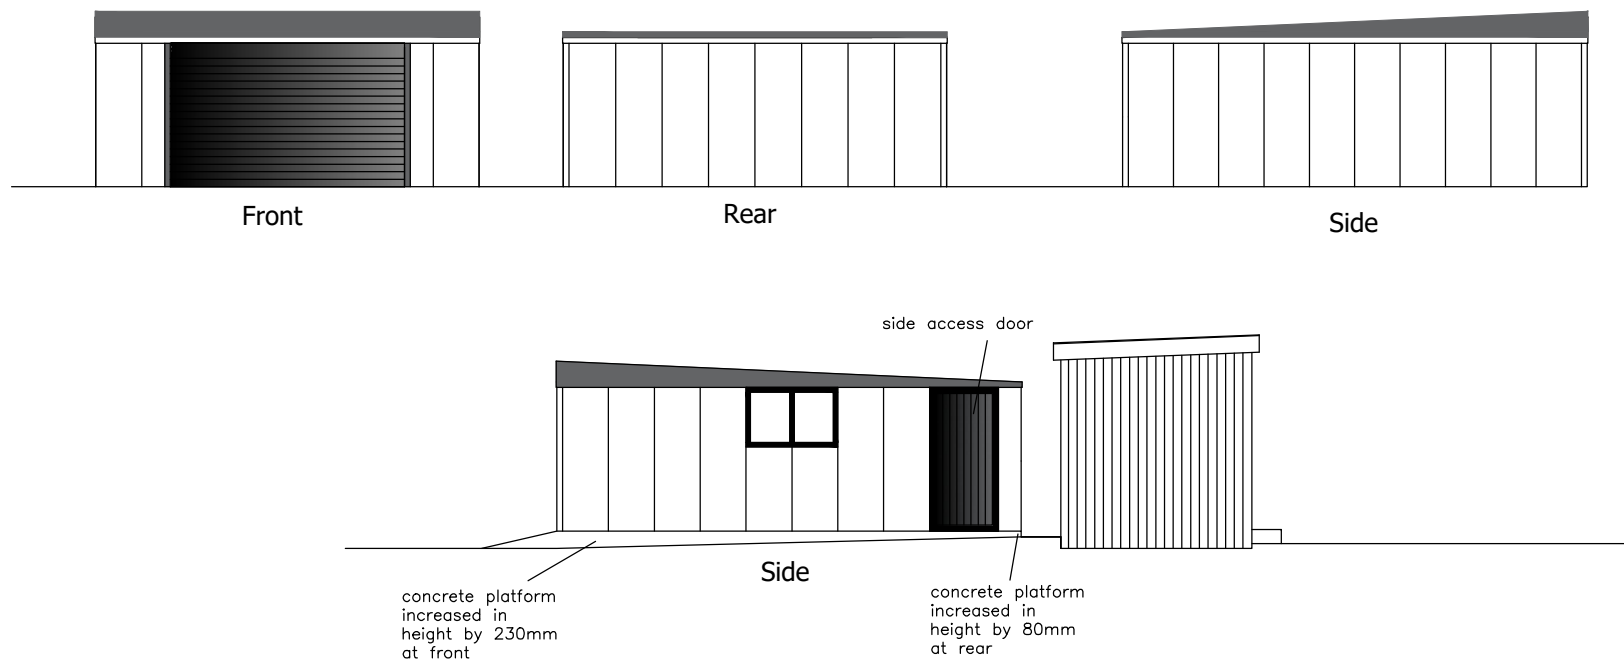

Proposed Garage Elevations 1:100

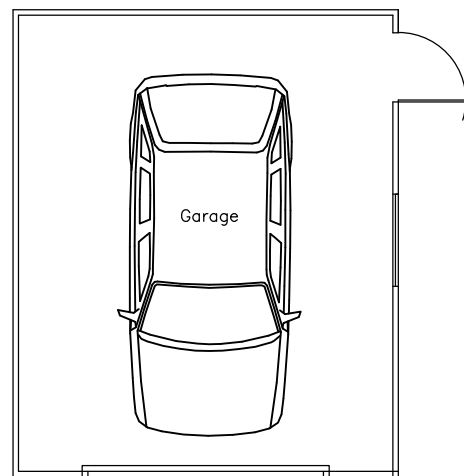


Proposed Garage Floorplan 1:100


Finishes:

Garage is prefabricated

Walls - Spa Pebbledash
Fascia - Anthracite UPVC
Roofing - Galvanised Steel
Side door - Steel vertical rib in Black
Garage door - Black powder coated steel
Window - Anthracite UPVC fixed

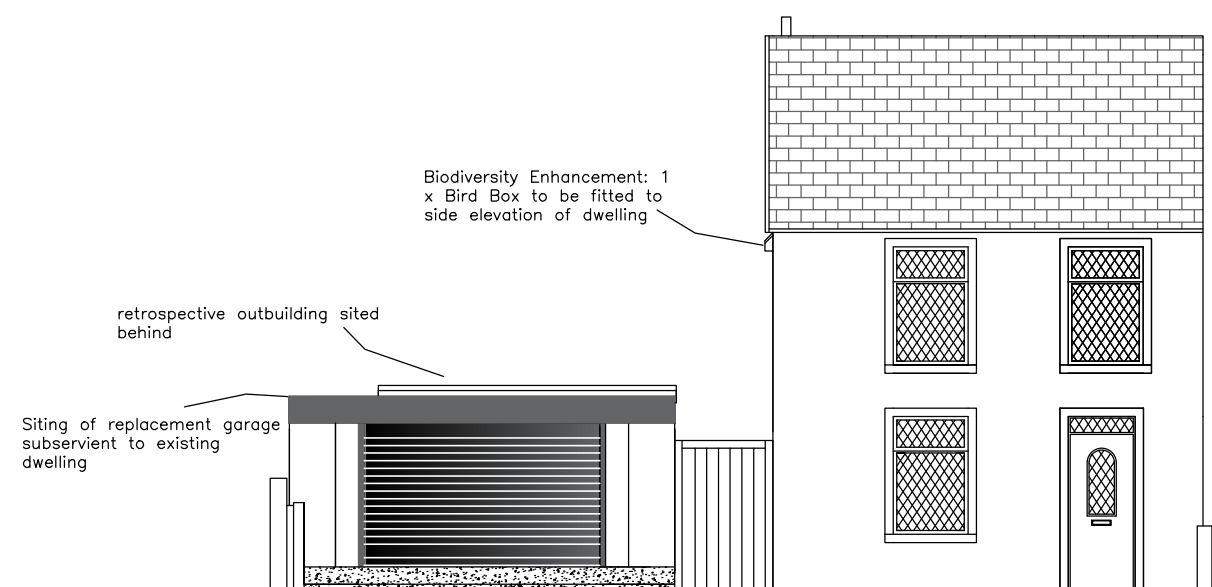

Proposed Streetscene Elevation 1:100

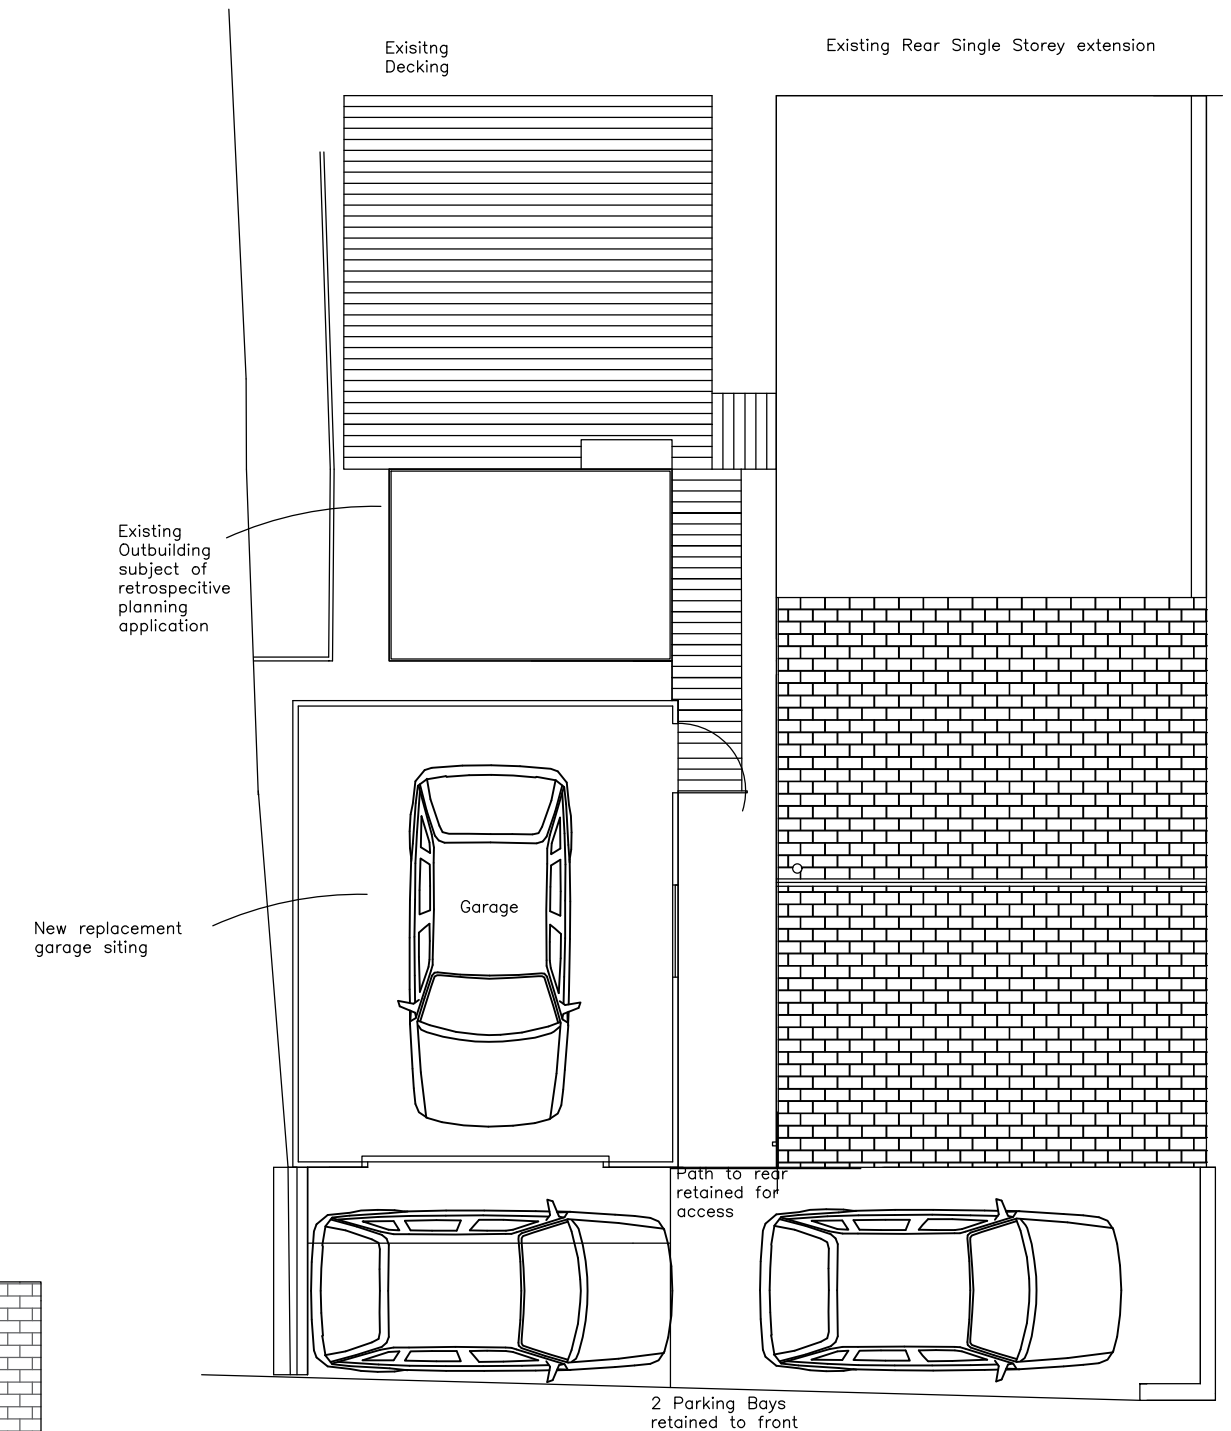

Proposed Block Plan 1:100

Title: Proposed Garage Drawing No.: SD3		Liam Jones MRTPI 
Project: Outbuilding & Garage	Site: 31 Orchard Street, Pontardawe, SA8 4ER	
Date: August 2023		