


SCALE
Use only figured dimensions
Do not scale except in connection with Planning Applications
Contractor to check all dimensions and notify CA of any discrepancies
Copyright of this drawing remains with WGArchitects Ltd

Rev.	Desc.	Date
D	genral revisions to external works	15/8/2023
C	Highways	12/12/2022
B	Additional Information	14/11/2022
A	Planning	15/09/22

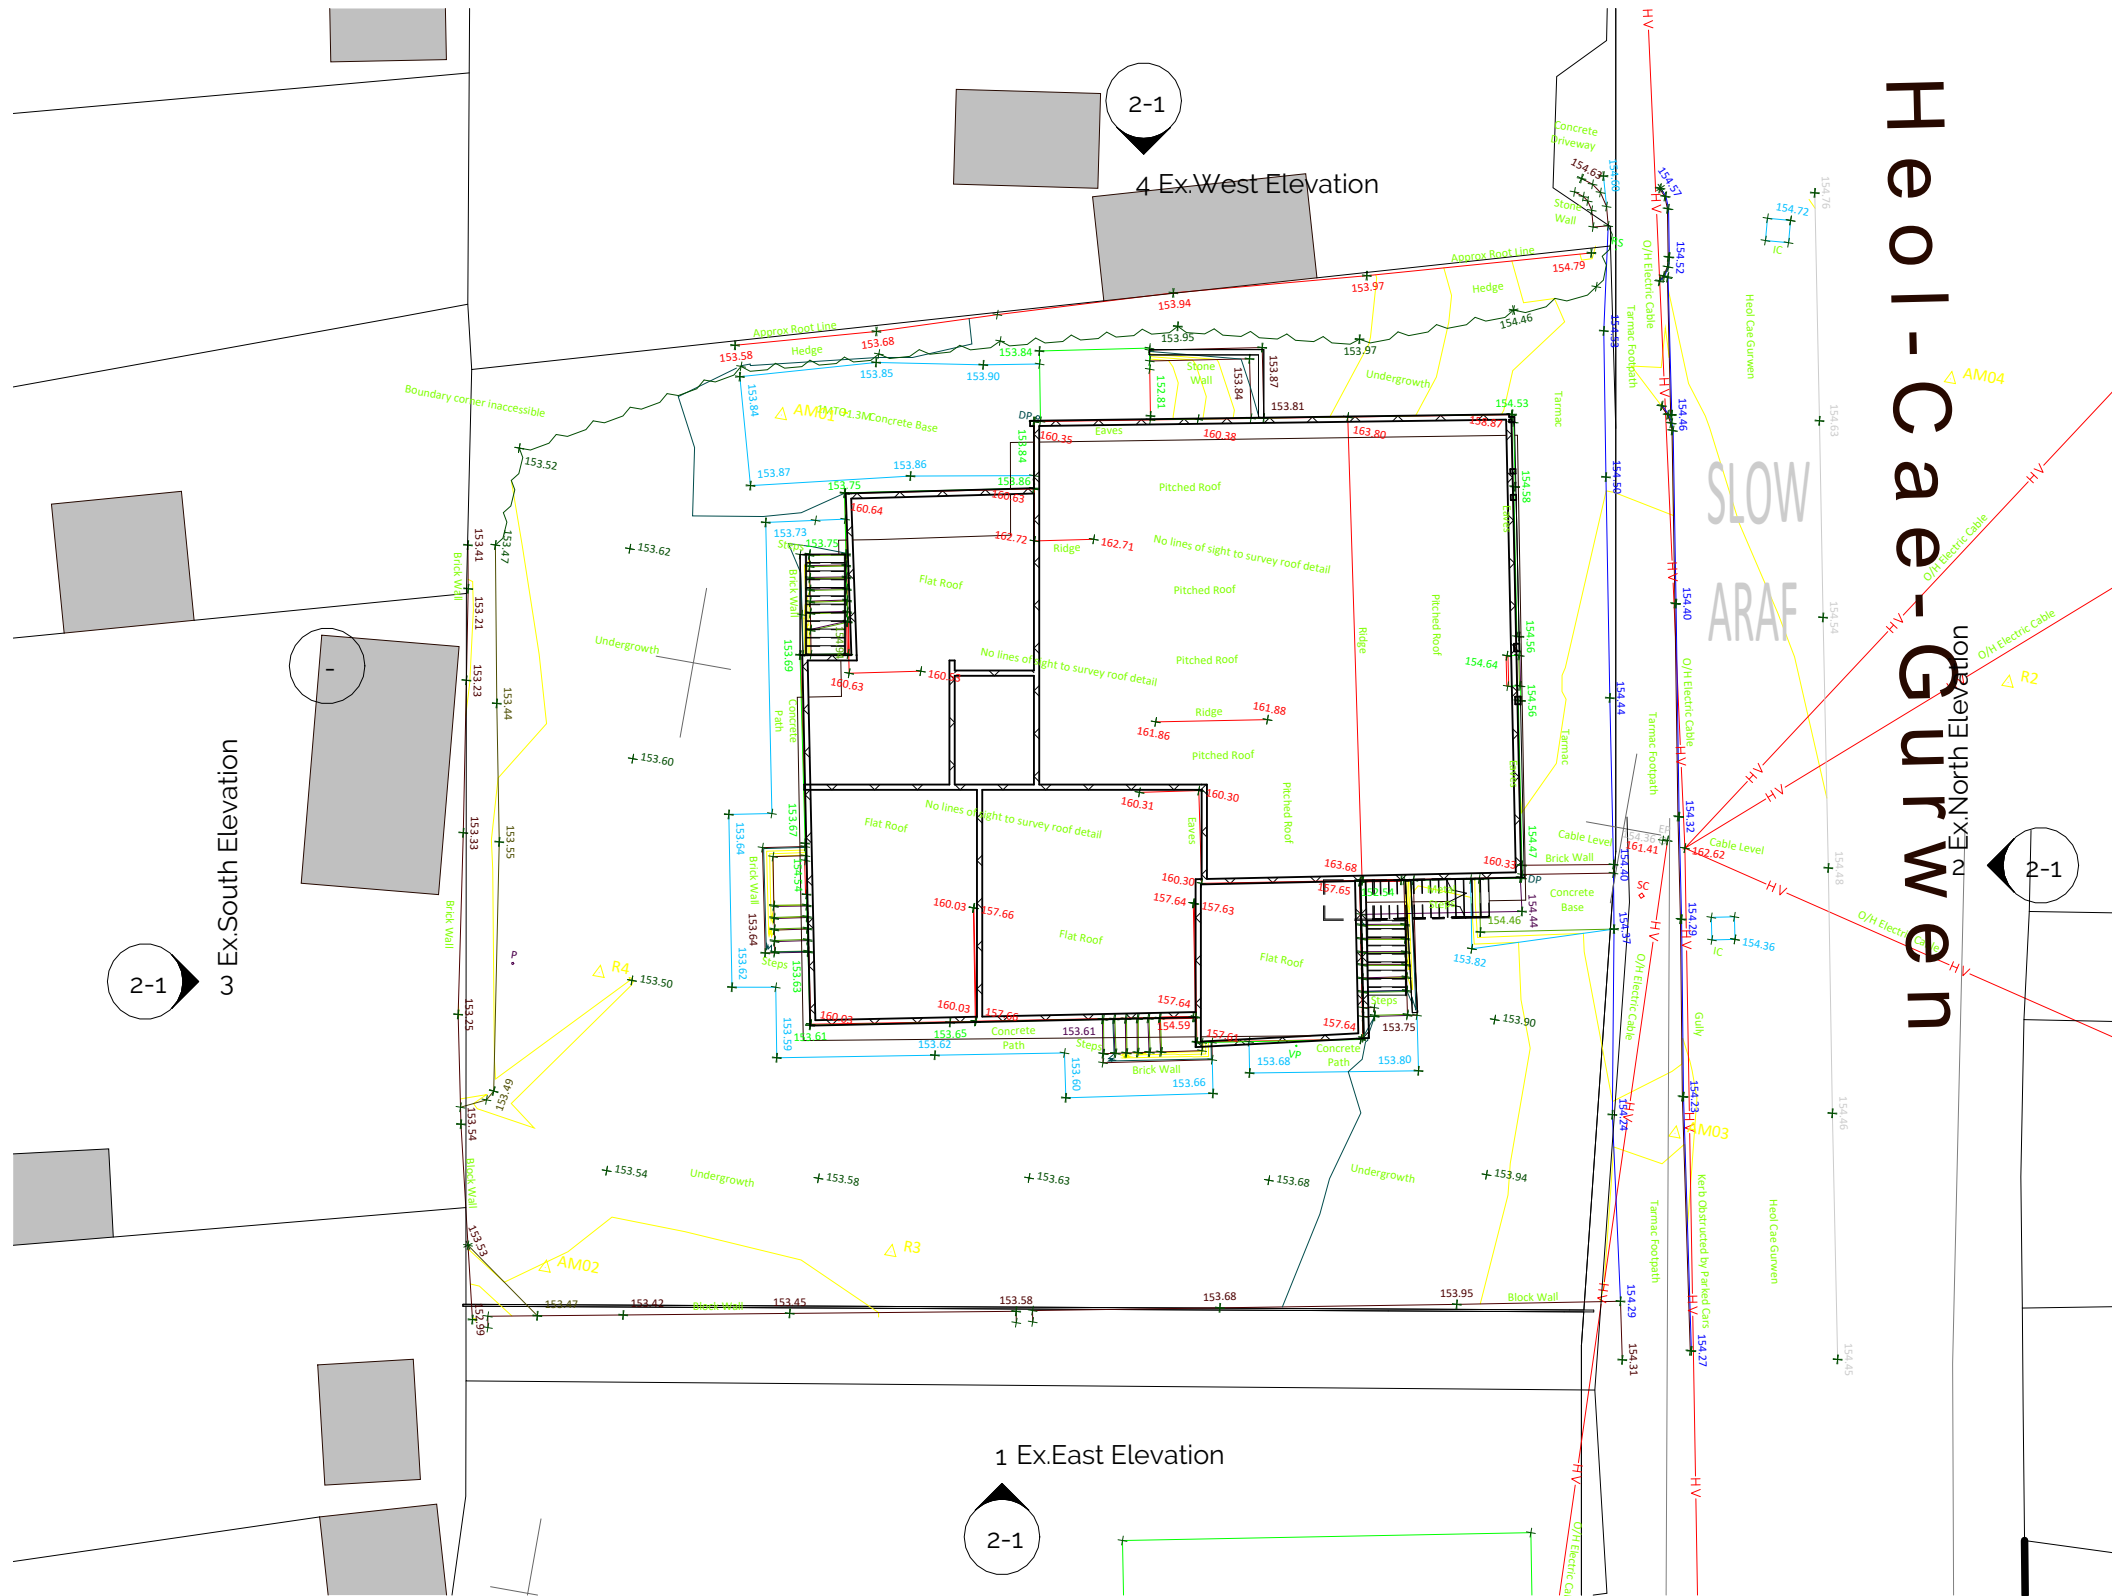

Existing building on site to be demolished.



1 Existing Ground Floor

Existing Plans



WG A
WGARCHITECTS LTD
ARCHITECTS - PENSEIRI

Falcon Chambers
Thomas St. Llanelli
SA15 3JB
www.wgriffiths.co.uk
Tel. 01792 651532

PROJECT
121 Heol Cae Gurwen

SCALE 1 : 200 SIZE A3
DRAWN jrt DATE 04/08/21
CHECKED DATE

SERIES KEY:-
0 = views; 1 = plans; 2 = elevations; 3 = sections; 4 = site; S = sketch; A = client approval; P = planning;
5 = stairs; 6 = 1:20 rooms; 7 = details; 8 = schedules B = building regs; C = contract; R = record

SUITABILITY:-

TITLE		Job		Level: 1	Series, number	Suitability	Revision
Existing Plans		1791		Vol: zz	1-1	P	D

