


SCALE
Use only figured dimensions
Do not scale except in connection with Planning Applications
Contractor to check all dimensions and notify CA of any discrepancies
Copyright of this drawing remains with WGArchitects Ltd


Rev.	Desc.	Date
D	genral revisions to external works	15/8/2023
C	Highways	12/12/2022
B	Additional Information	14/11/2022
A	Planning	15/09/22

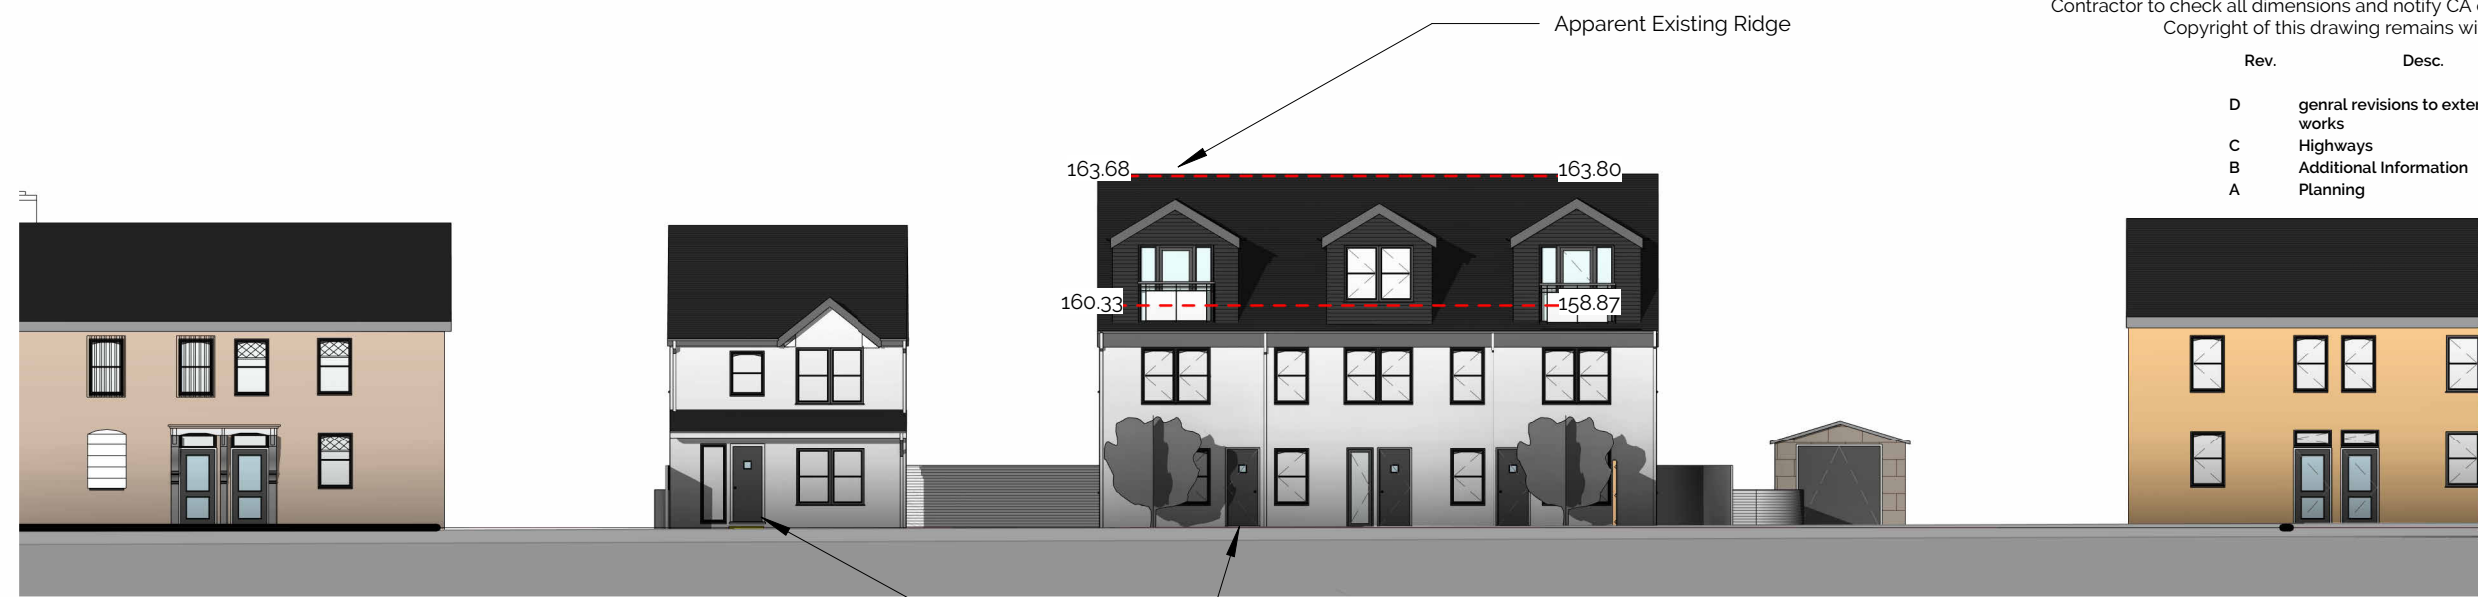

1 Elevation 1 - a
1 : 200



2 Elevation 3 - a
1 : 200

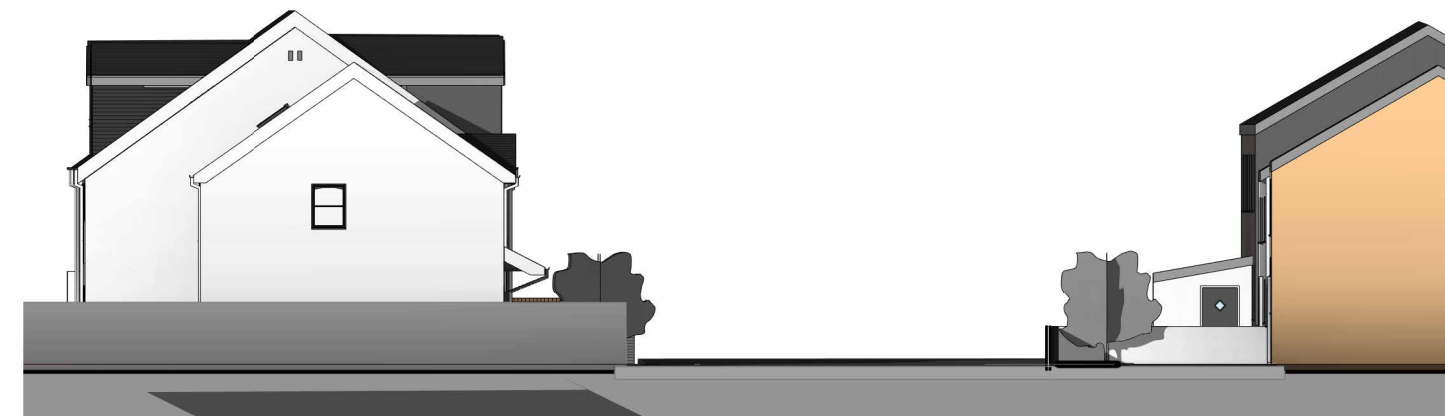

3 Elevation 4 - a
1 : 200

Proposed Elevations in Context

W G A ARCHITECTS - PENSEIRI
Falcon Chambers
Thomas St. Llanelli
SA15 3JB
www.wgriffiths.co.uk
Tel. 01792 651532

PROJECT
121 Heol Cae Gurwen

SCALE 1 : 200 **SIZE** A3
DRAWN jrt **DATE** 02/07/21
CHECKED - **DATE**

TITLE
Proposed Elevations in Context

SERIES KEY:-
0 = views; 1 = plans; 2 = elevations; 3 = sections; 4 = site;
5 = stairs; 6 = 1:20 rooms; 7 = details; 8 = schedules

SUITABILITY:-
S = sketch; A = client approval; P = planning;
B = building regs; C = contract; R = record

TITLE
n Context

Job

Level: ZZ

Series, number

Suitability

Revision

1791

Vol: xx

2-2

P

D

60m

70m

80m

1:200 2m 4m 10m 20m 30m 40m 50m 60m 70m 80m