



SCALE
Use only figured dimensions
Do not scale except in connection with Planning Applications
Contractor to check all dimensions and notify CA of any discrepancies
Copyright of this drawing remains with WGArchitects Ltd

Rev.	Desc.	Date
D	genral revisions to external works	15/8/2023
C	Highways	12/12/2022
B	Additional Information	14/11/2022
A	Planning	15/09/22

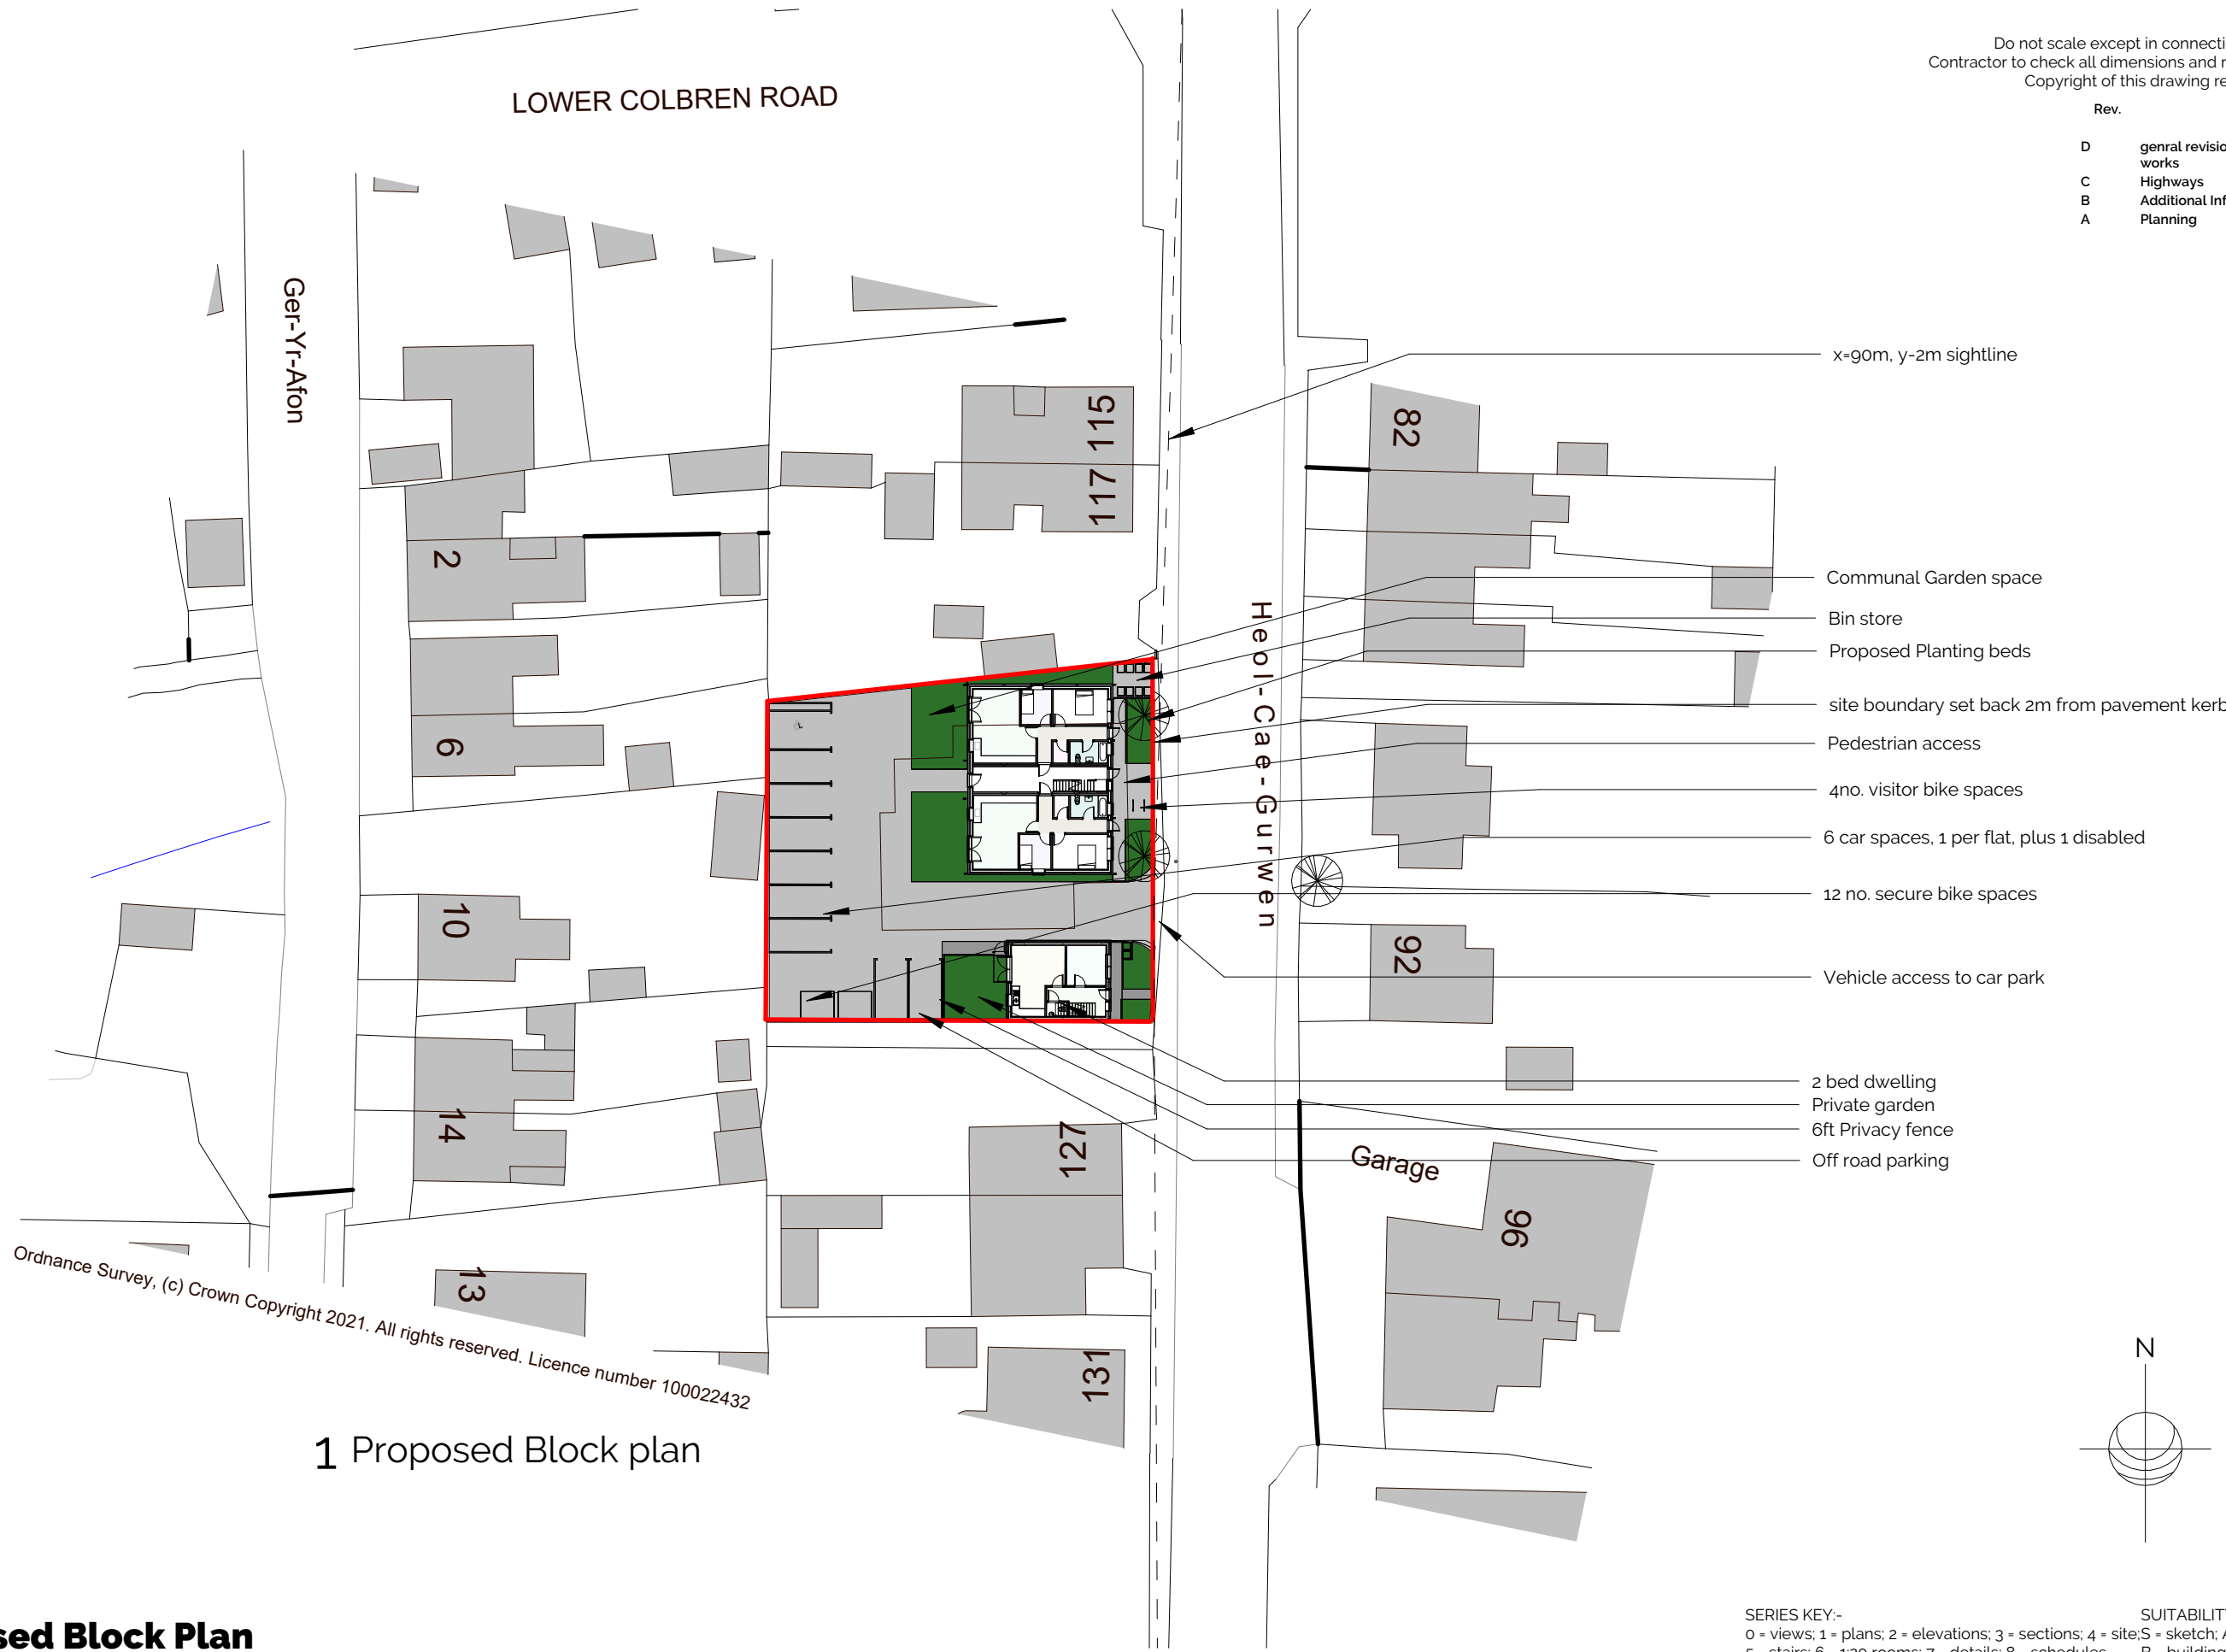

1 Proposed Block plan

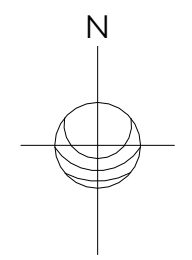

Proposed Block Plan



WG A WGARCHITECTS LTD

ARCHITECTS • PENSEIRI

Falcon Chambers
Thomas St. Llanelli
SA15 3JB
www.wgriffiths.co.uk
Tel. 01792 651532

PROJECT
121 Heol Cae Gurwen

SCALE 1 : 500 **SIZE** A3

DRAWN jrt **DATE** 01/31/22

CHECKED - **DATE**

TITLE
Proposed Block Plan

Job	Level: 1	Series, number	Suitability	Revision
1791	Vol: zz	4-3	P	D

SERIES KEY:-
0 = views; 1 = plans; 2 = elevations; 3 = sections; 4 = site; S = sketch; A = client approval; P = planning; 5 = stairs; 6 = 1:20 rooms; 7 = details; 8 = schedules

SUITABILITY:-
B = building regs; C = contract; R = record

1:500 5m 10m 25m 50m 75m 100m 125m 150m 175m 200m