

Superseded





Plan Produced for: Shelly Sagoo

Date Produced:

Plan Reference Number: TQRQM23227170149849

Scale: 1:1250 @ A4

© Crown copyright and database rights 2023 OS 100042766

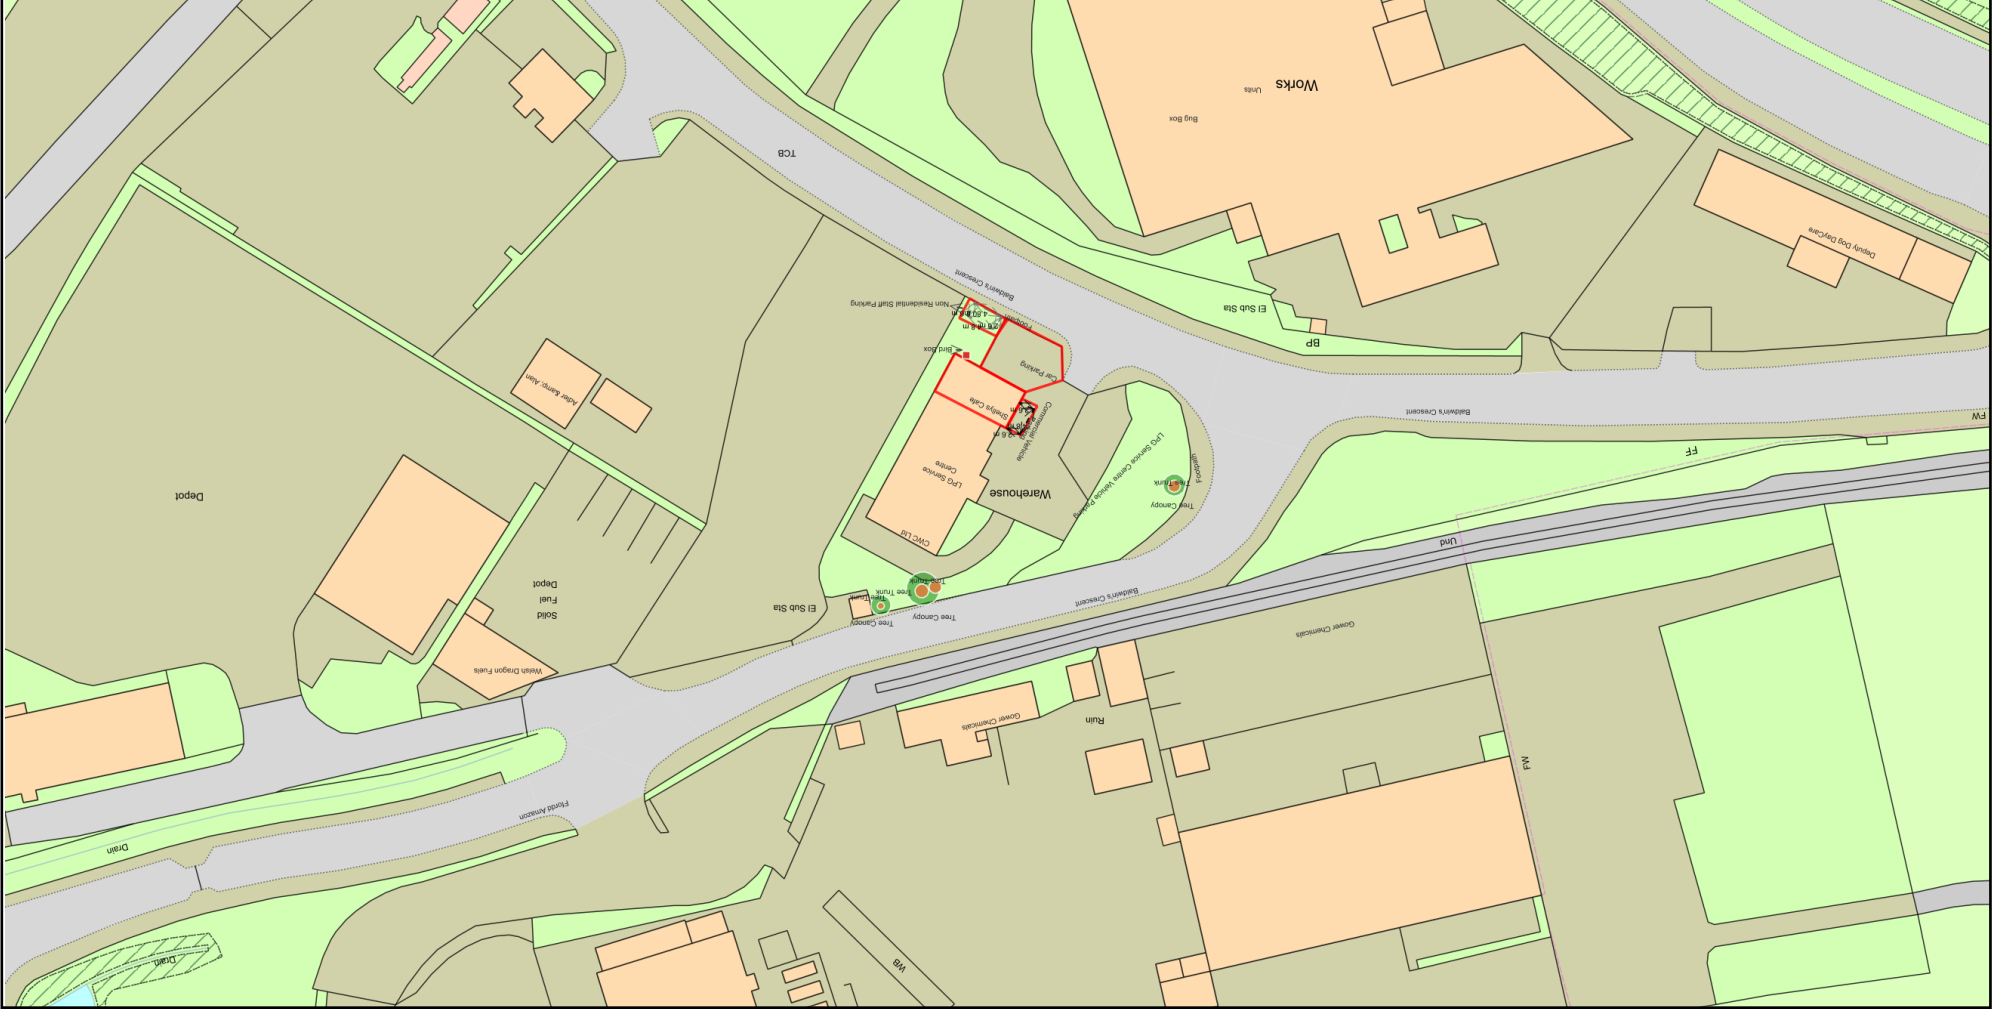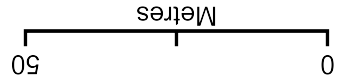

Palm Court_Block Plan