

Notes

Dimensions are in millimetres unless otherwise stated.

Date	Scale
12.03.23	1 : 50 on A3


Drawn By	Checked by
DD	

Site Address

PROPOSED
CONSERVATORY
AND GARAGE
AT OAKTREE FARM,
SKEWEN, NEATH.

Title.

PROPOSED
GROUND FLOOR

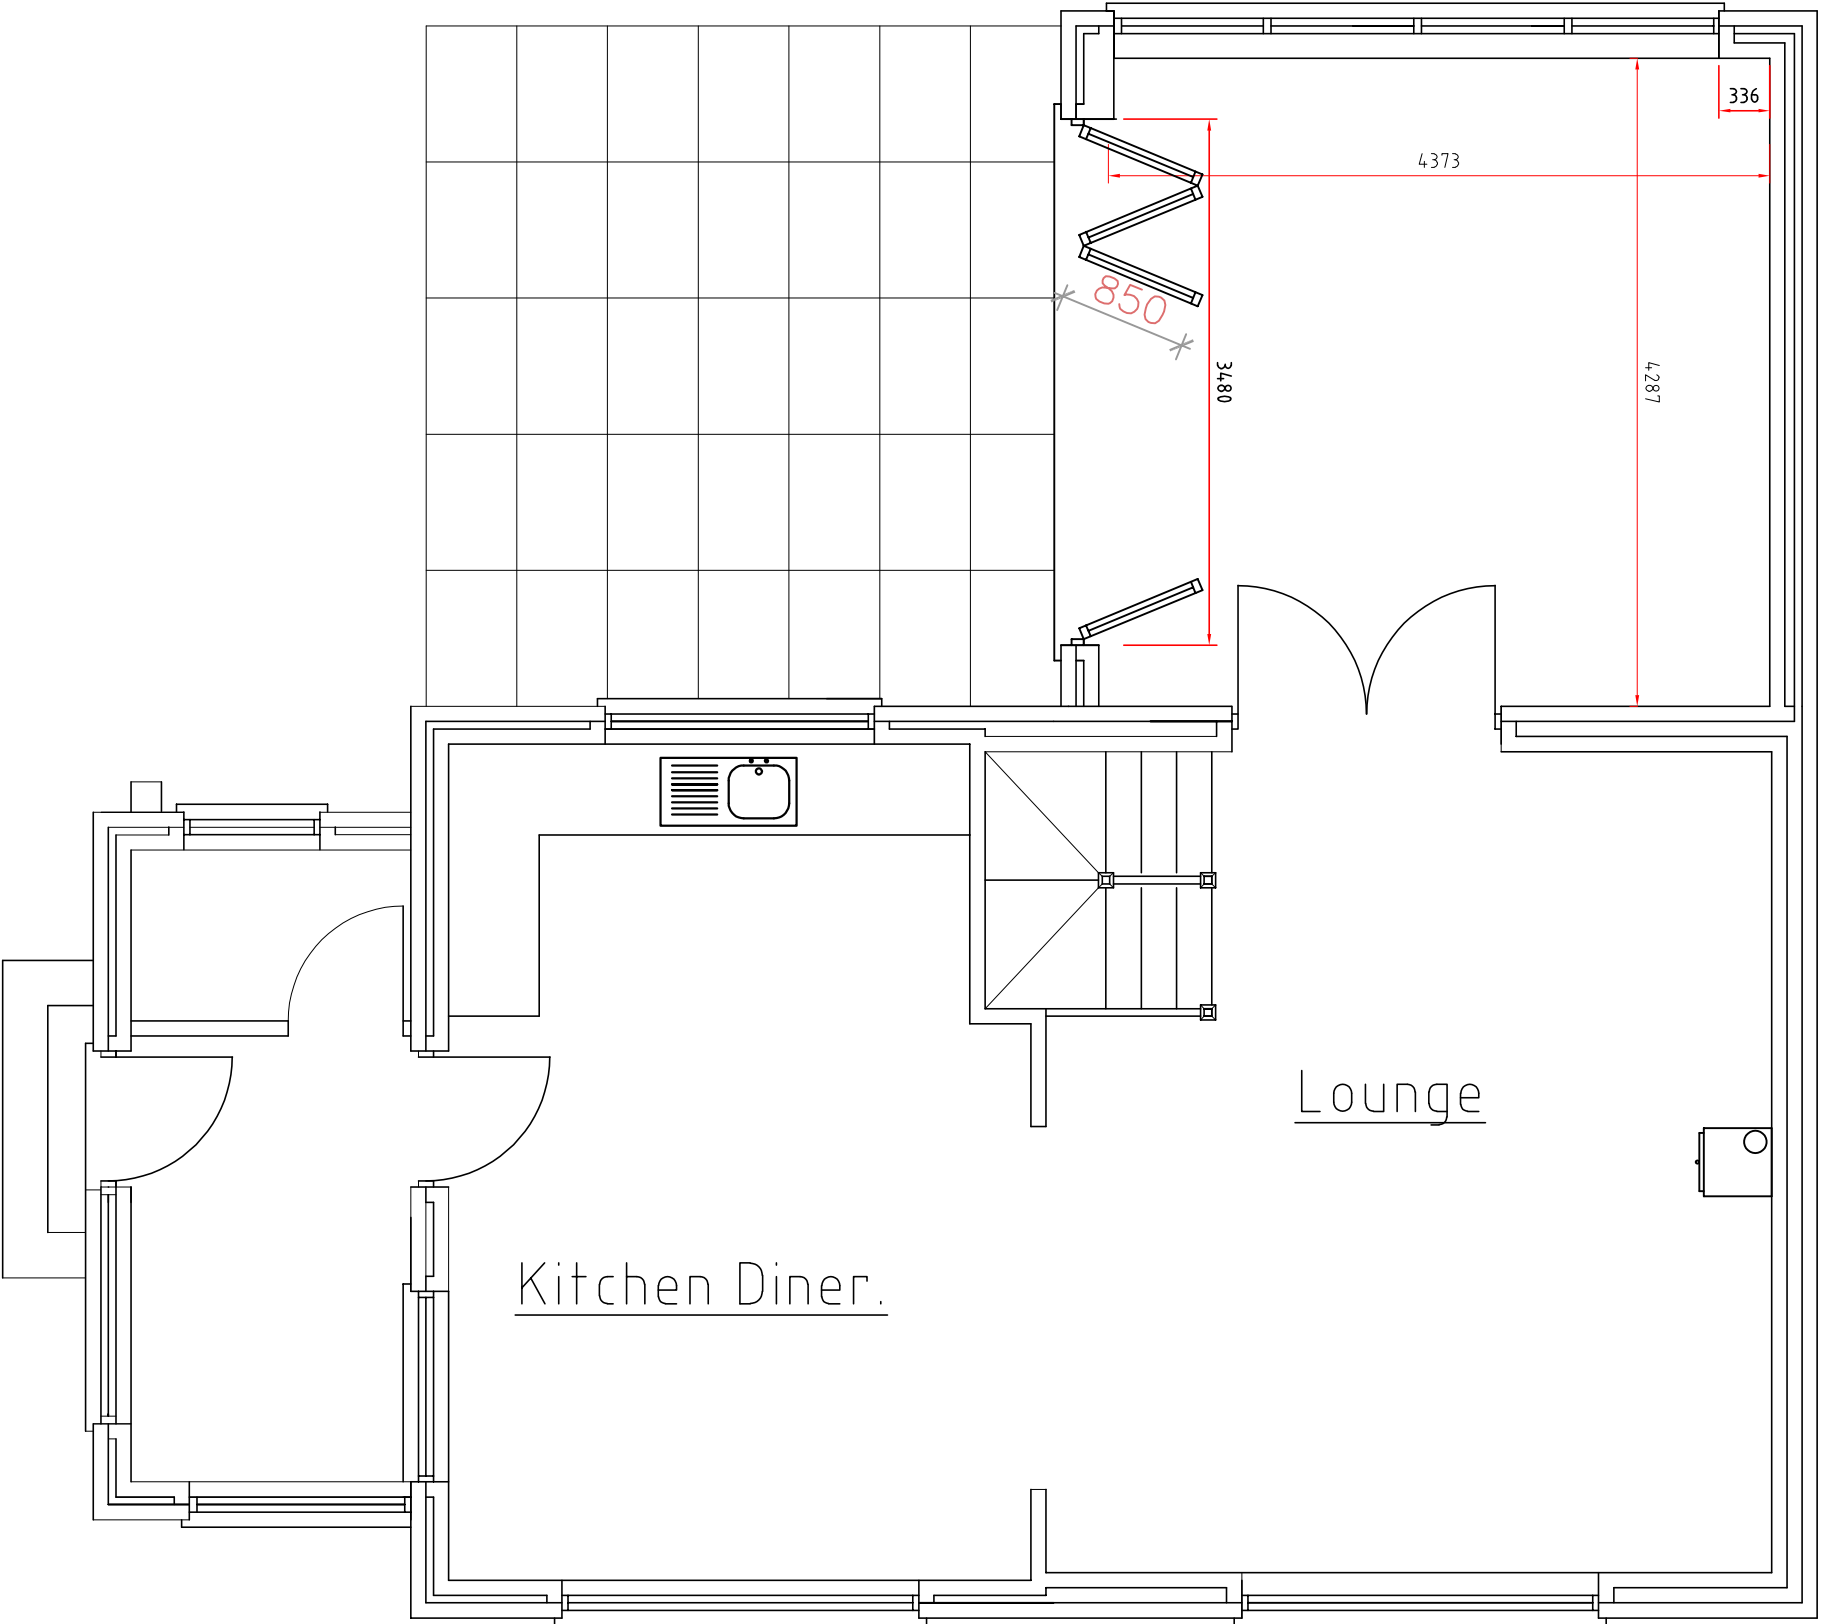

Drawing No	Rev.
Oaktree 2	Date