


Notes
Dimensions are in millimetres unless otherwise stated.

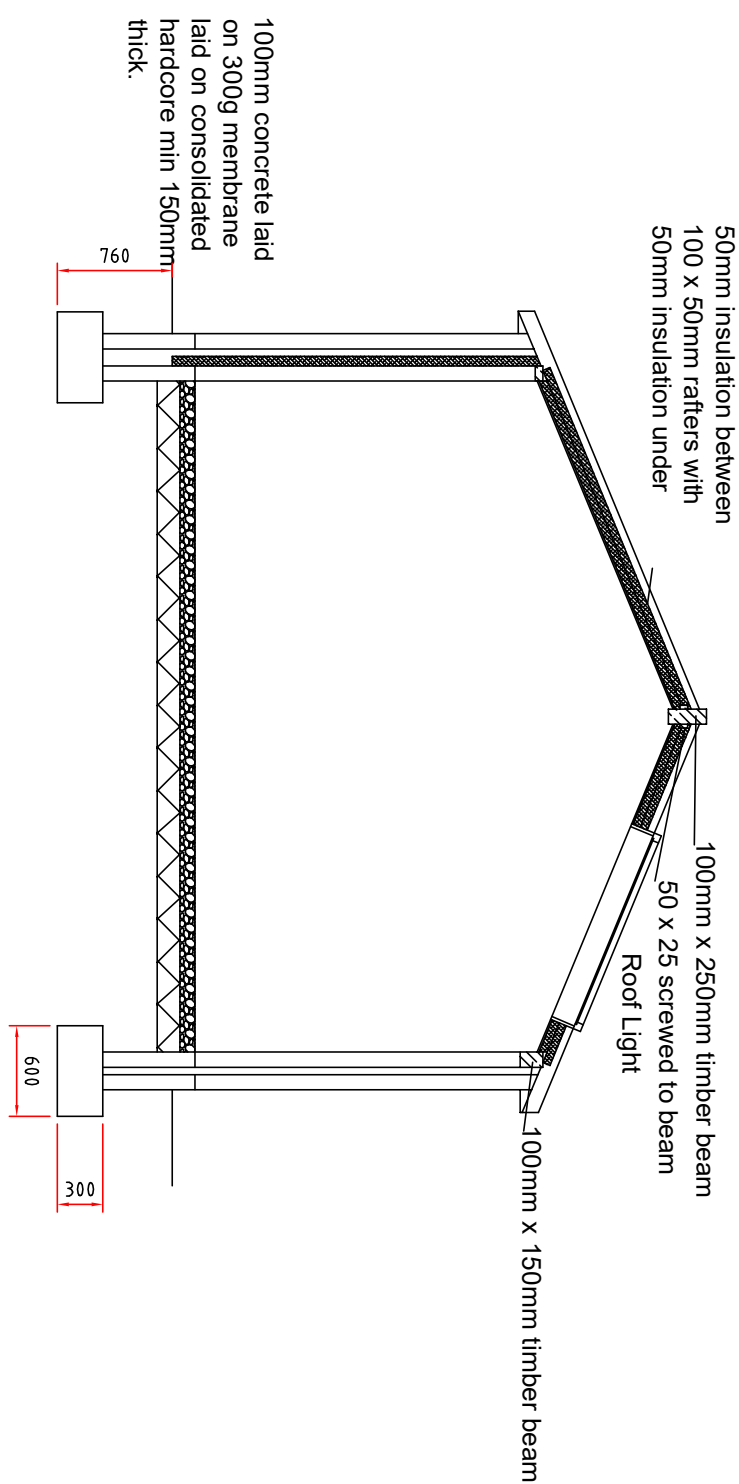

Site Address
**PROPOSED
CONSERVATORY
AND GARAGE
AT OAKTREE FARM,
SKEWEN, NEATH.**

Title
SECTION

Drawing No		Rev.	
Oaktree 5		Date	