


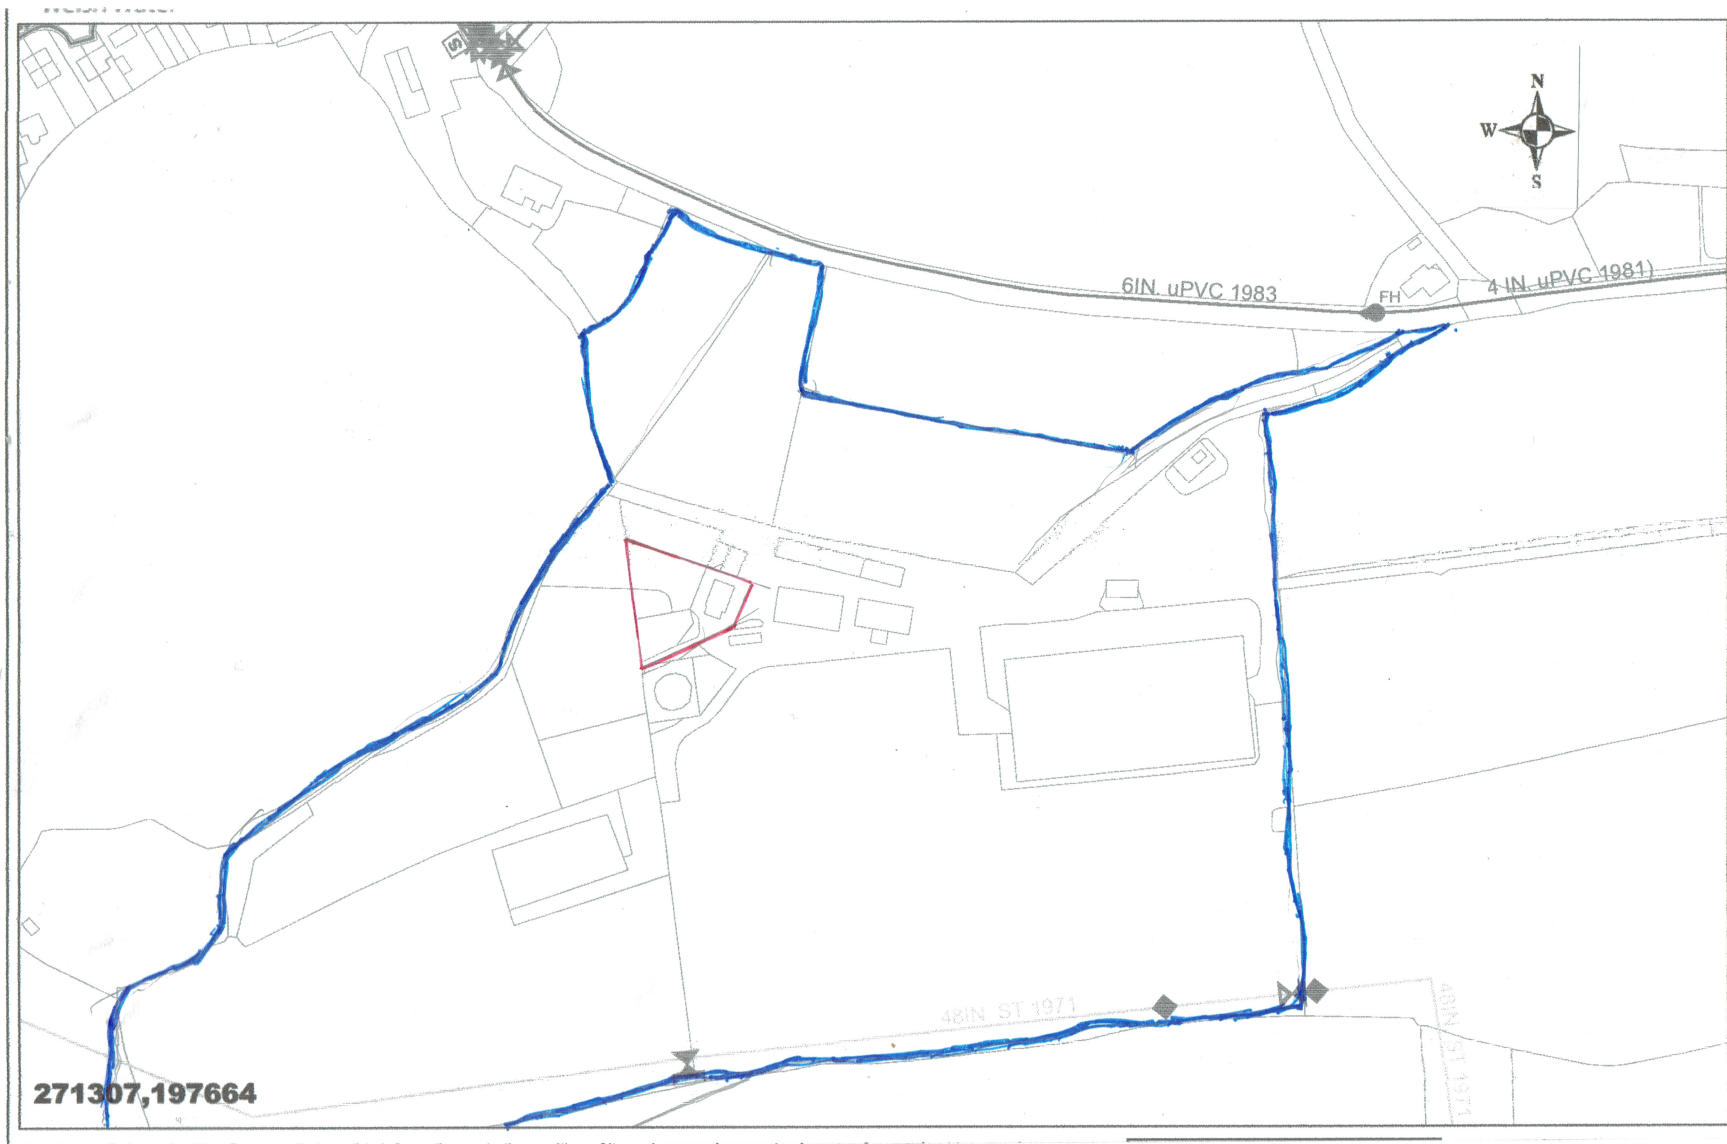

Site Address	Title	Notes	Date 12.03.23	Scale 1 : 2500 on A4
PROPOSED CONSERVATORY AND GARAGE AT OAKTREE FARM, SKEWEN, NEATH.	LOCATION PLAN	Dimensions are in millimetres unless otherwise stated.	Drawn By DD	Checked by
			Drawing Oaktree 8	Rev. Date